


Superseded




Reproduced from an Ordnance Survey map with the permission of the
Controller of Her Majesty's Stationary Office.
©Crown Copyright. All rights reserved.

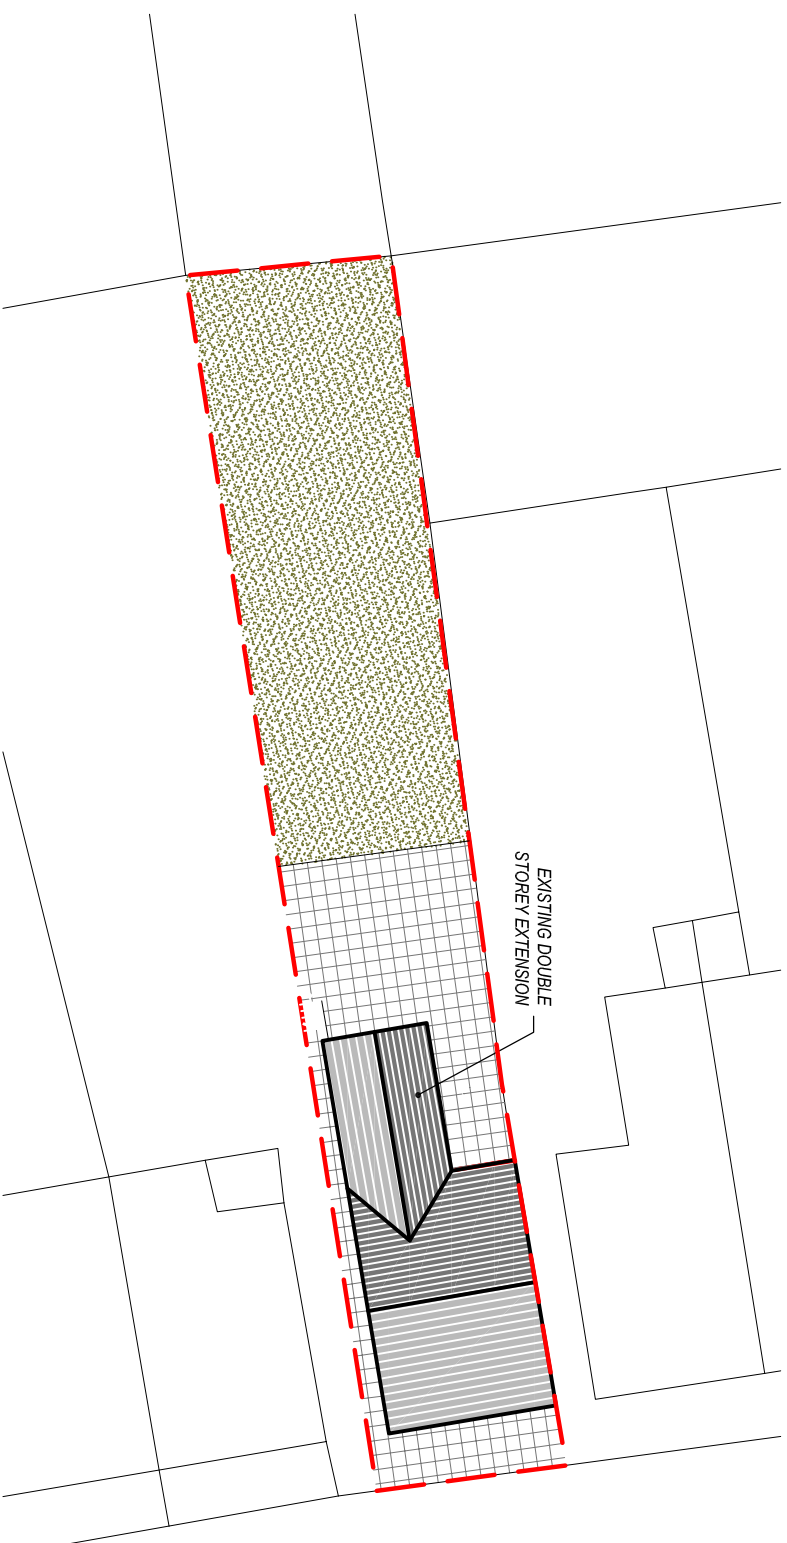

EXISTING SITE PLAN
Scale 1:250

Scale 1:250

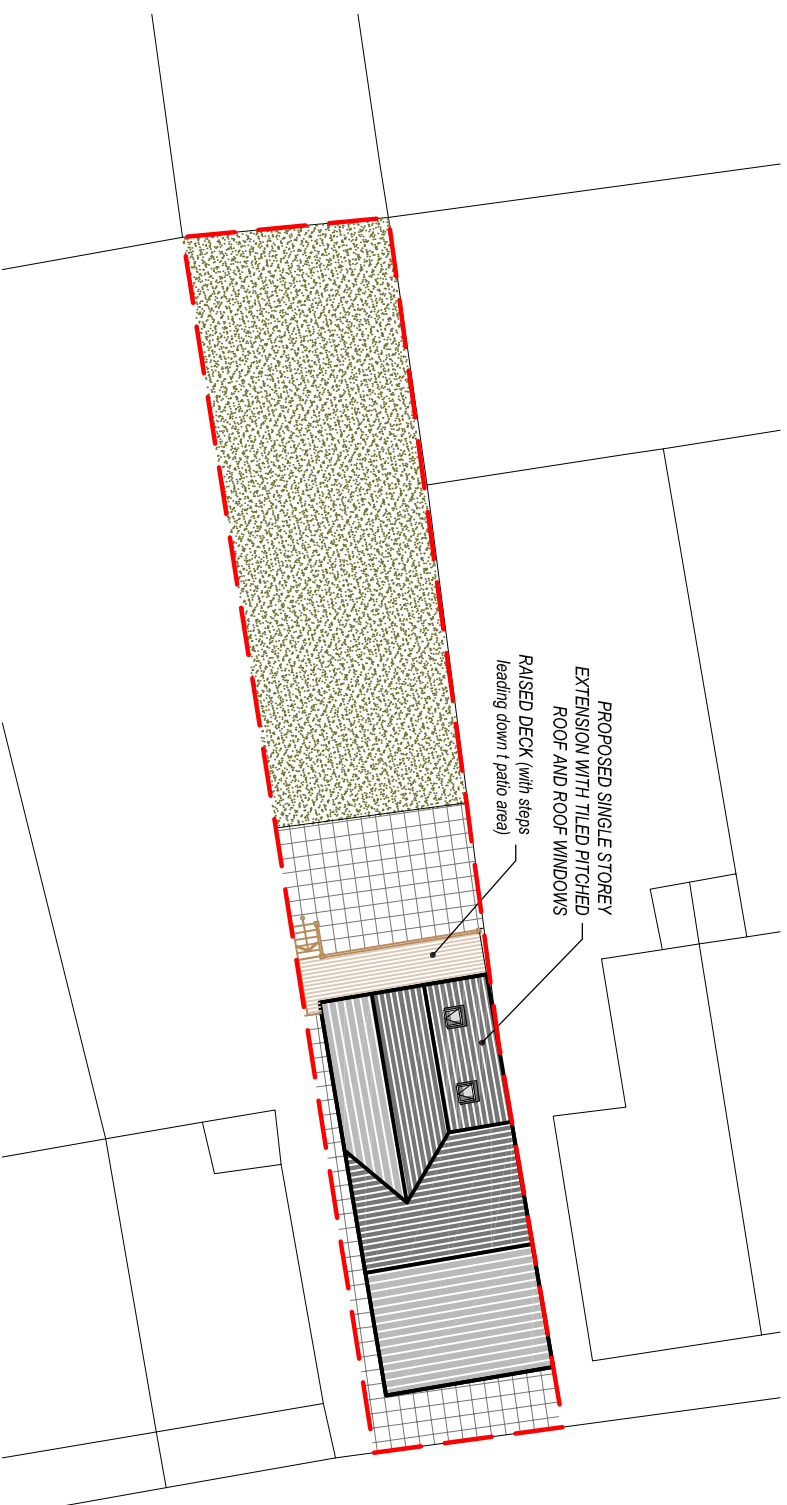

PROPOSED SITE PLAN

Scale 1:250

Client:

Mr & Mrs. Griffiths
4 School Road
Lower Brynamman

Project Title:

**PROPOSED SINGLE STOREY
REAR EXTENSION**

General Notes:

1. Do not scale from this drawing, take figured dimensions only.
2. Dimensions are in millimeters unless otherwise stated.

Drawing Issue:

PLANNING

Drawing Title:

EXISTING & PROPOSED SITE PLANS

Drawing No: 002

Revision:

Date: 03-02-2022

Revised:

Scale(s): 1:250

Paper Size: A3



Cwm Planning & Design Ltd.
(architectural and Draughting Services)