

Superseded



01 | Location Plan | Scale 1:1250




02 | Block Plan | Scale 1:500

Project
161 Neath Road

Drawing Title

Location & Block Plan

Status	Planning				
Scale	A3 @ 1:100	A1 @			
Job no.	Source	Zone	Element	Dwg no.	Revision
A011	A	XX	20	001	-

 [illegible]

--- Site Boundary

General Notes:


Do not scale from this drawing
All dimensions to be checked on site by the contractor
All such dimensions to be their responsibility
Report all drawing errors and omissions to the Architect
All dimensions in millimeters unless noted otherwise

General Notes:


Do not scale from this drawing
All dimensions to be checked on site by the contractor
All such dimensions to be their responsibility
Report all drawing errors and omissions to the Architect
All dimensions in millimeters unless noted otherwise

--- Site Boundary

Superseded

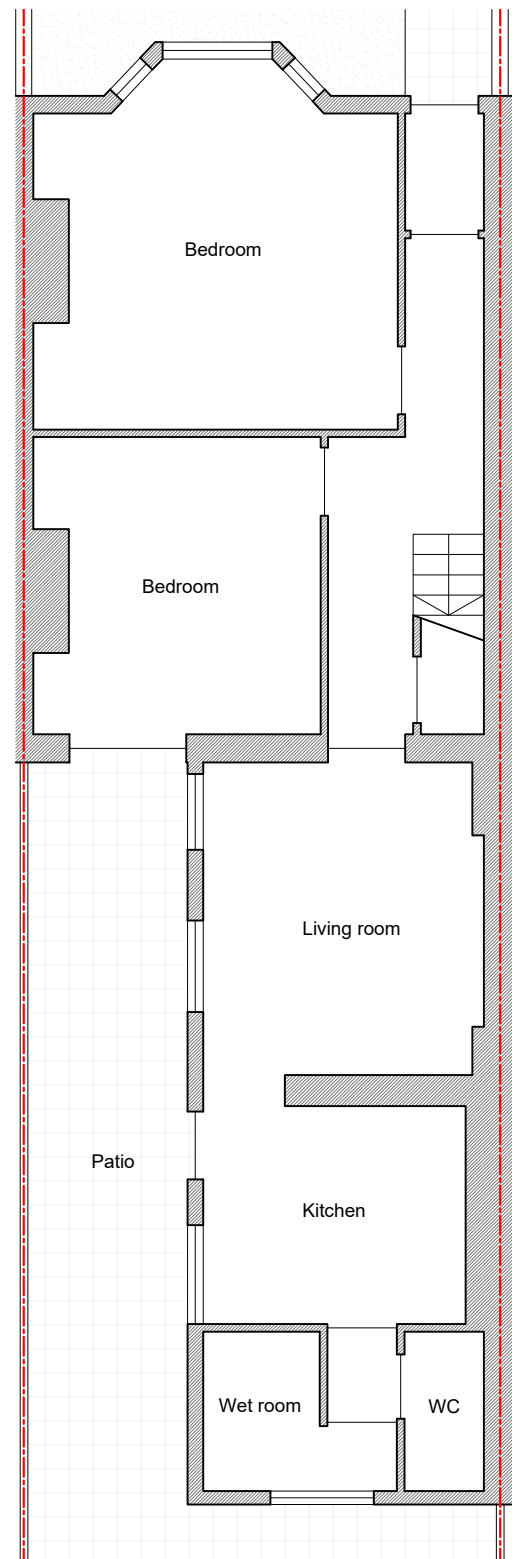

01 | Ground Floor Plan

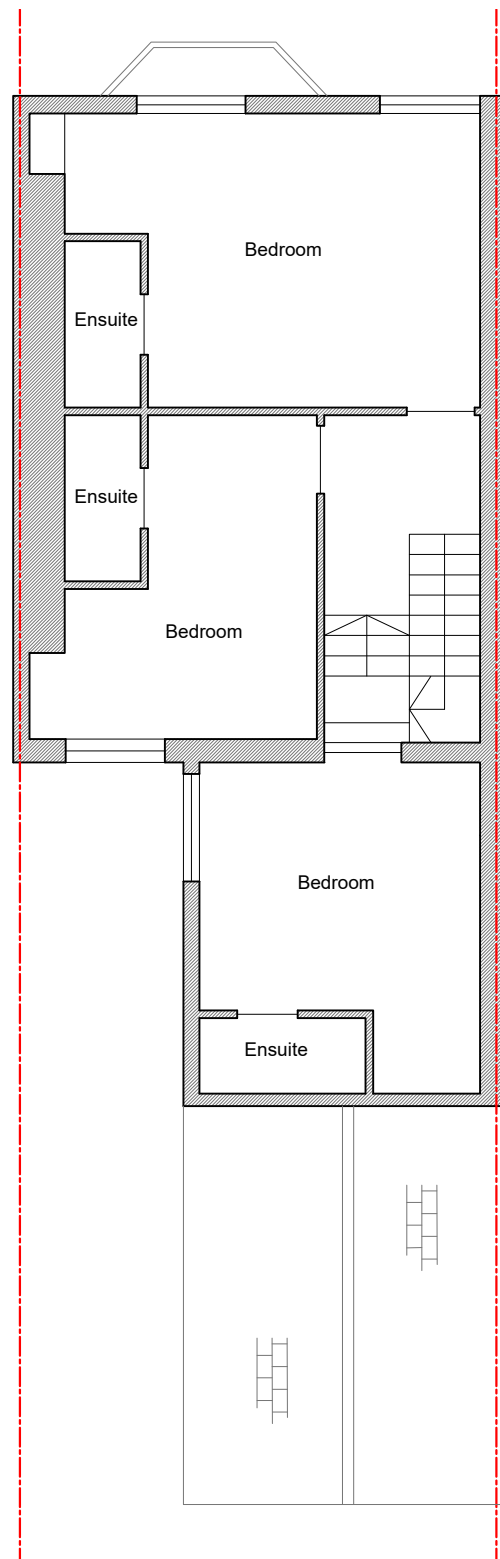

02 | First Floor Plan


Project
161 Neath Road

Drawing Title

As Existing

Ground Floor & First Floor Plans

Status	Planning				
Scale	A3 @ 1:100		A1 @		
Job no.	Source	Zone	Element	Dwg no.	Revision
A011	A	XX	20	010	-


 
[illegible]

General Notes:

Do not scale from this drawing
All dimensions to be checked on site by the contractor
All such dimensions to be their responsibility
Report all drawing errors and omissions to the Architect
All dimensions in millimeters unless noted otherwise

--- Site Boundary

Superseded

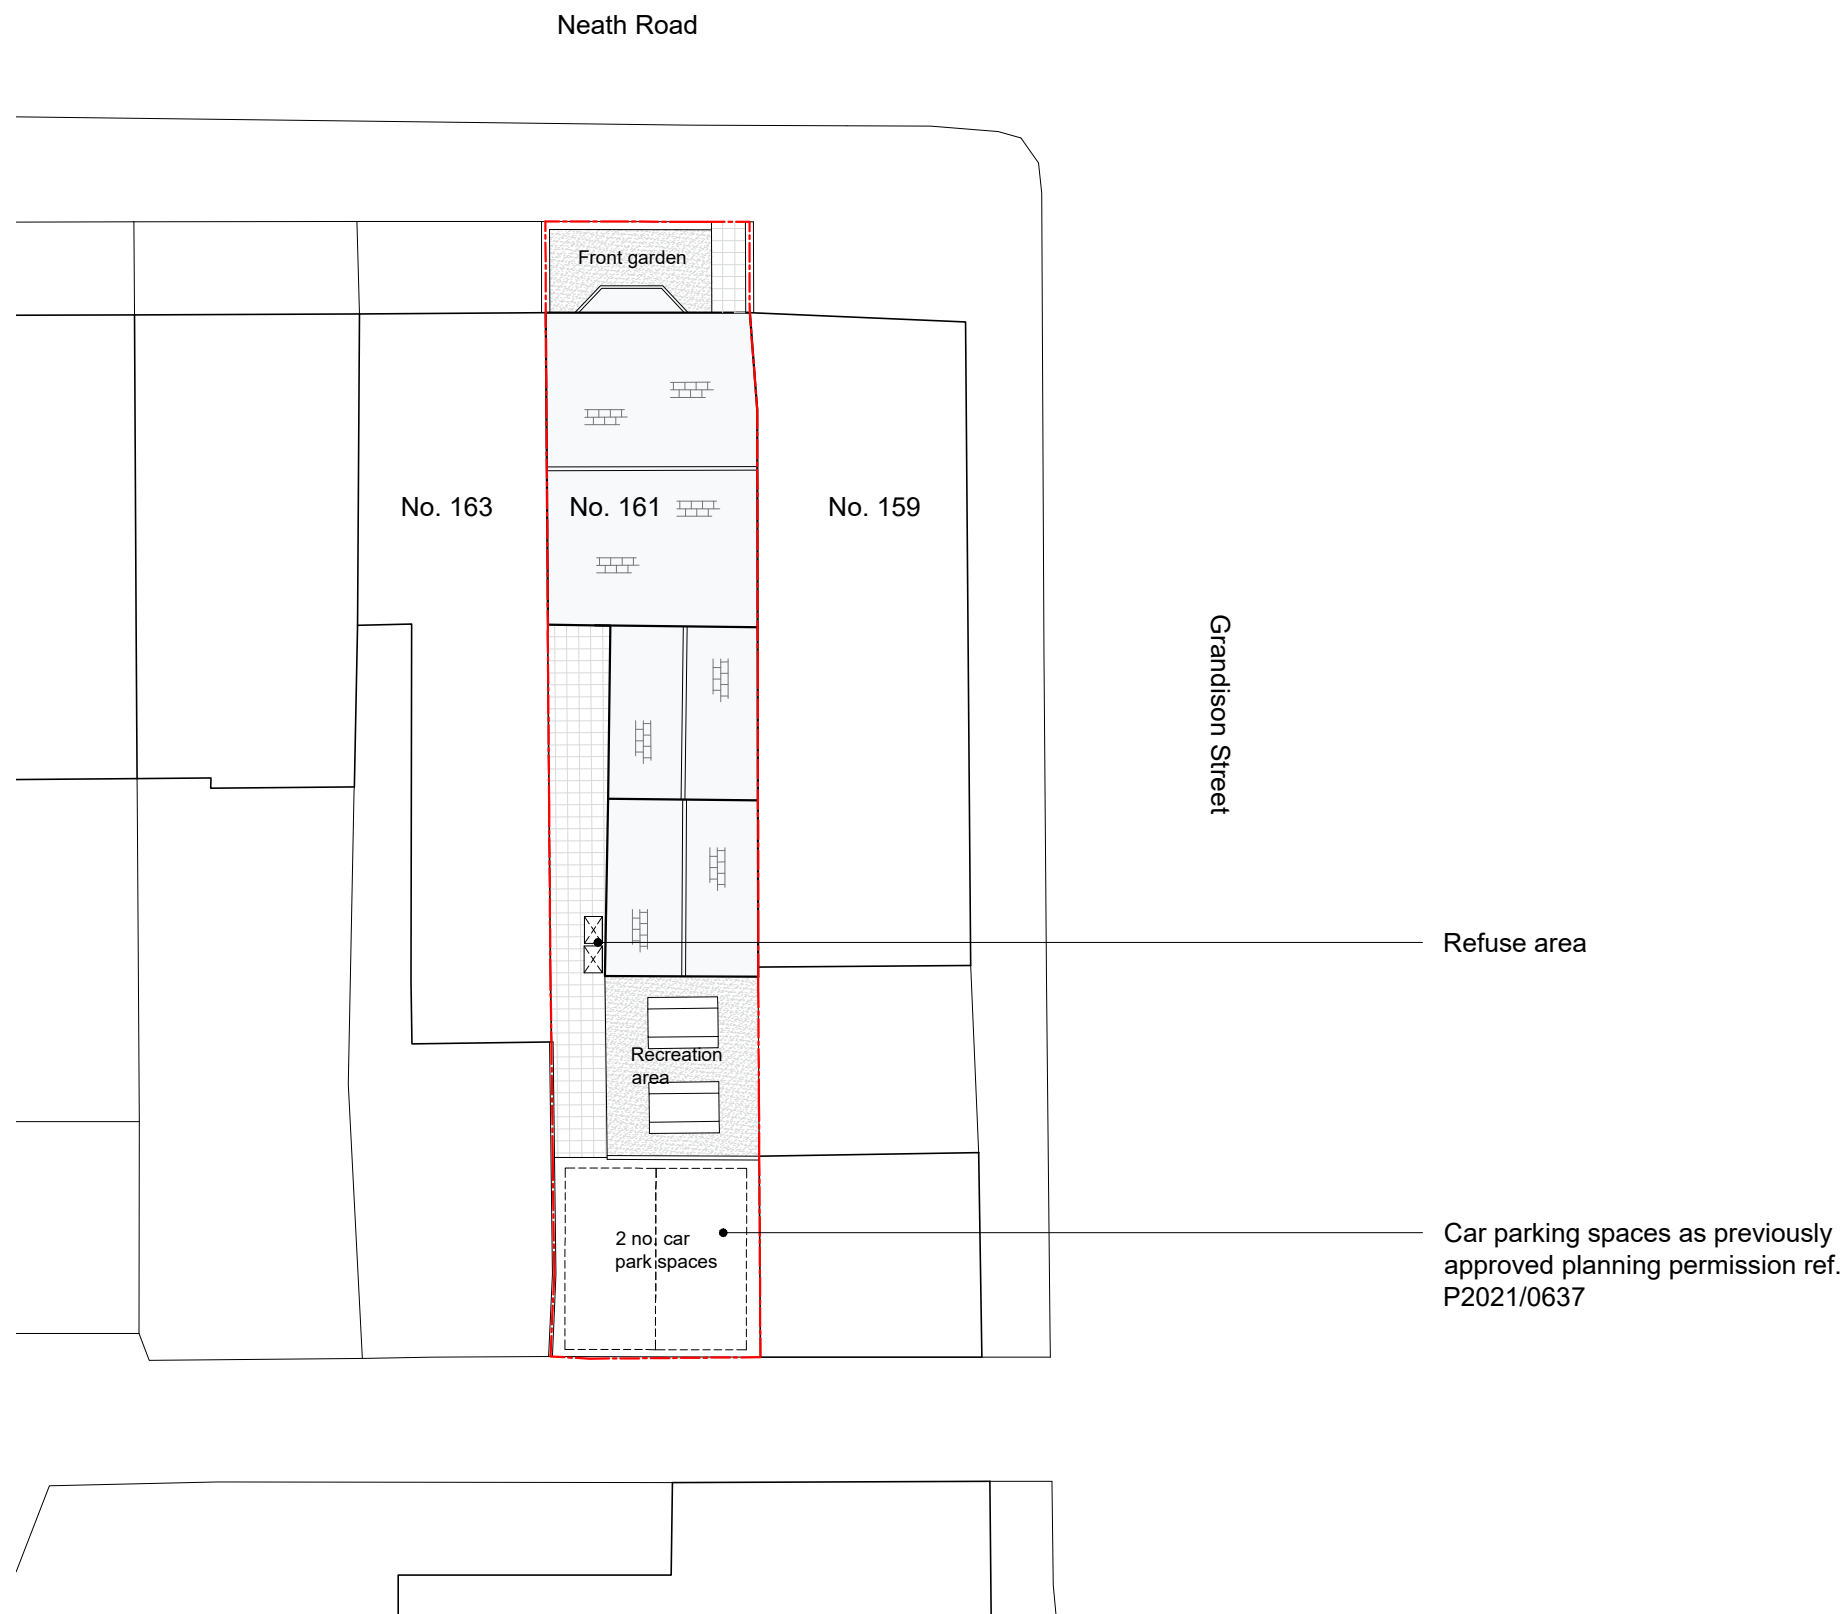 
[illegible]

General Notes:


Do not scale from this drawing
All dimensions to be checked on site by the contractor
All such dimensions to be their responsibility
Report all drawing errors and omissions to the Architect
All dimensions in millimeters unless noted otherwise

--- Site Boundary

Superseded

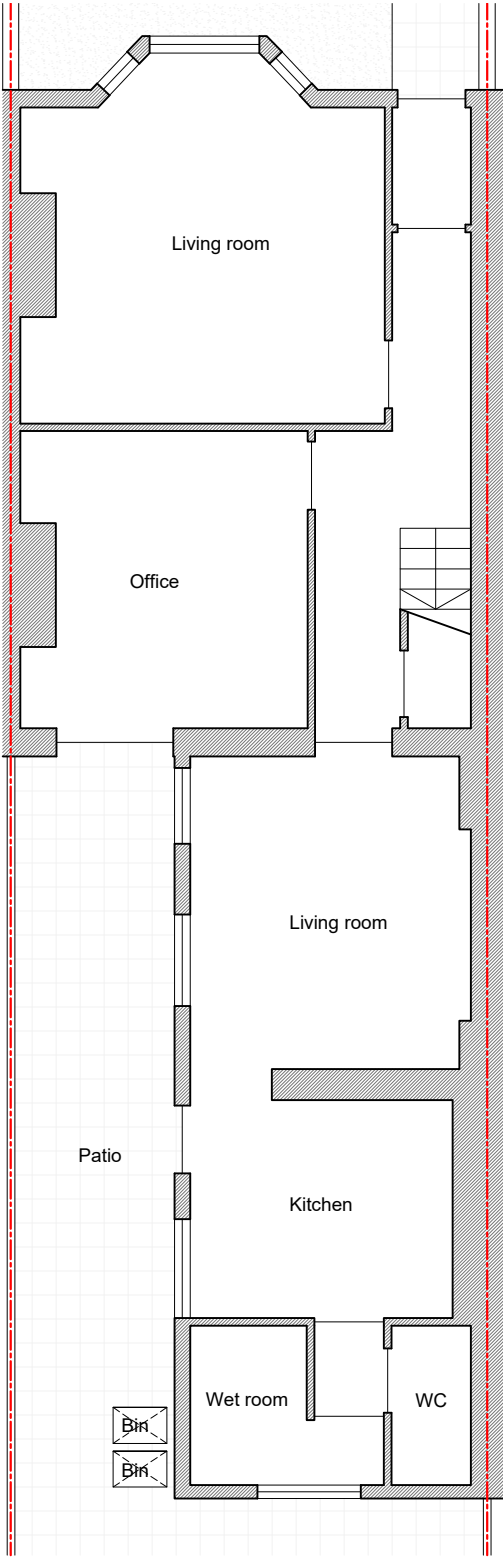

01 | Ground Floor Plan

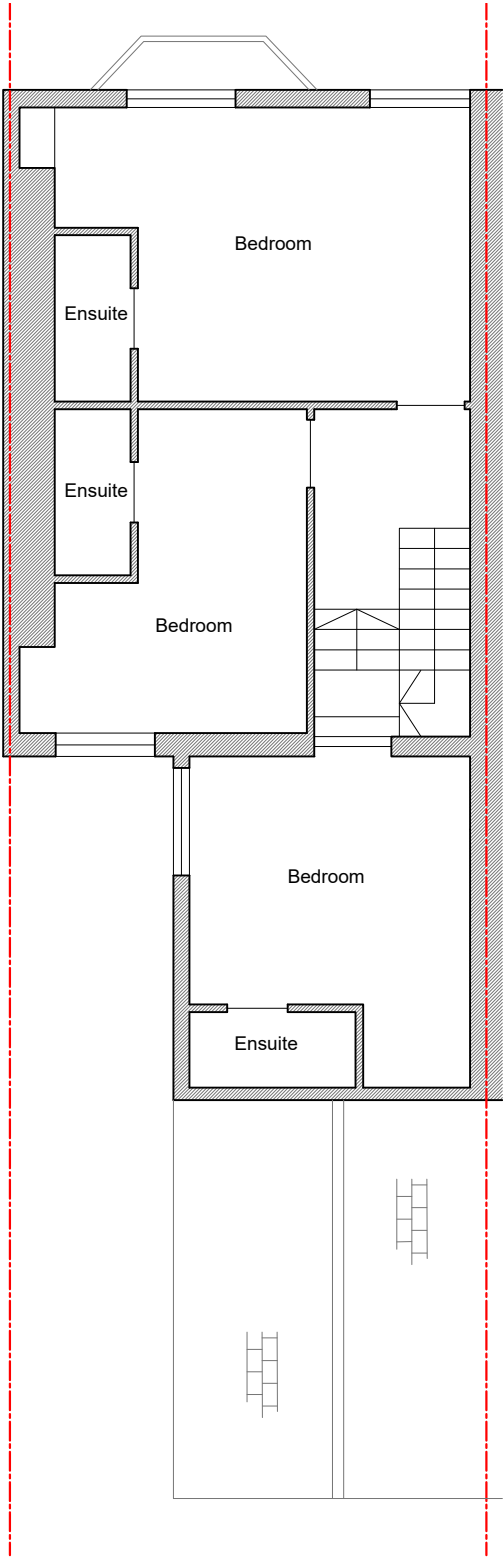


02 | First Floor Plan

Project
161 Neath Road
Drawing Title
As Proposed
Ground Floor & First Floor Plans

Status	Planning				
Scale	A3 @ 1:100				
Job no.	Source	Zone	Element	Drwg no.	Revision
A011	A	XX	20	110	-

Rev.	Date	Description
-	-	-

 

General Notes:
Do not scale from this drawing
All dimensions to be checked on site by the contractor
All such dimensions to be their responsibility
Report all drawing errors and omissions to the Architect
All dimensions in millimeters unless noted otherwise

-- Site Boundary