
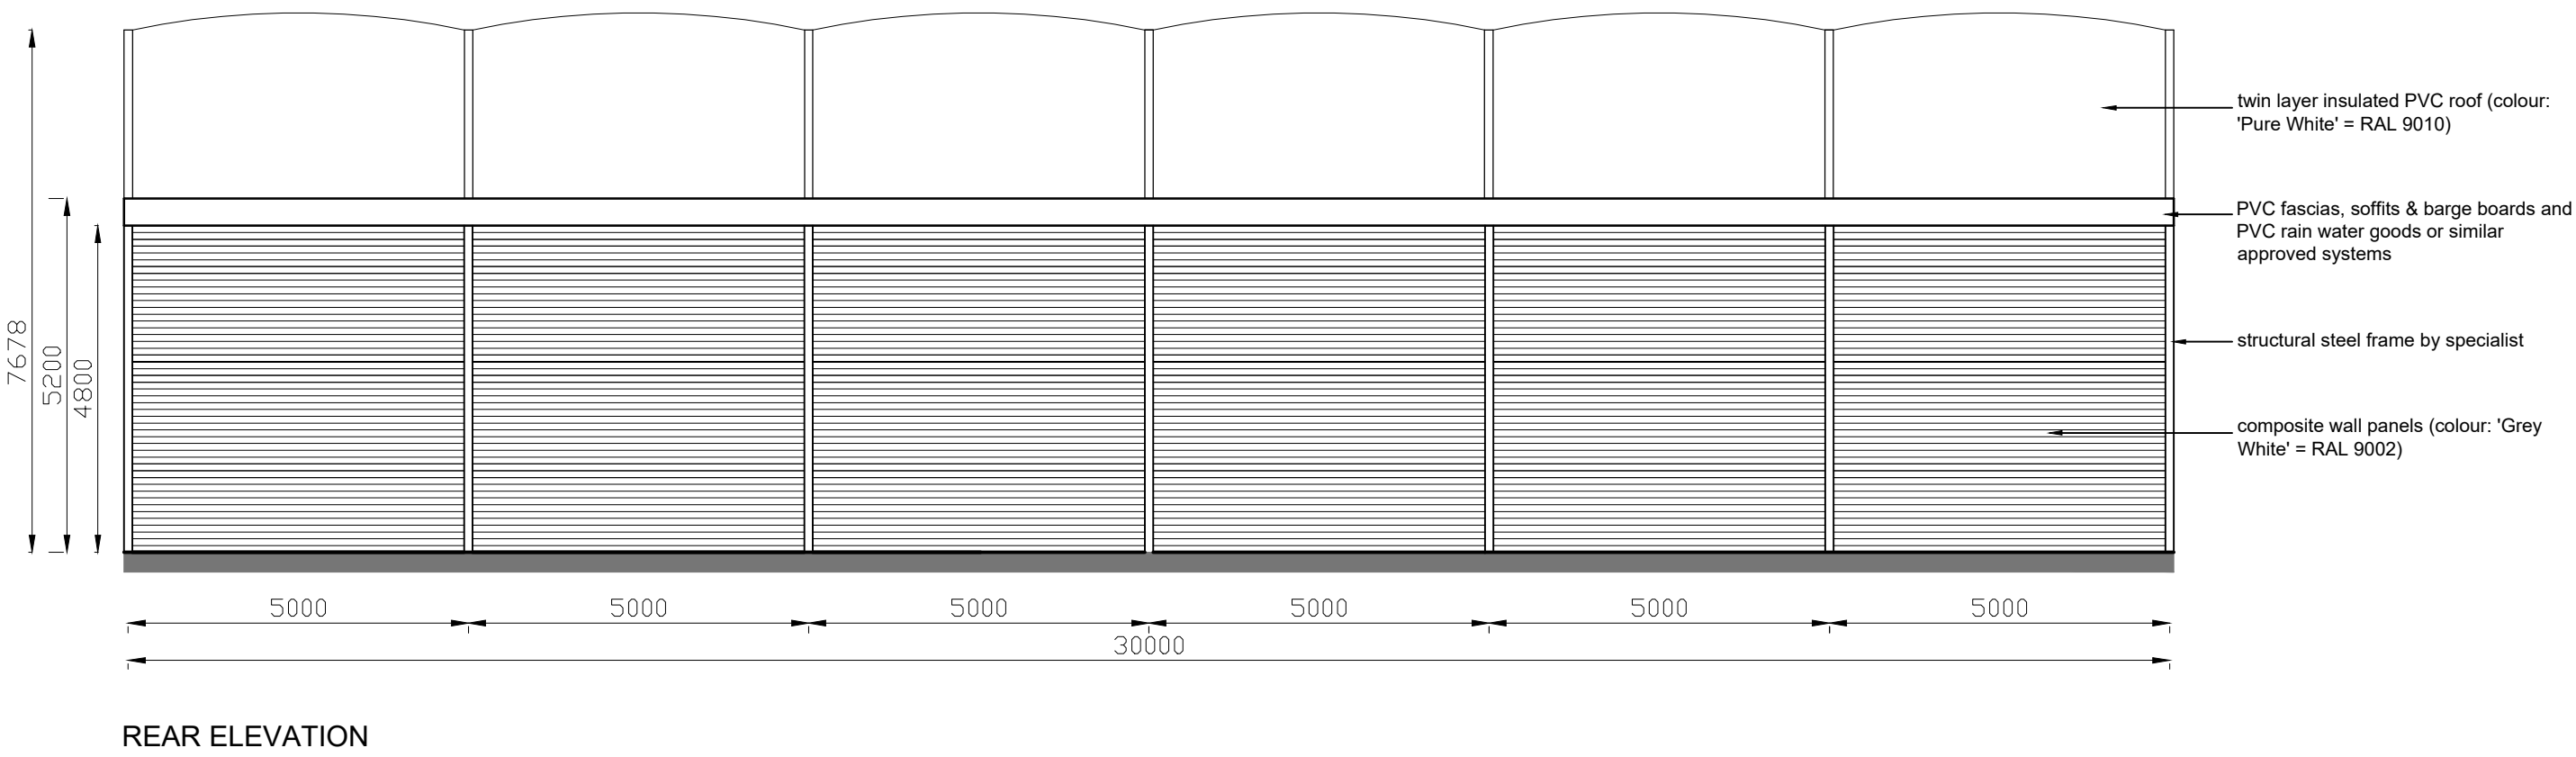
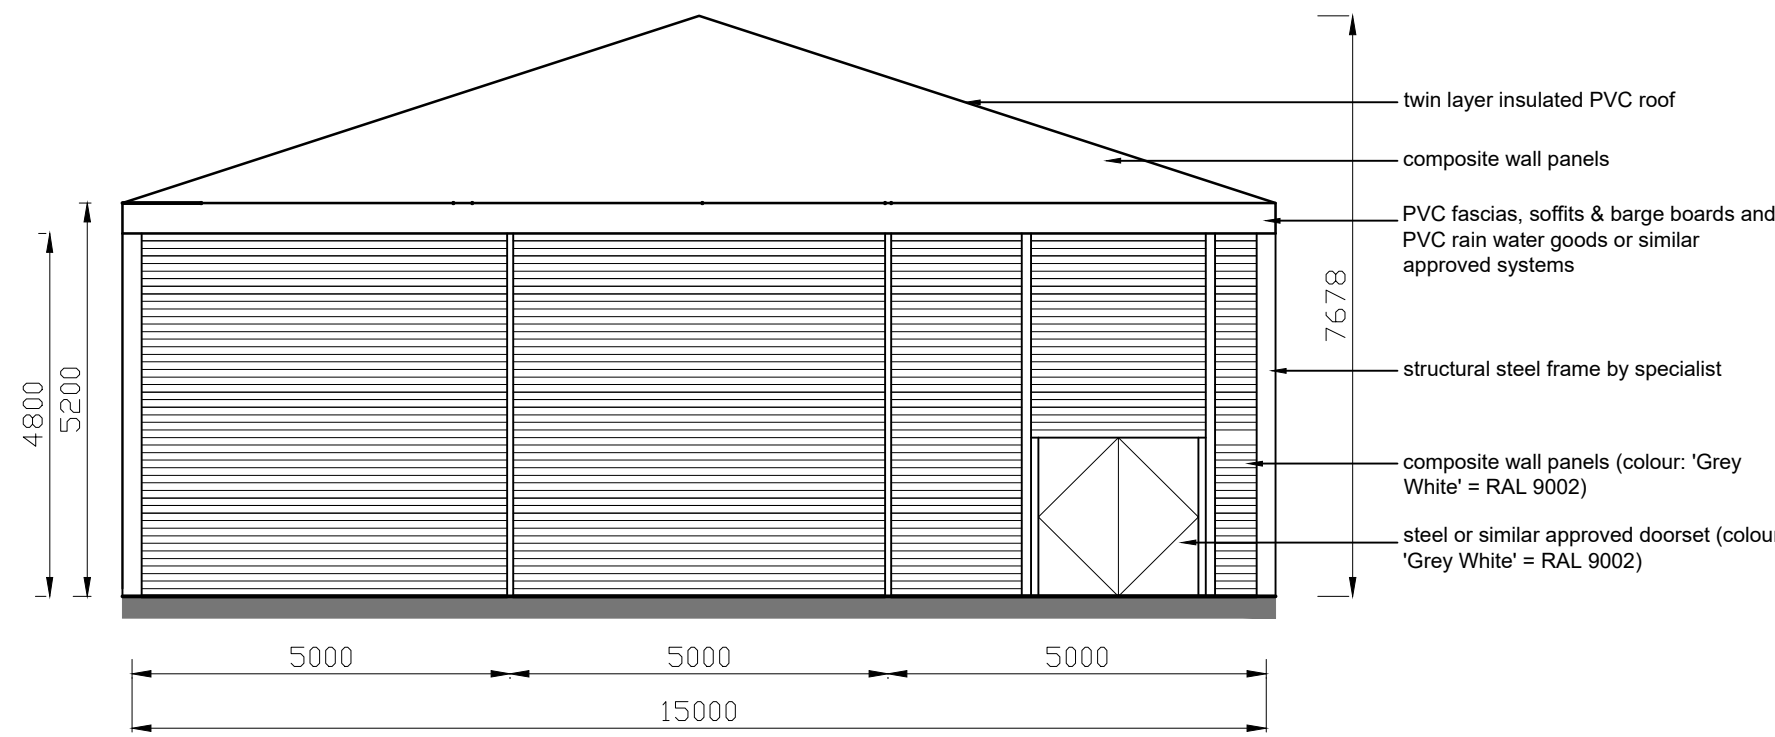
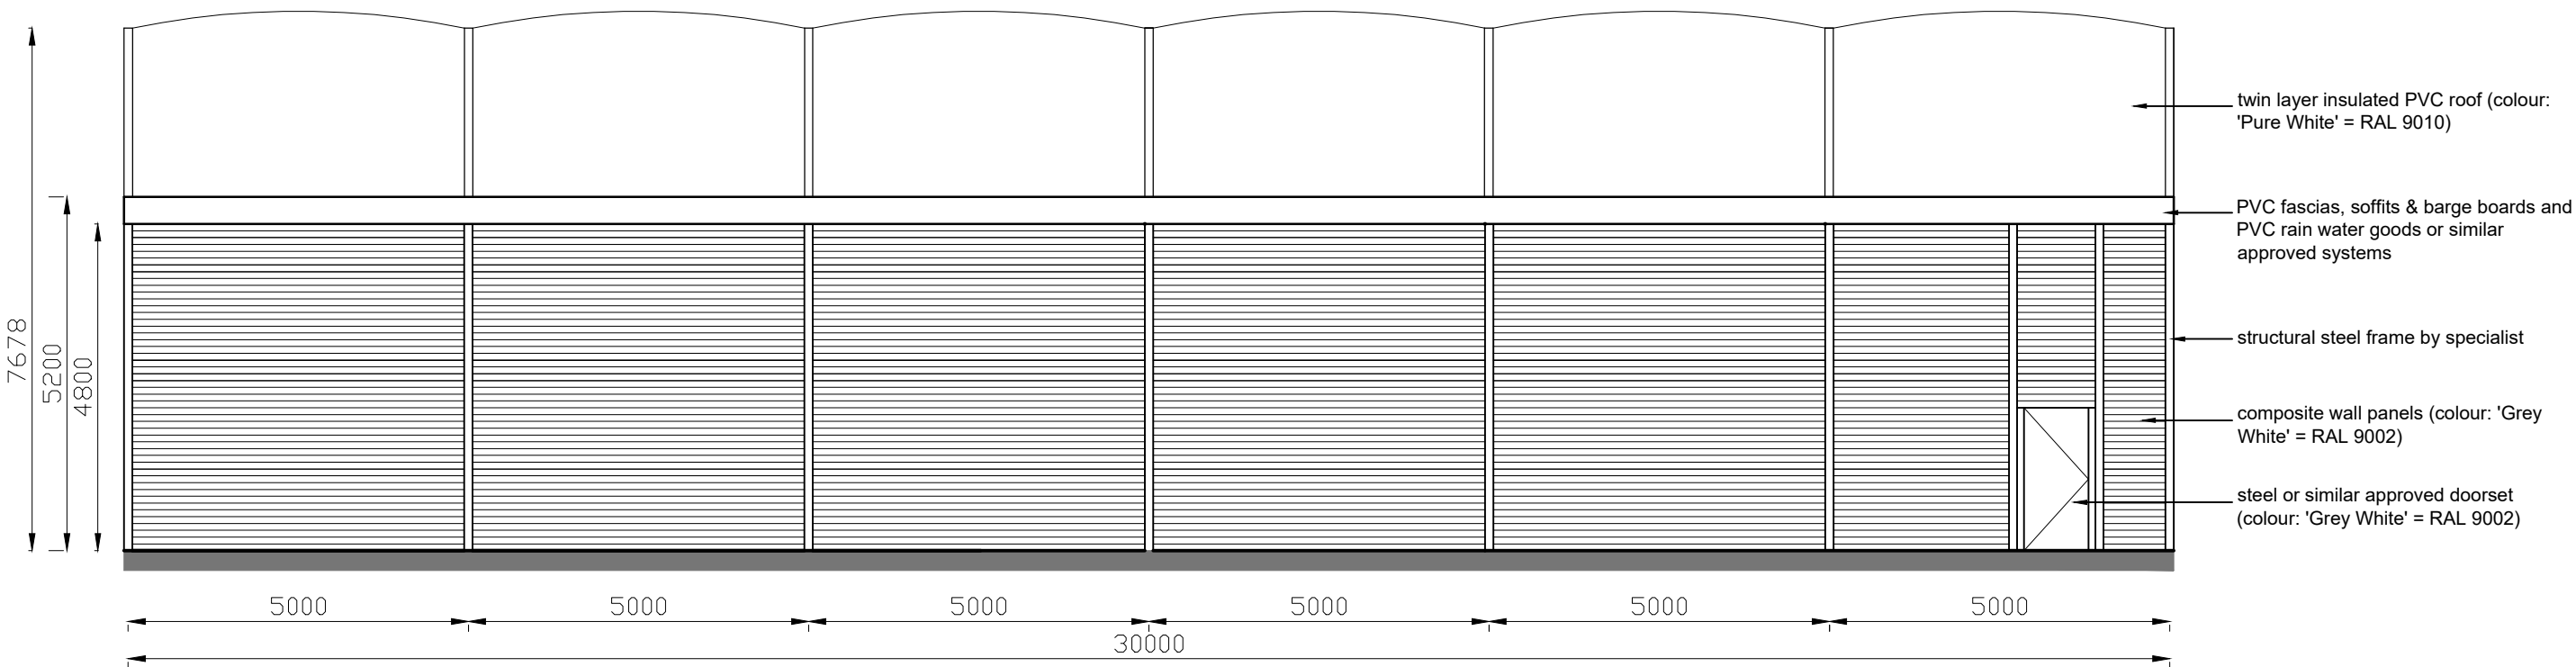
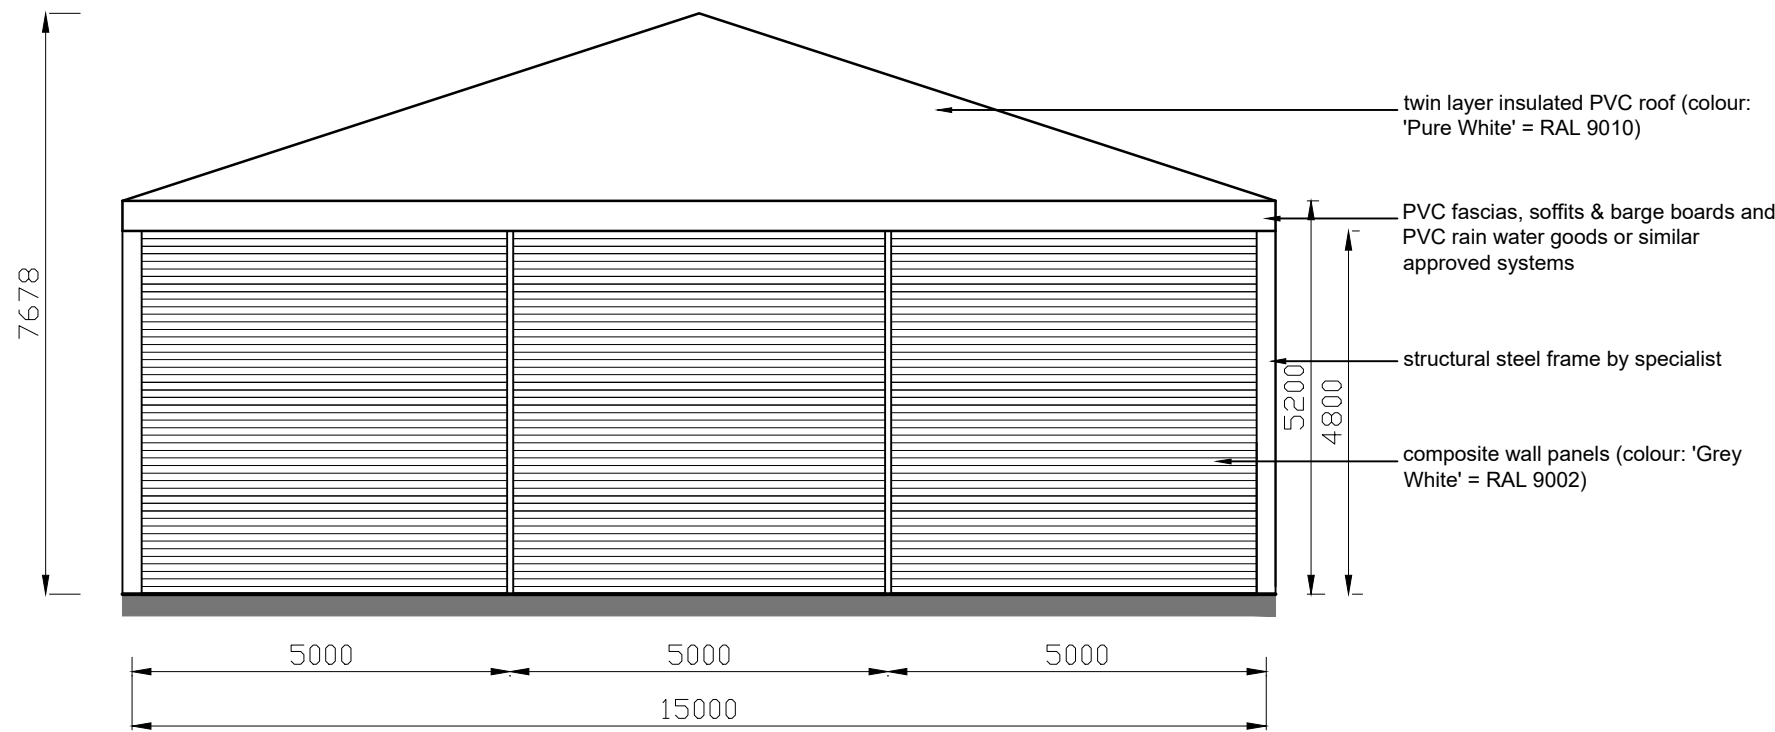
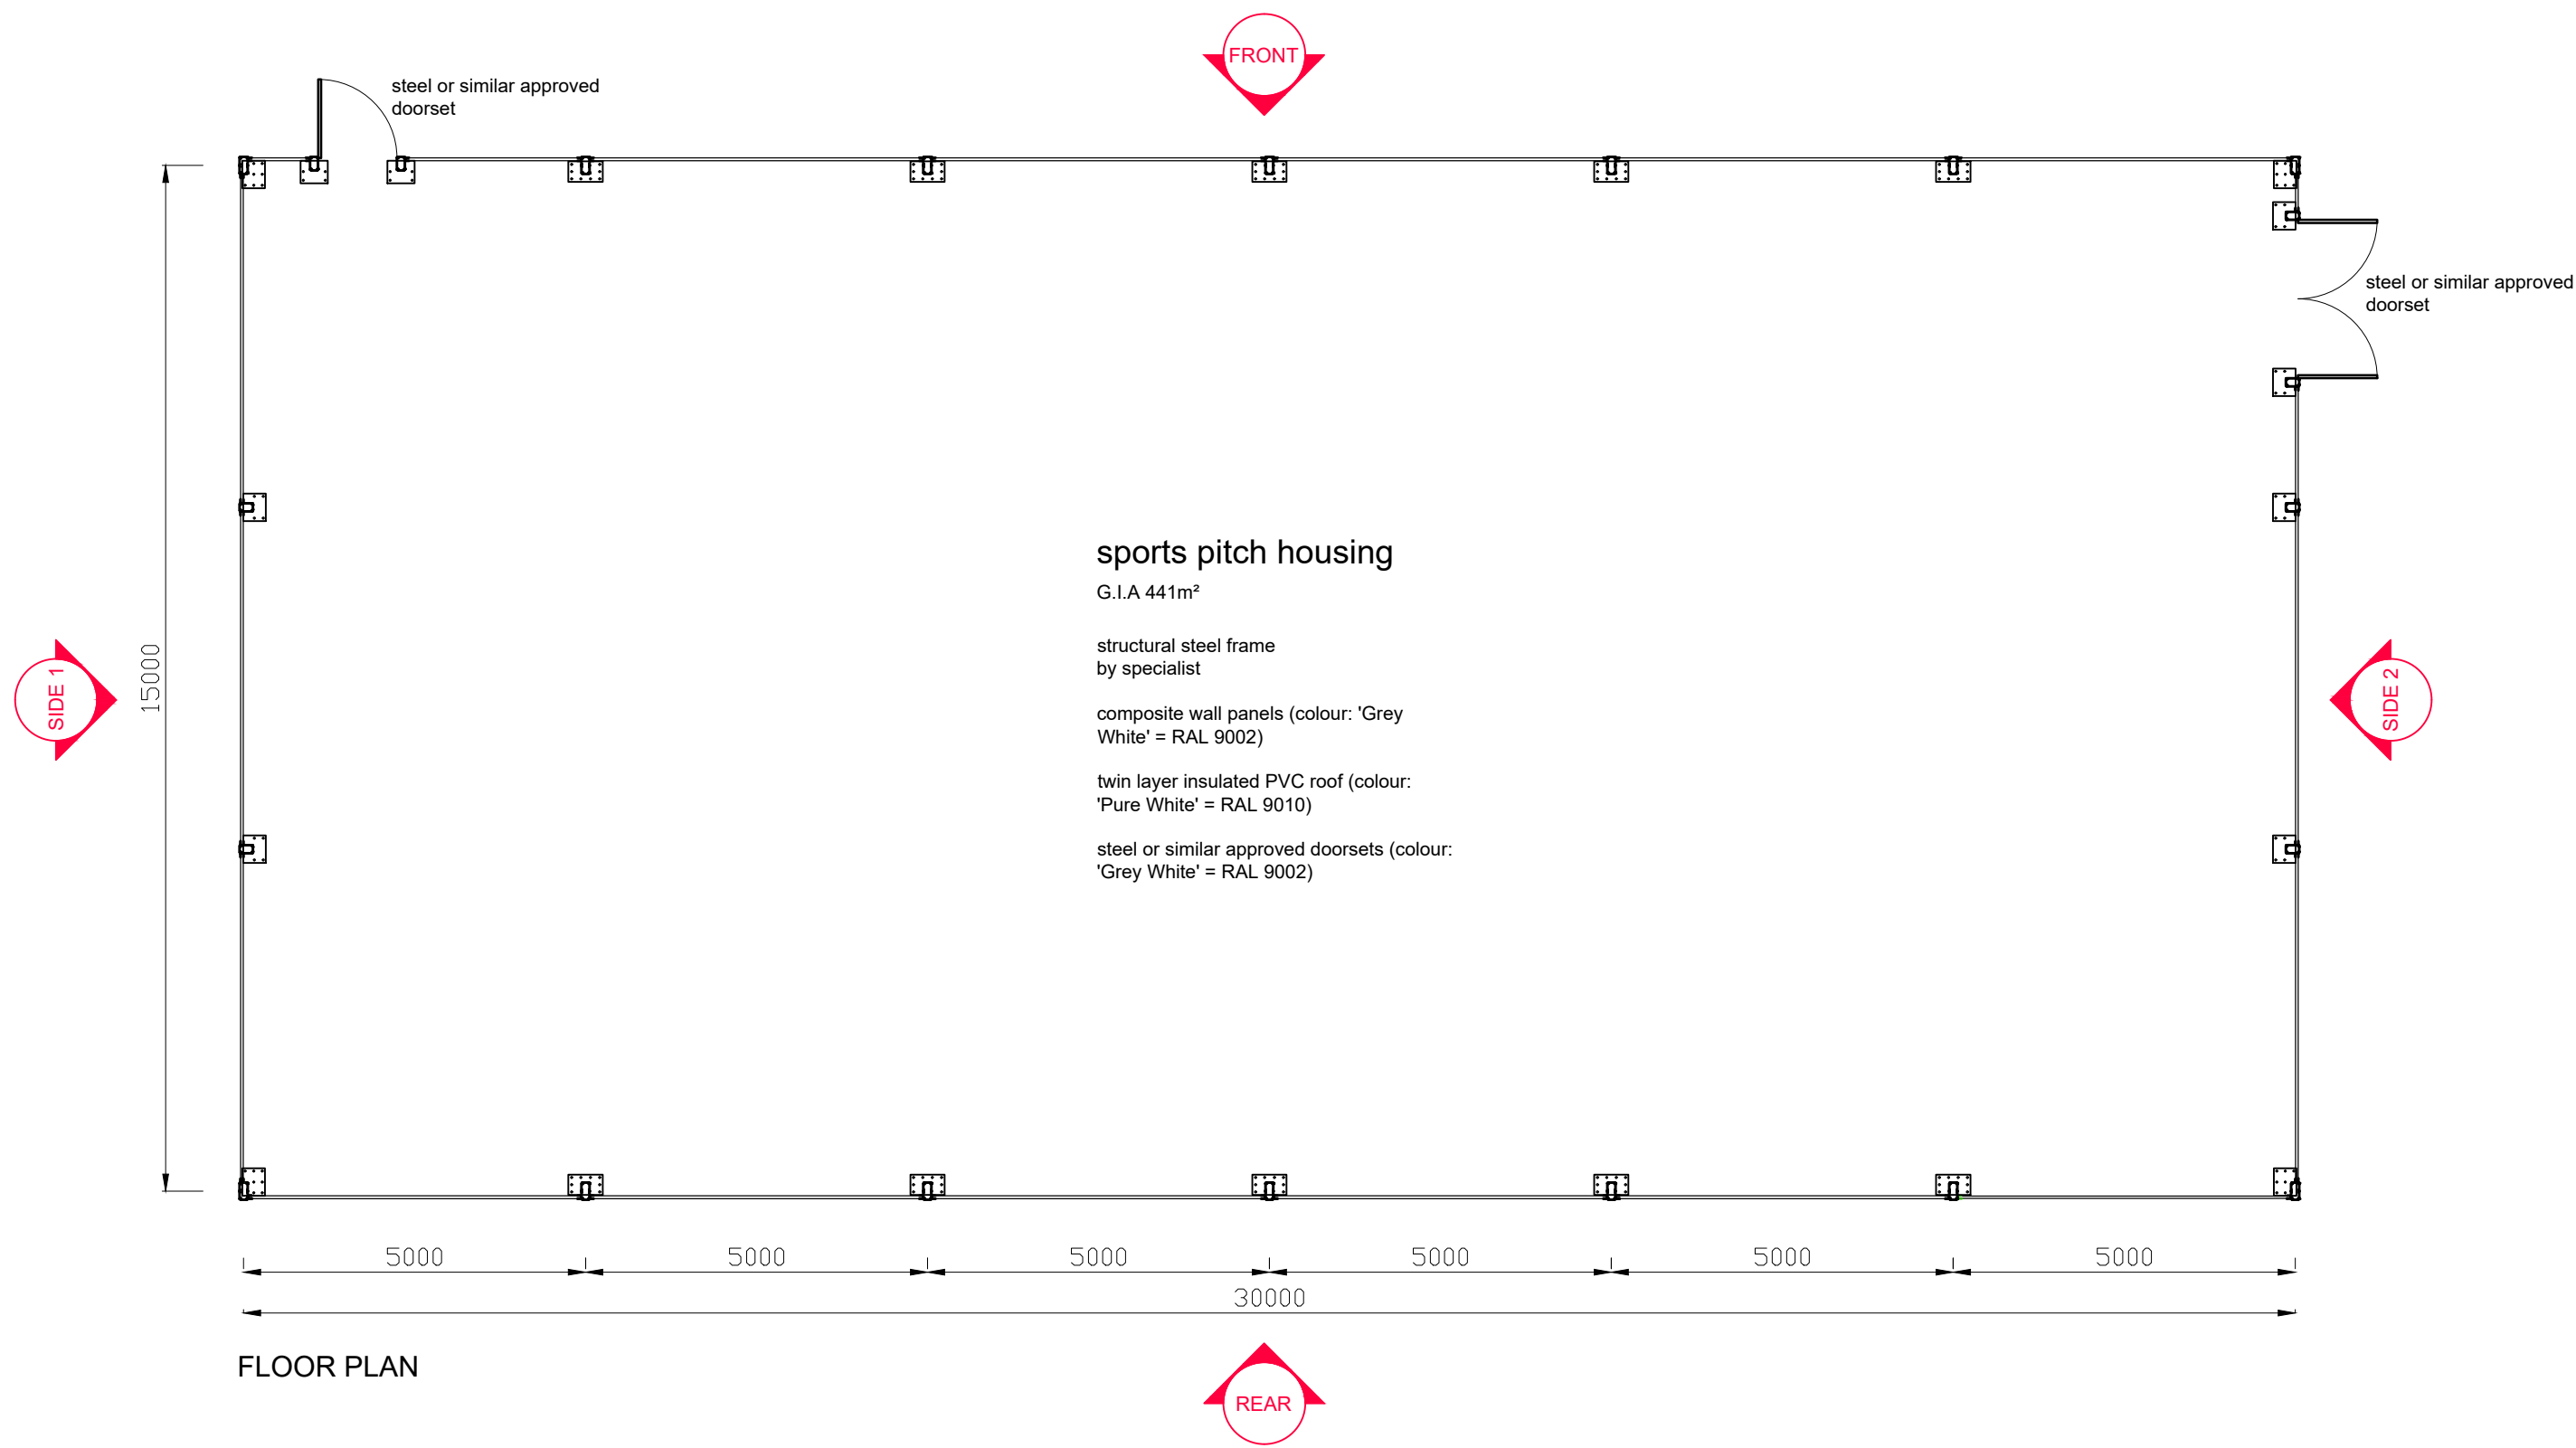
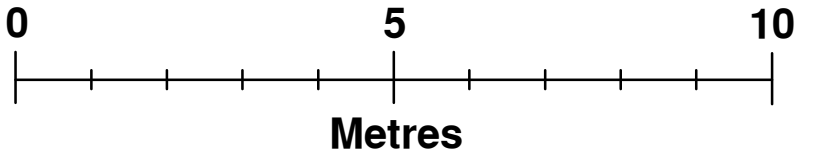


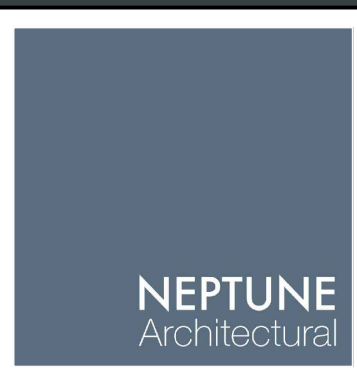

NOTE:
CONTRACTORS TO VERIFY ALL DETAILS, SERVICES (ABOVE AND BELOW GROUND) DIMENSIONS ETC. PRIOR TO COMMENCEMENT OF WORKS

drawing to be read in conjunction with relevant Neptune Planning & Development Ltd., Structural Engineers, M&E Consultants and Specialist Sub-Contractors drawings, specifications, details etc.

PLANNING

 Neptune Architectural Suite 23-24 The White House 93 Lifford Street Llanelli SA11 1TG (01852) 964411 www.neptunearchitectural.co.uk	Project: ERECTION OF BUILDING TO COVER SPORTS FACILITY LLANDARCY ACADEMY OF SPORT LLANDARCY PARK, LLANDARCY SKEWEN NEATH SA10 6JD		
Client: SMART SPACE		Drawing Title: PROPOSED BUILDING FLOOR PLAN AND ELEVATIONS	Checked by:
Scale (s): 1:100	Date: 25/11/21	Size: A1	Project No.: Drawing No.: Revision: SS-LA-P03
		Drawn by:	RAB