


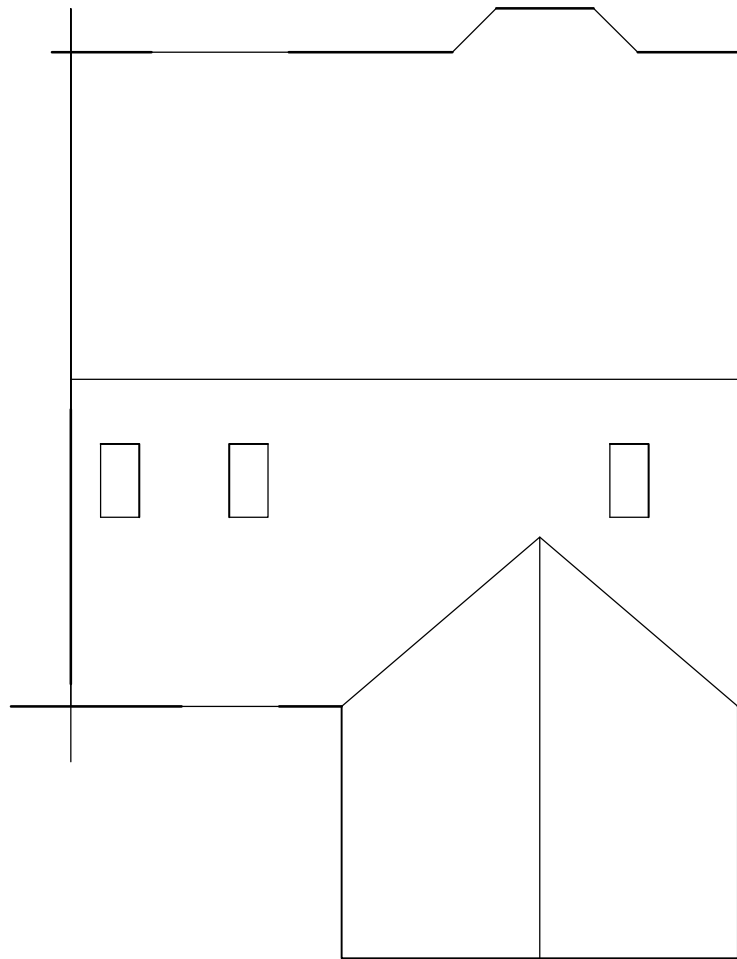

Proposed Roof Plan
Scale 1:100 Drg. No. B-08