




Proposed Front Elevation

SCALE: 1:75

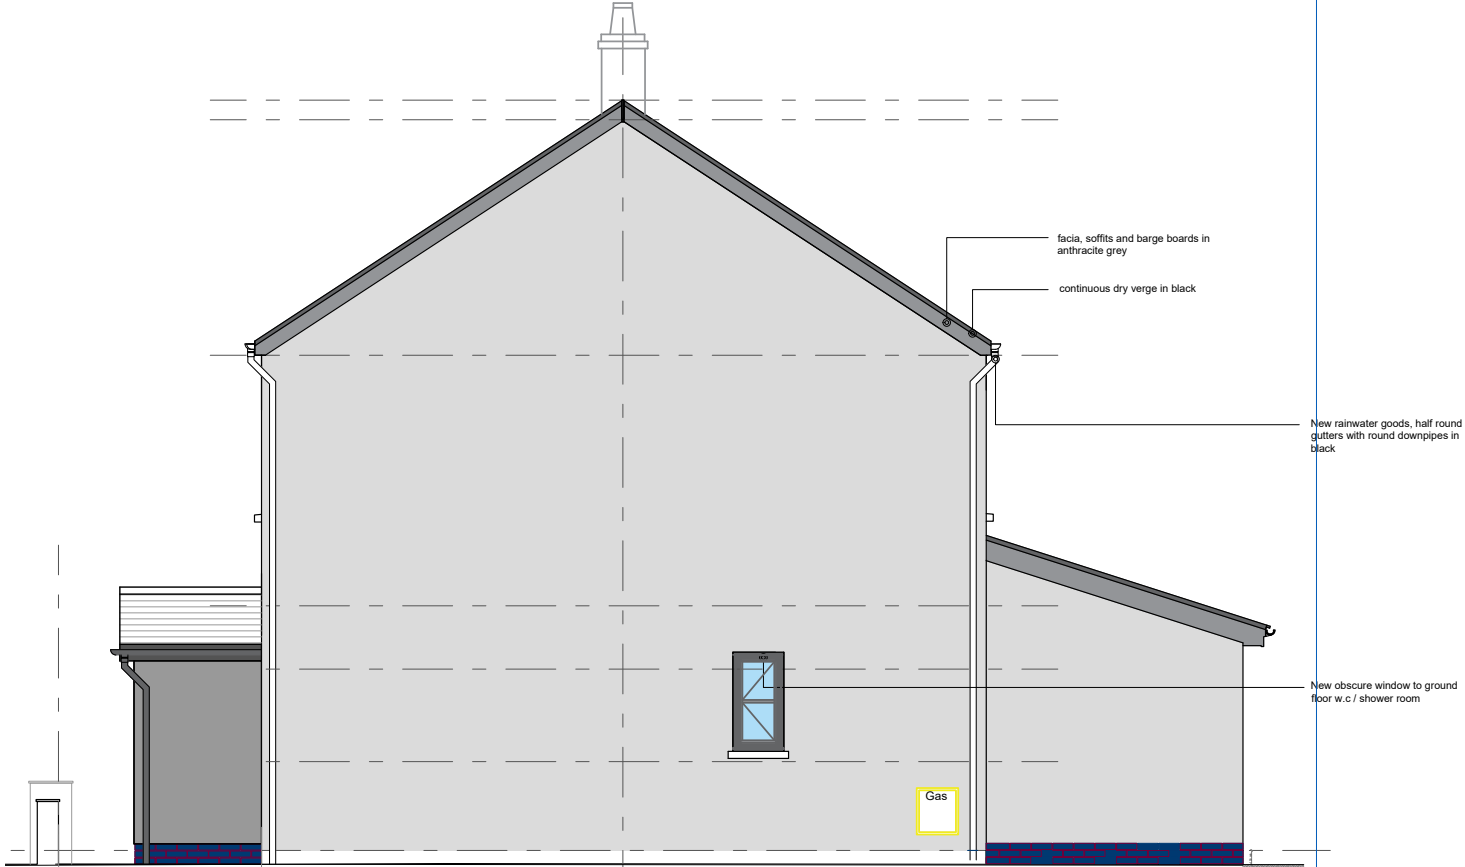


Proposed North Elevation

SCALE: 1:75



Proposed Rear Elevation

SCALE: 1:75

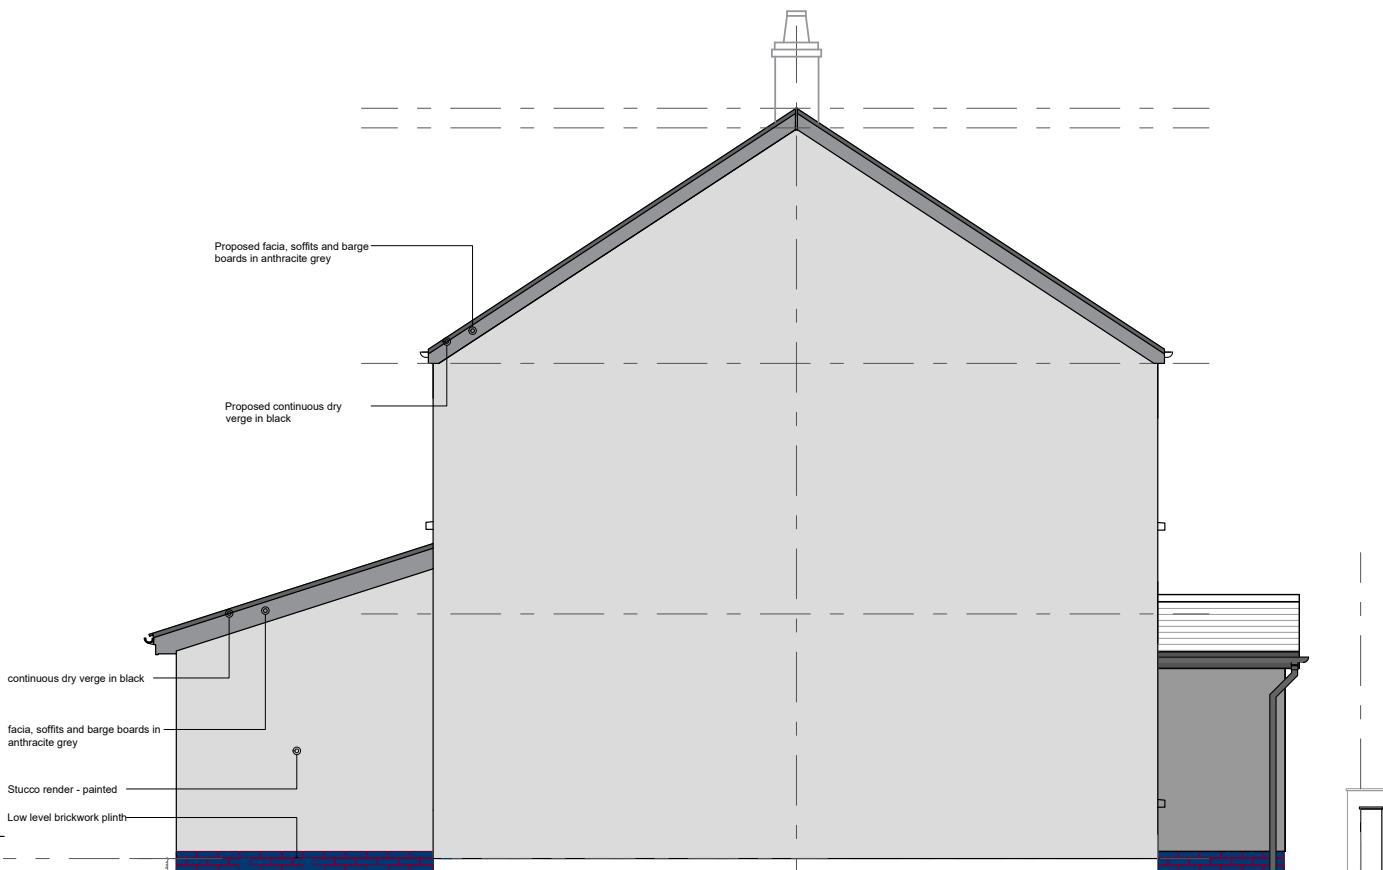

Proposed South Elevation

SCALE: 1:75

A Front porch added for weather protection cw 07.02.22

REV:	DESCRIPTION:	BY:	DATE:
STATUS: PLANNING			



Hafod Design Ltd
07830 296758
craig@hafoddesign.co.uk
www.hafoddesign.co.uk

CLIENT:

Mr Tom Norton
No 48 Church Road
Seven Sisters
SA10 9DT

SITE:

No 48 Church Road
Refurbishment and Extension

TITLE:

Proposed Elevations

SCALE AT A3: 1:75	DATE: 01.02.22	DRAWN: CW	CHECKED: CW
PROJECT NO: haf_121	DRAWING NO: 121_L05	REVISION: A	