


- 1 THIS IS A C.A.D. DRAWING AND SHOULD NOT BE AMENDED BY HAND.
- 2 All dimensions in millimetres unless otherwise stated.

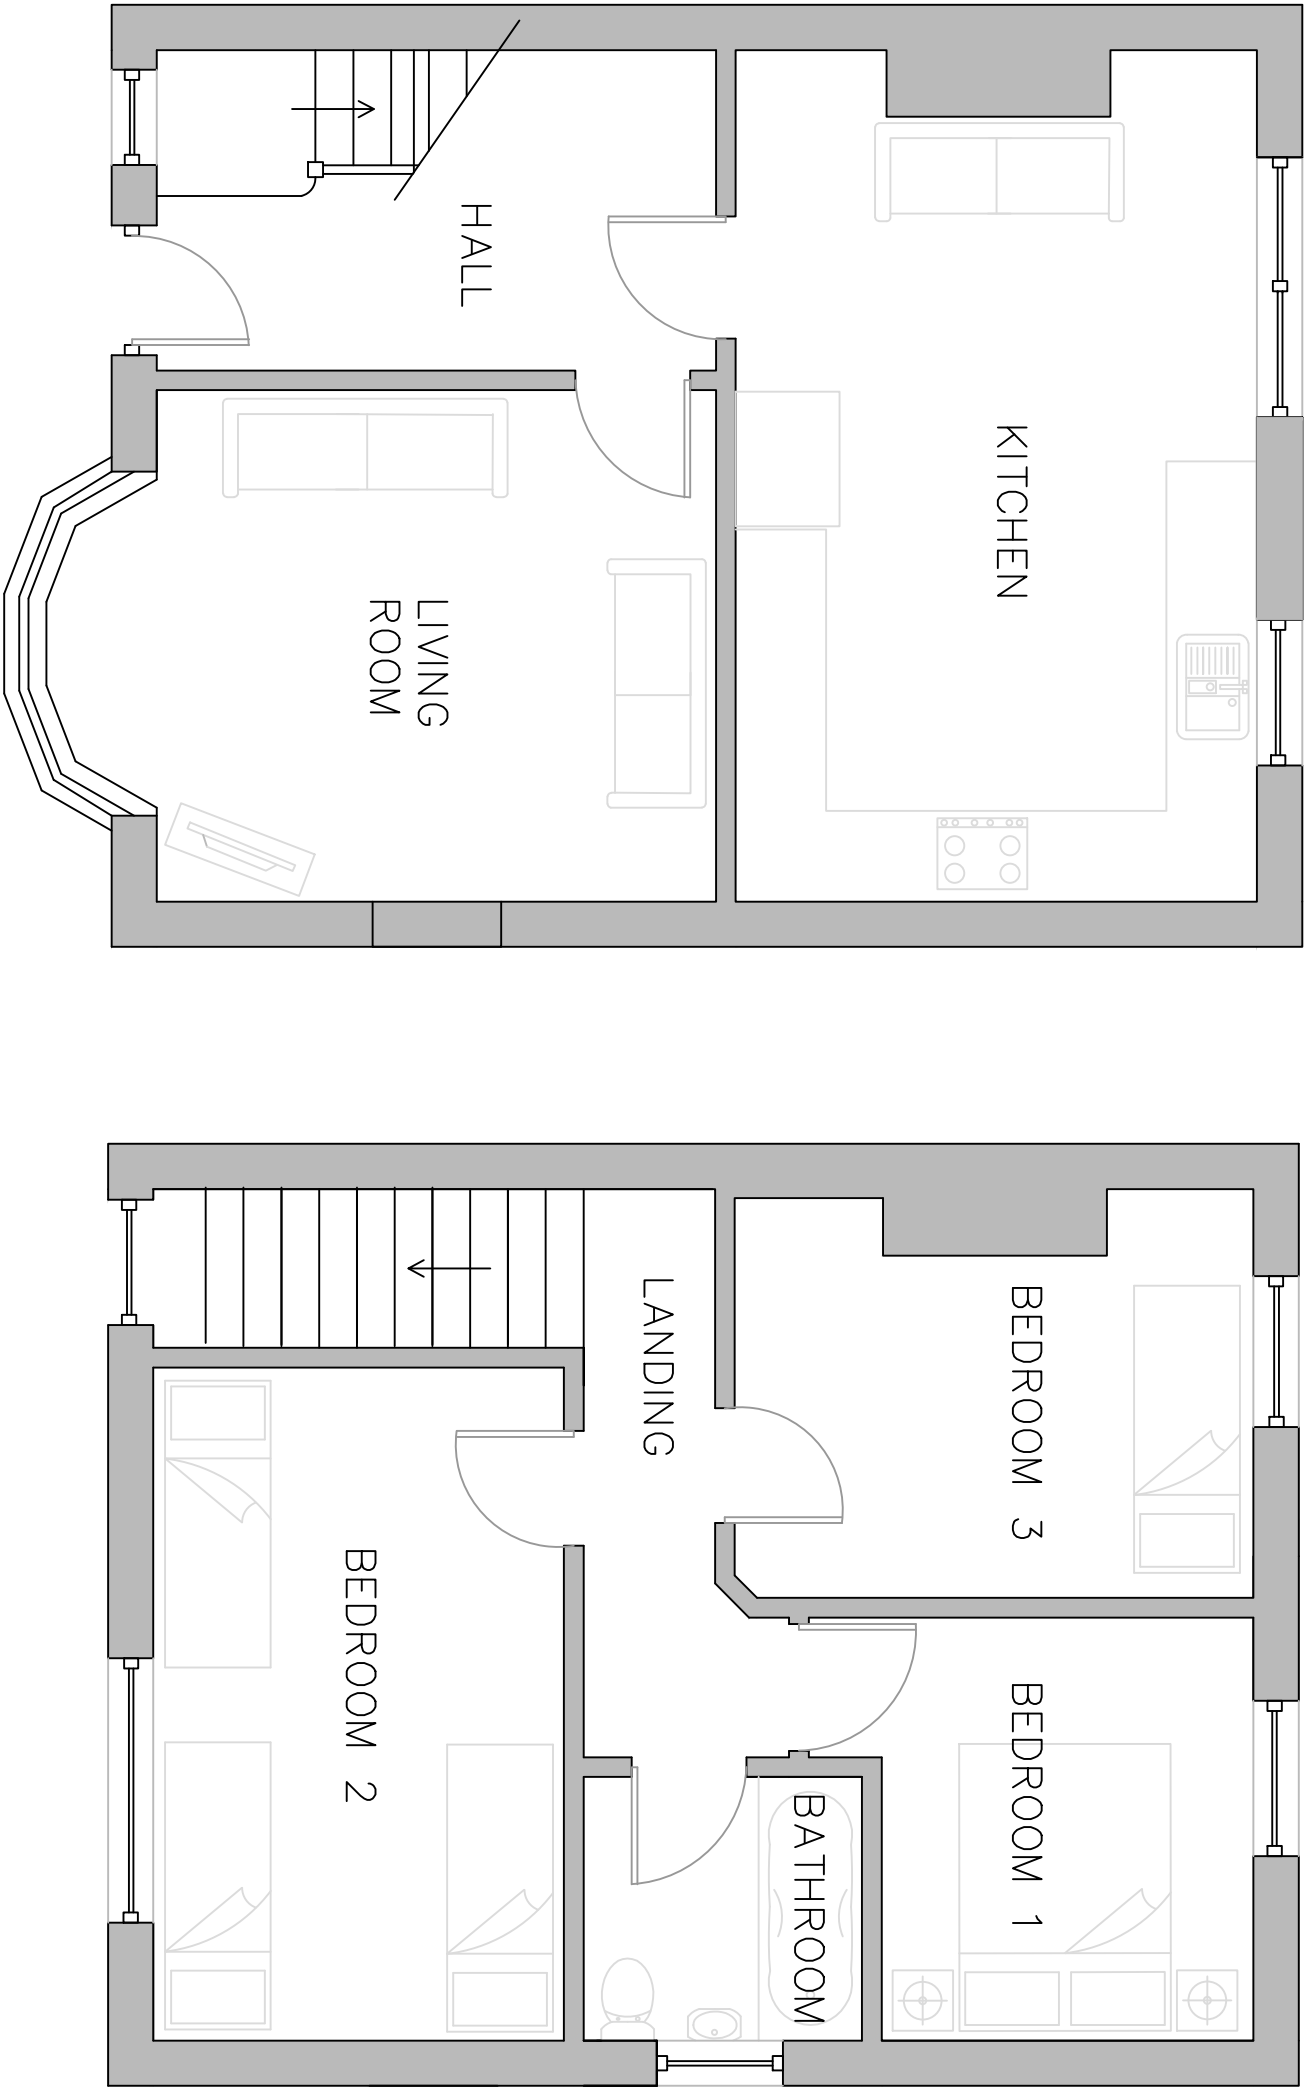

EXISTING GROUND FLOOR PLAN

SCALE - 1:50 @ A3

EXISTING FIRST FLOOR PLAN

SCALE - 1:50 @ A3

Rev	Details	Dr	Ch	Ap	Date

Client

Jardine & Gareth Williams
17 Wern Road, Margam
Port Talbot

JOSEFF WILLIAMS
07585609748
DESIGNS joewill1998@aol.com

Project

Single Story Rear Extension
Existing Floor Plans

File No.	Financial Code No.			
Drawn	JW	Checked		Approved
Date	Jan 22	Date		Date
Scales	1:50 @ A3			
Drawing No.	JW-15-01 B			