



Superseded

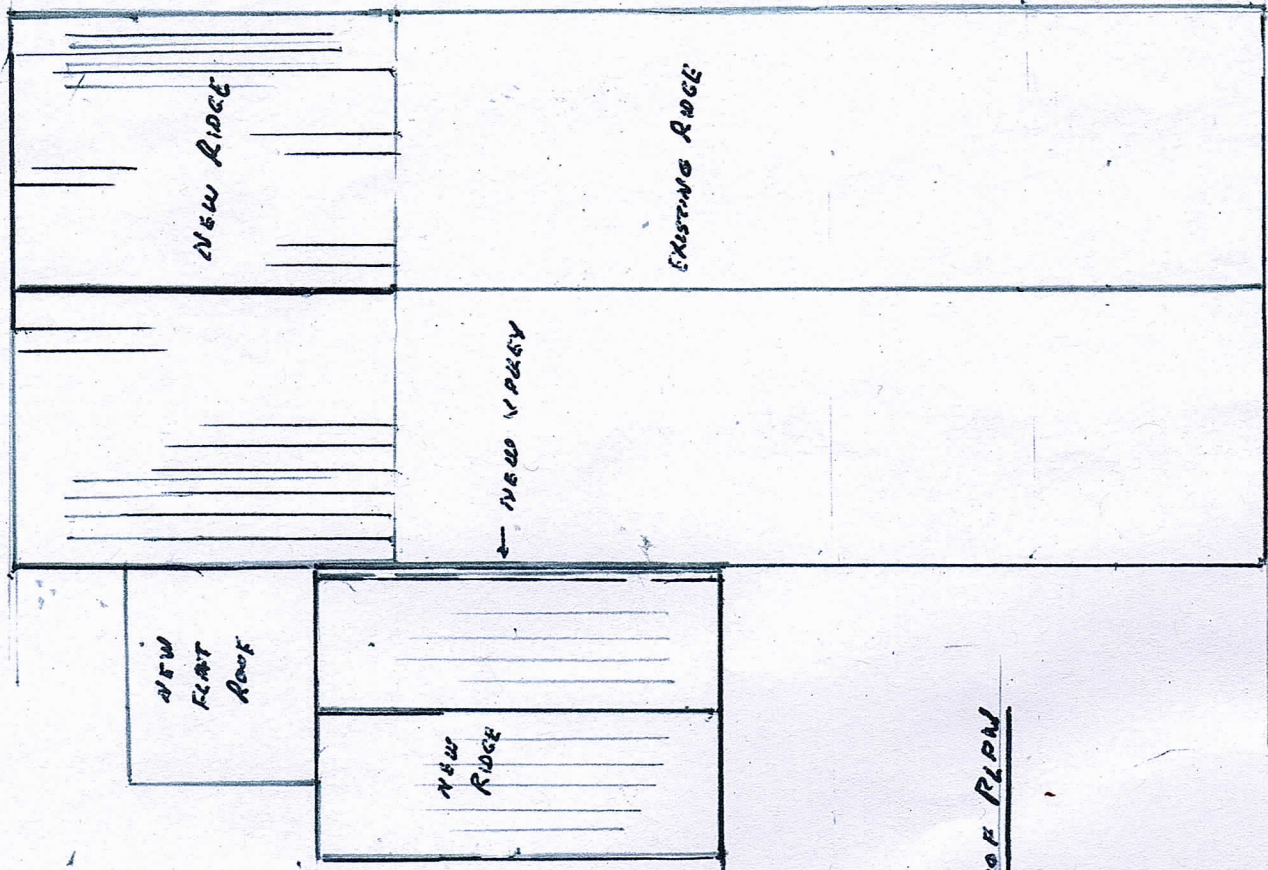


ROOF PLAN

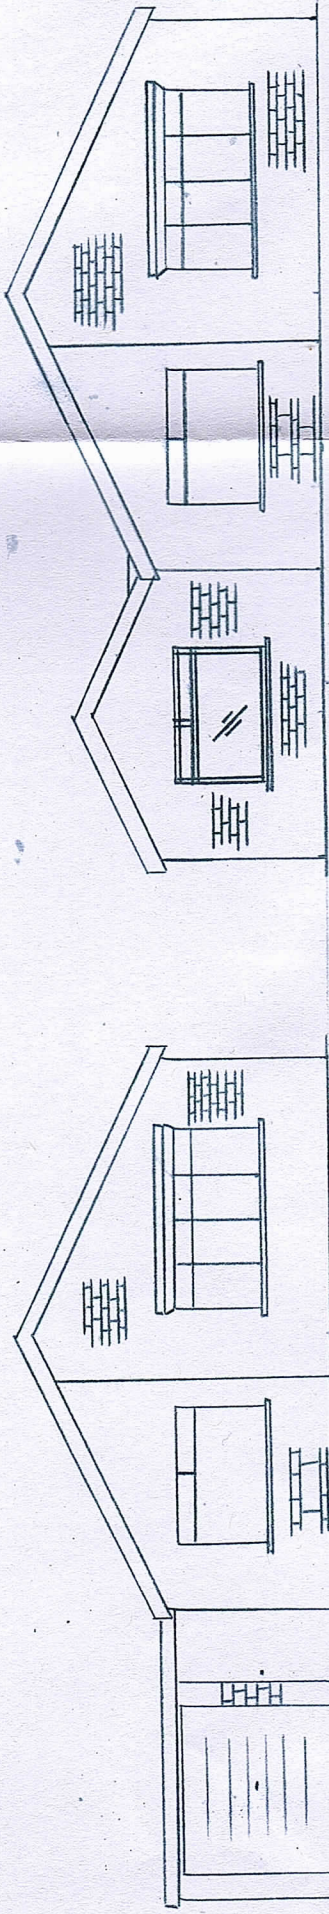

Front Elevation Proposed

Front Elevation Existing

ALL SCALE 1:100

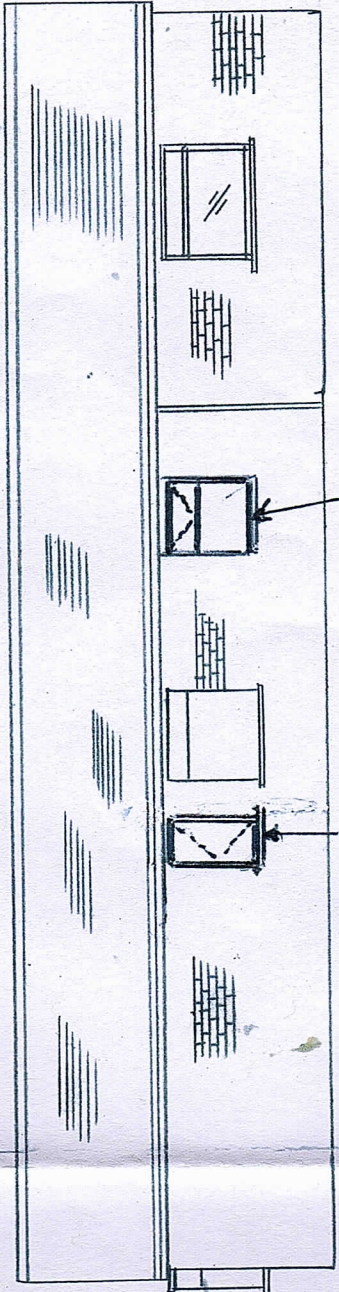

Right hand side Elevation Existing

Right hand side Elevation Proposed

NEW WINDOW IN
ORIGINAL ELEVATION

NEW WINDOW IN NEW ELEVATION