



Superseded

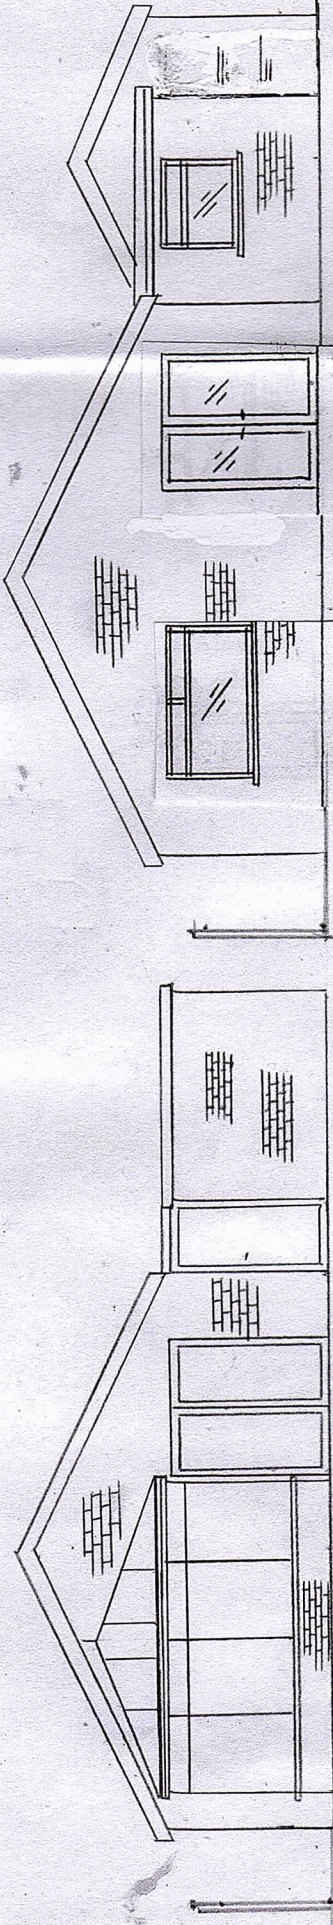

Rear Elevation Existing

Rear Elevation Proposed

ALL SCALE 1:100

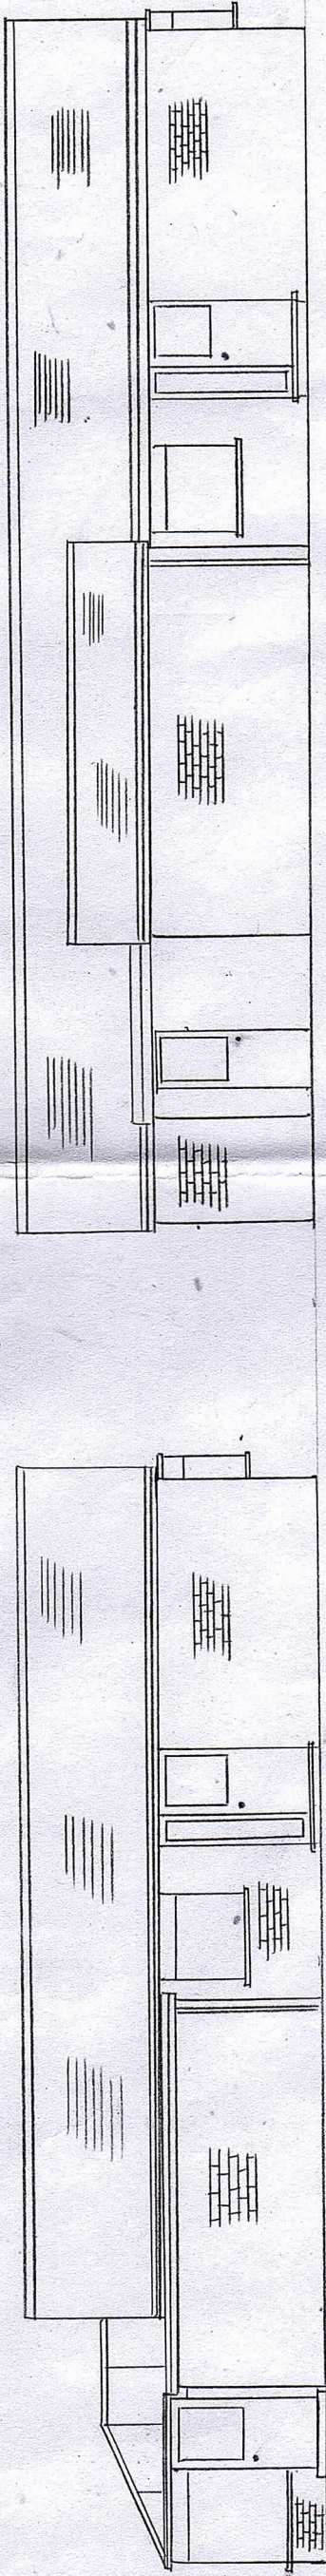

Left hand side Elevation Existing

Left hand side Elevation Proposed