


LOCATION PLAN

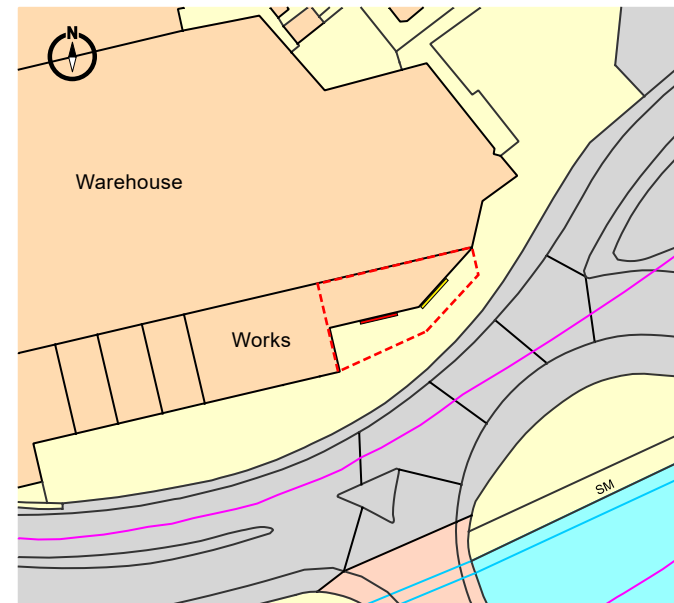


Ordnance Survey, (c) Crown Copyright 2022. All rights reserved. Licence number 100022432

Scale 1:1250@A3
0m 10m 20m 30m 40m 50m 60m 70m 80m 90m 100m

Notes:

- 1 x Digital Display Panel – Wall Mounted
to replace 1 x Classic 48 sheet display
- - - Site Location

SITE PLAN

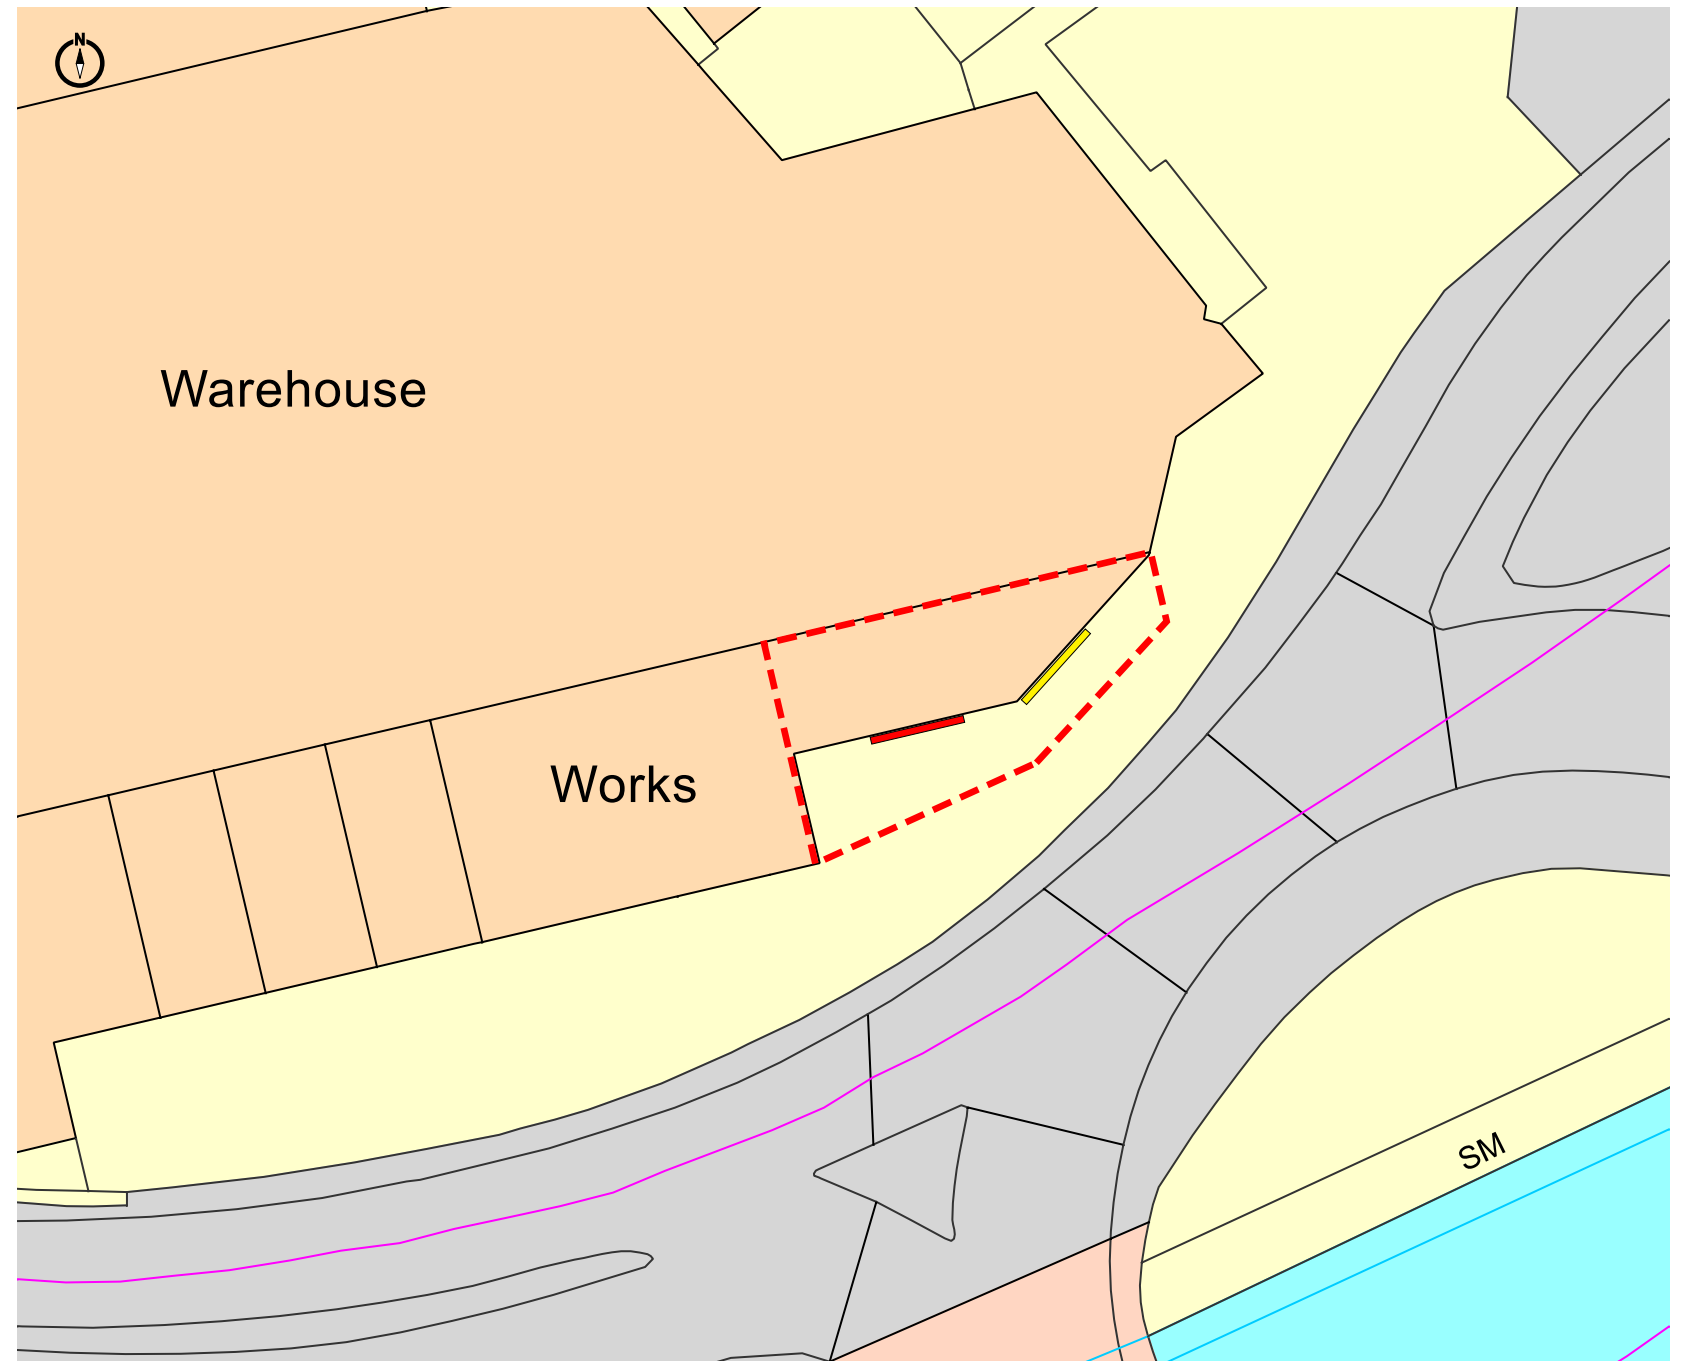

Scale 1:500@A3
0m 10m 20m 30m 40m