


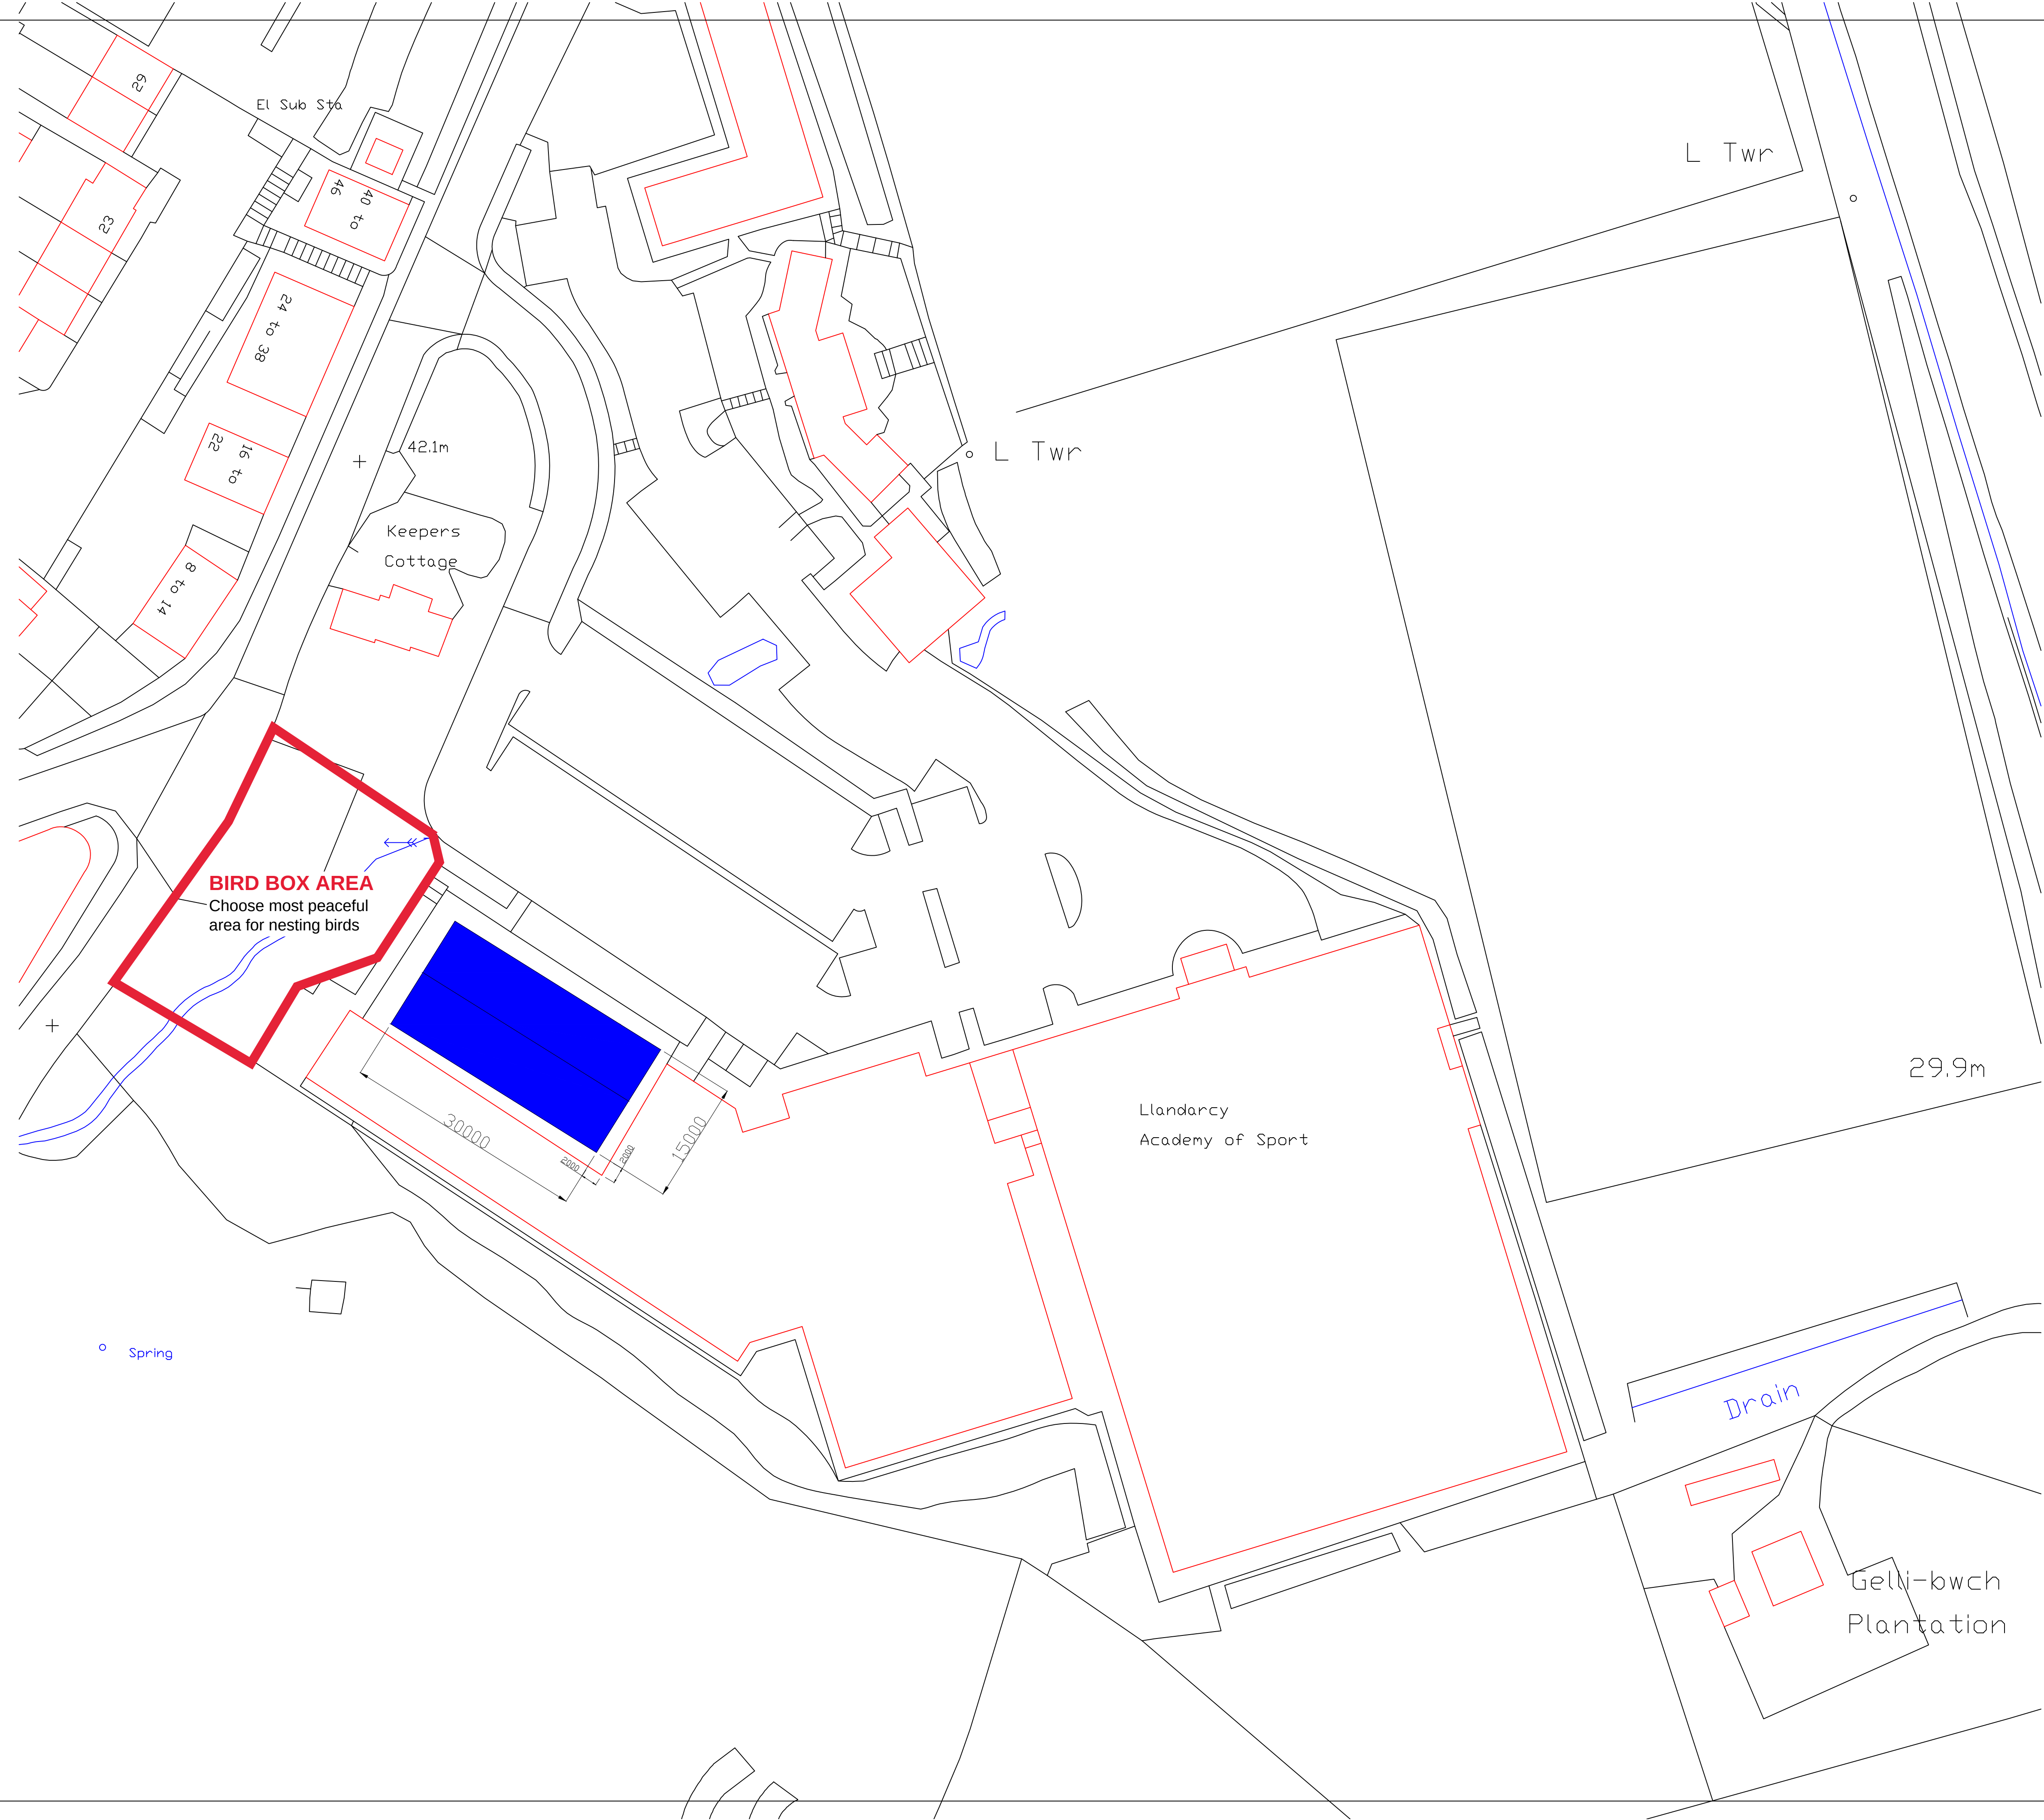


BIRD BOXES



RSPB Multi Species Nest Box - <https://shopping.rspb.org.uk/bird-feeders-boxes-tables/bird-houses-nest-boxes/garden-bird-nest-boxes/rspb-multi-species-nest-box.html>

Min. 2no. of bird boxes to be installed to area denoted with a **RED EDGE** on the plan. Bird Boxes to be mounted & positioned on trees in accordance with RSPB recommendations.

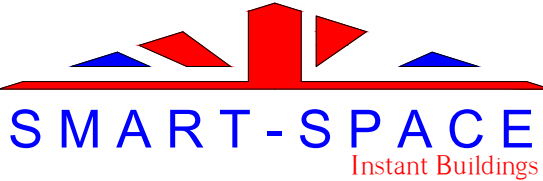REVISION	
 MANOR HOUSE FARM DORDON HALL LANE GRENDON WARWICKSHIRE TEL. 01827 330000	
CLIENT Wynn Evans	
CONTRACT Llandarcy Academy	
ITEM Proposed Site Plan	
DATE 13/09/2021	SCALE 1:400 (A1)
DRG.No. SS00374	