




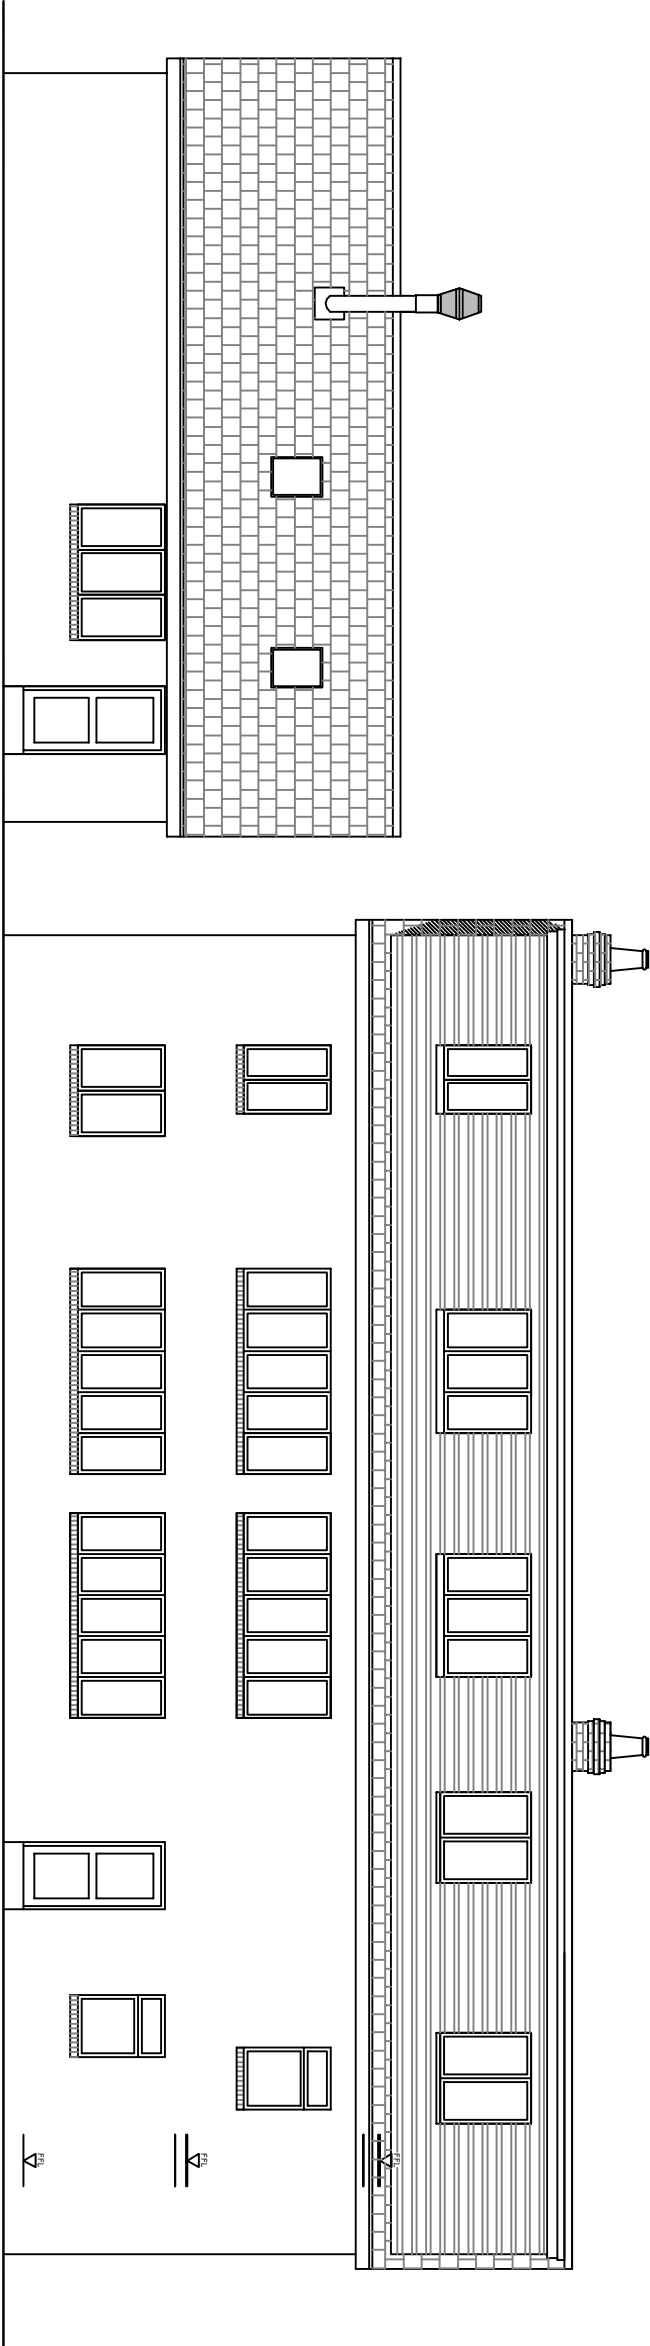

REAR

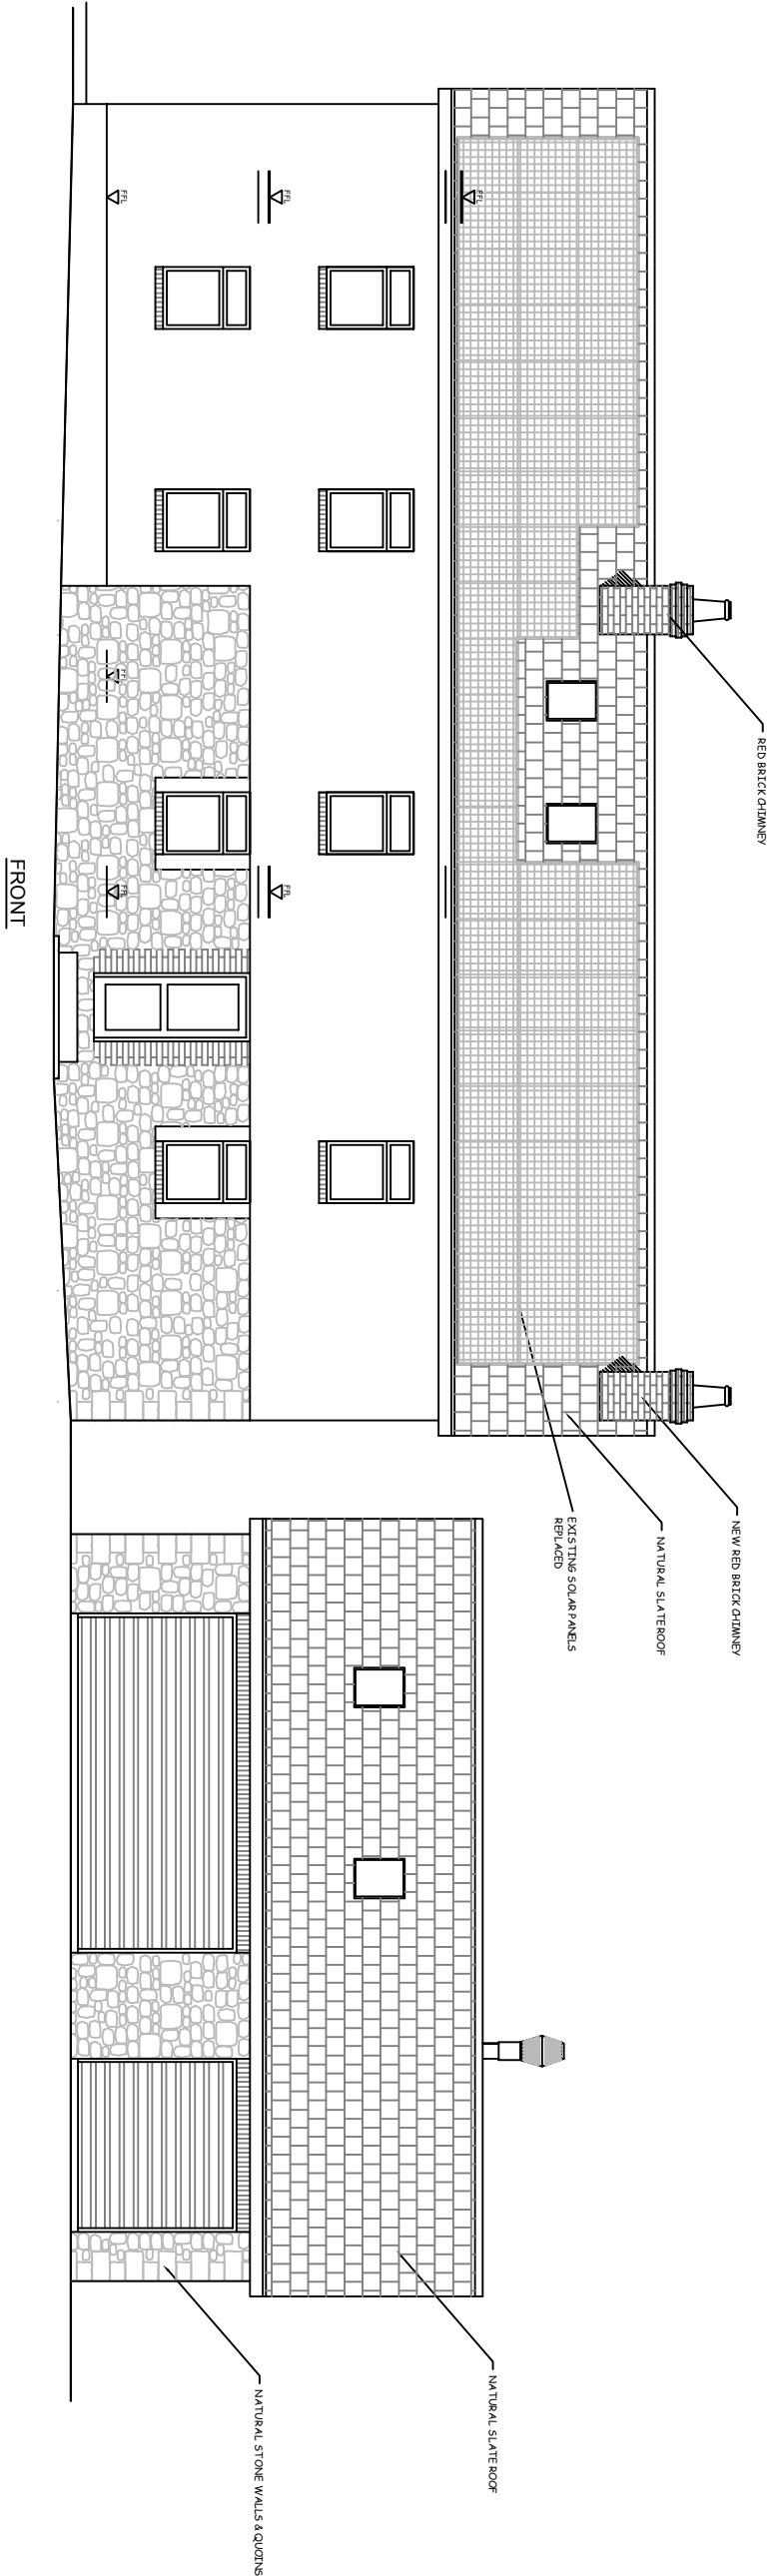

A	Altic Floor layout amended, garage detached		02/22	MIS
Rev	Description		Date	Initial
Project				
HAFOD WENOL FARM, PONTARDAWE, SWANSEA				
Title				
PROPOSED FRONT & REAR ELEVATIONS				
Date	JAN. 2022	Drawn	MIS	
Scales/3	1:100 @ A3	Issue		
Dwg No.	21/860/08	Revision	A	
Disk	Hafod_Wenol_Pontardawe_HTT.dwg			

 

69 Walter Road, Swansea, SA1 4QA - Tel: 01792 648380

This is a preliminary drawing and should not be used for construction purposes without the written permission of SGM. No liability will be accepted for any errors or omissions. Dimensions where shown should be confirmed on site. Any discrepancies should be noted as soon as possible.

A3

C