


Superseded

Proposed kitchen extension	16 Graig Avenue	Margam Port Talbot	drawing title	Existing Floor Plan and Elevations	Scale 1 : 100	Dwg No. 16 GA - 02
----------------------------	-----------------	--------------------	---------------	---------------------------------------	------------------	--------------------


Existing materials and finishes

- main roof concrete tile
- walls roughcast rendered finish
- windows and doors uPVC d/g units


EXISTING RH SIDE ELEVATION
boundary wall removed for clarity

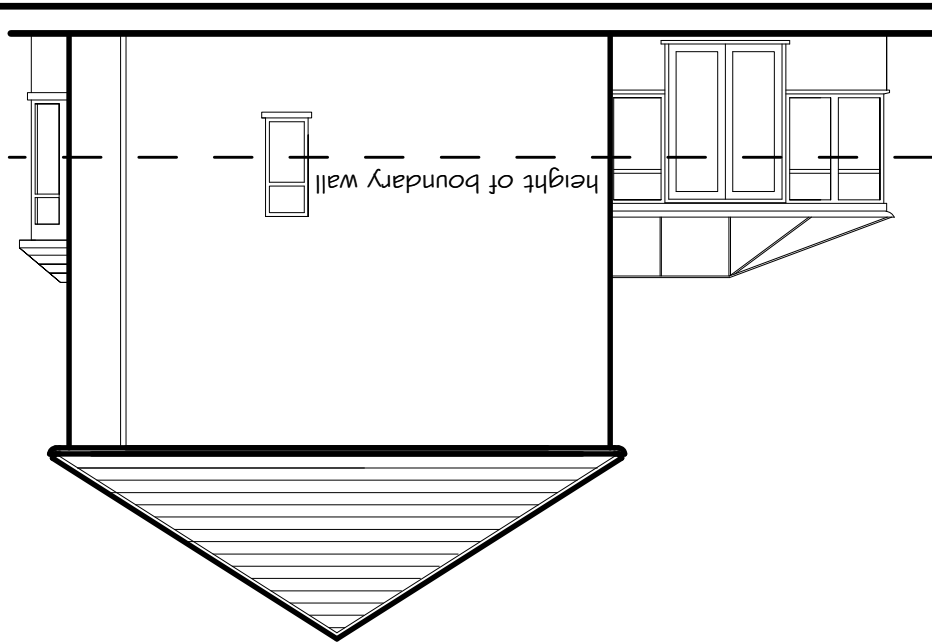

EXISTING REAR ELEVATION

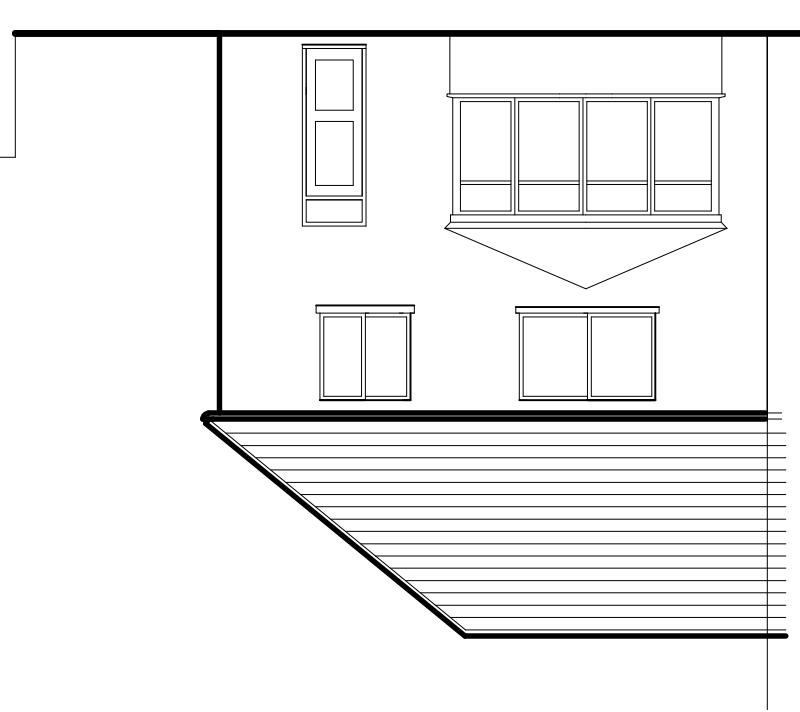

EXISTING FRONT ELEVATION

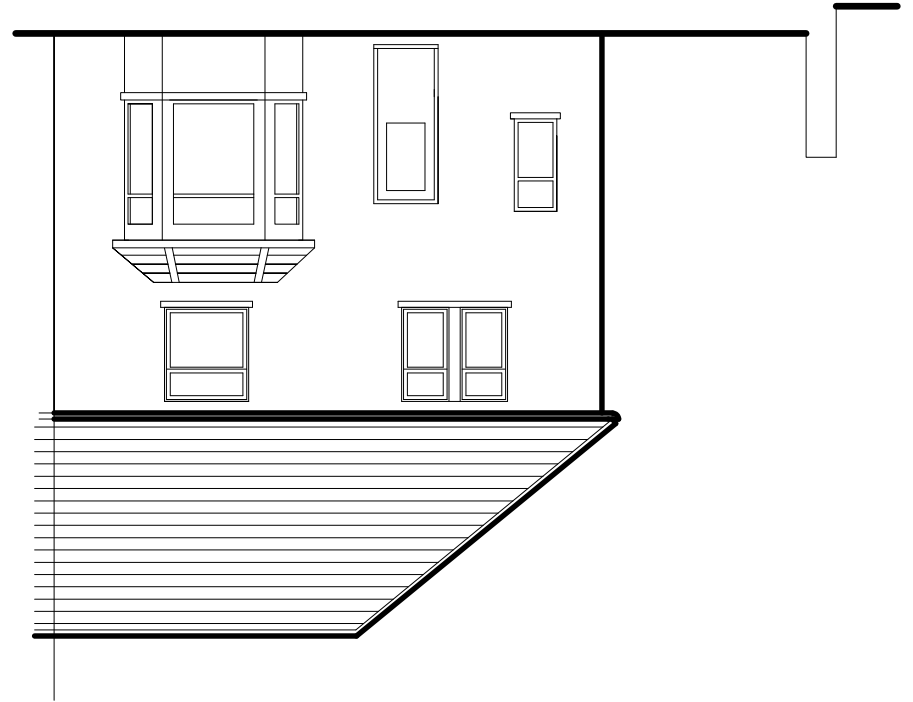

GENERAL NOTES

THE DESIGN AND CONSTRUCTION OF THE BUILDING WORKS
AND ALL SERVICES WILL BE CARRIED OUT TO SATISFY THE
REQUIREMENTS SET OUT IN LATEST STATUTORY BUILDING
REGULATIONS AND TO THE APPROVAL OF THE APPOINTED
BUILDING INSPECTOR

BUILDING INSPECTOR

EXISTING GROUND FLOOR PLAN

