


Superseded

Proposed kitchen extension	16 Graig Avenue	Margam Port Talbot
Site Plan & Location Plan		
Scale 1:500 & 1:1250		
Dwg No. 16 GA - 01		

Location Plan 1:1250

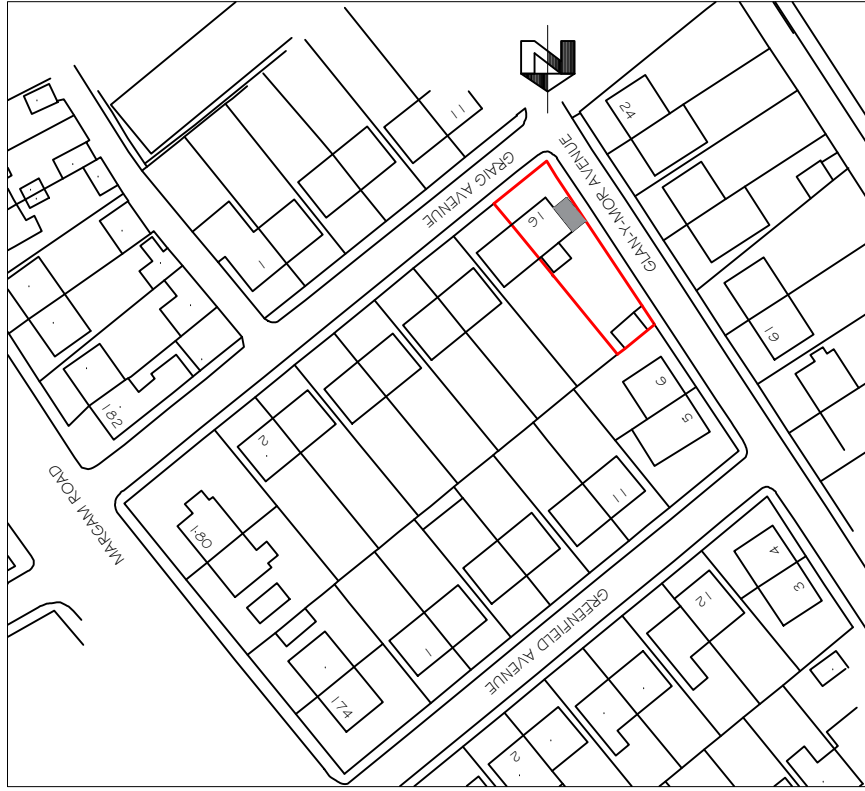

Block Plan 1:500

