


East (Proposed):

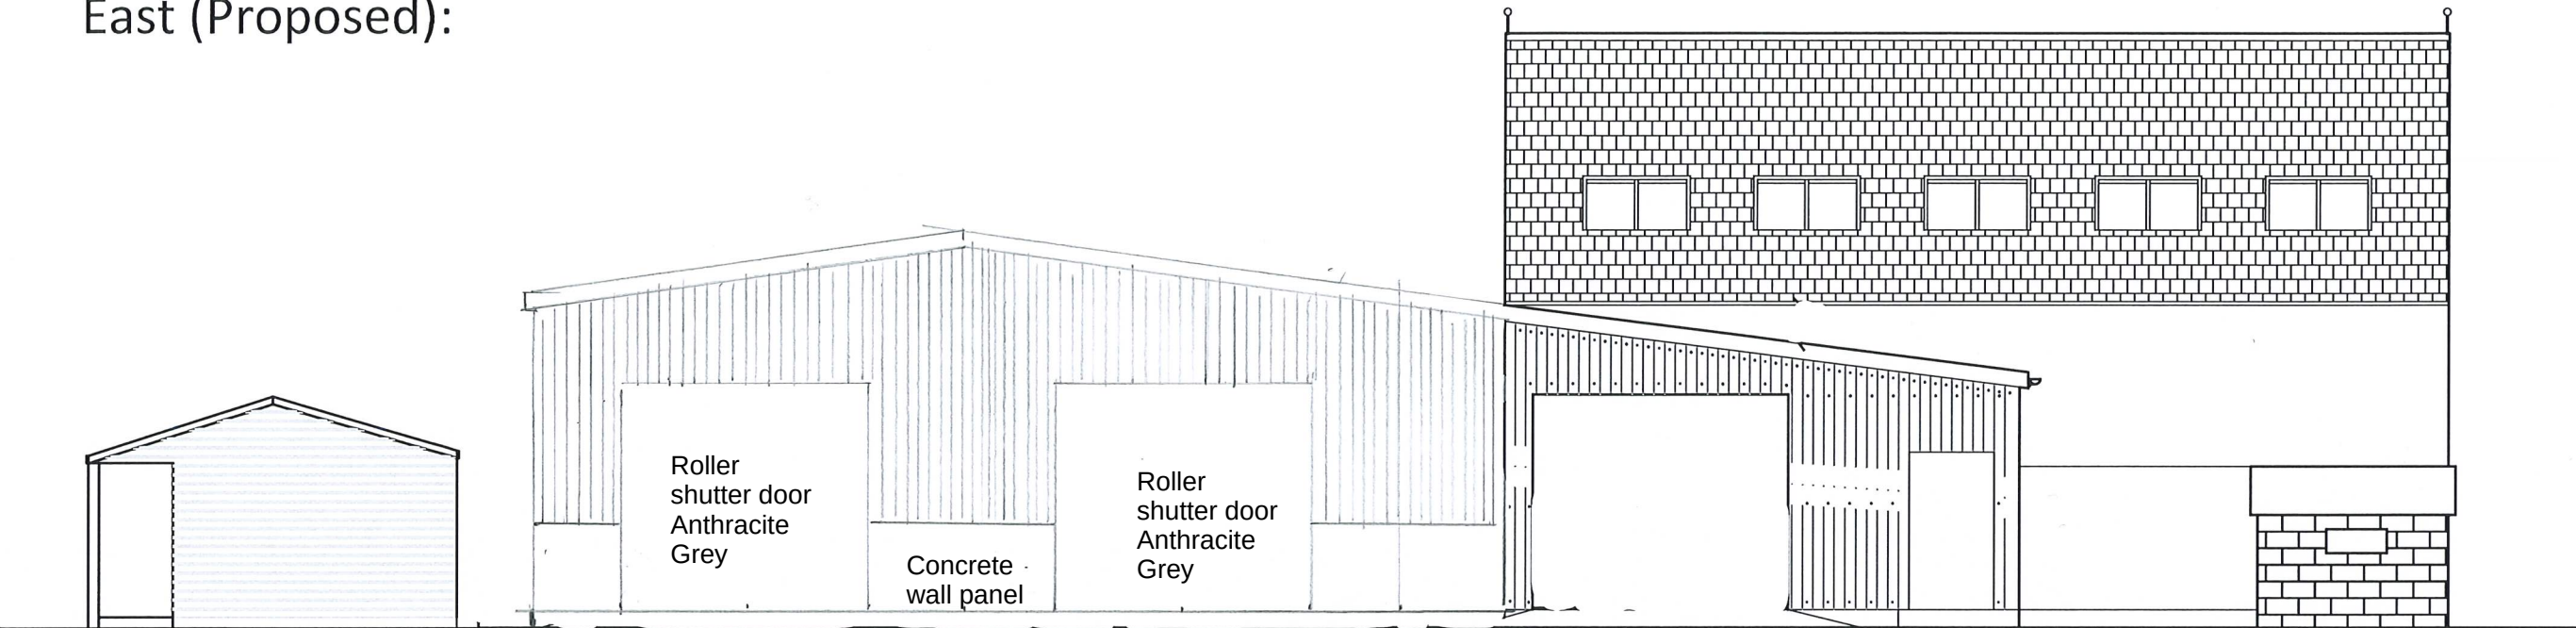


Walls to consist of 1.2m high concrete panels with Anthracite Grey NC32/1000 box profile 0.7mm thick PVC Plastisol Coated steel sheet above.

Roof to consist of black NC32/1000 box profile 0.7mm thick PVC Plastisol Coated steel sheet above. Black fascia's throughout

Black UPVC guttering and downpipes 150mm.

Anthracite grey galvanised Roller shutter steel doors to West Elevations

West:

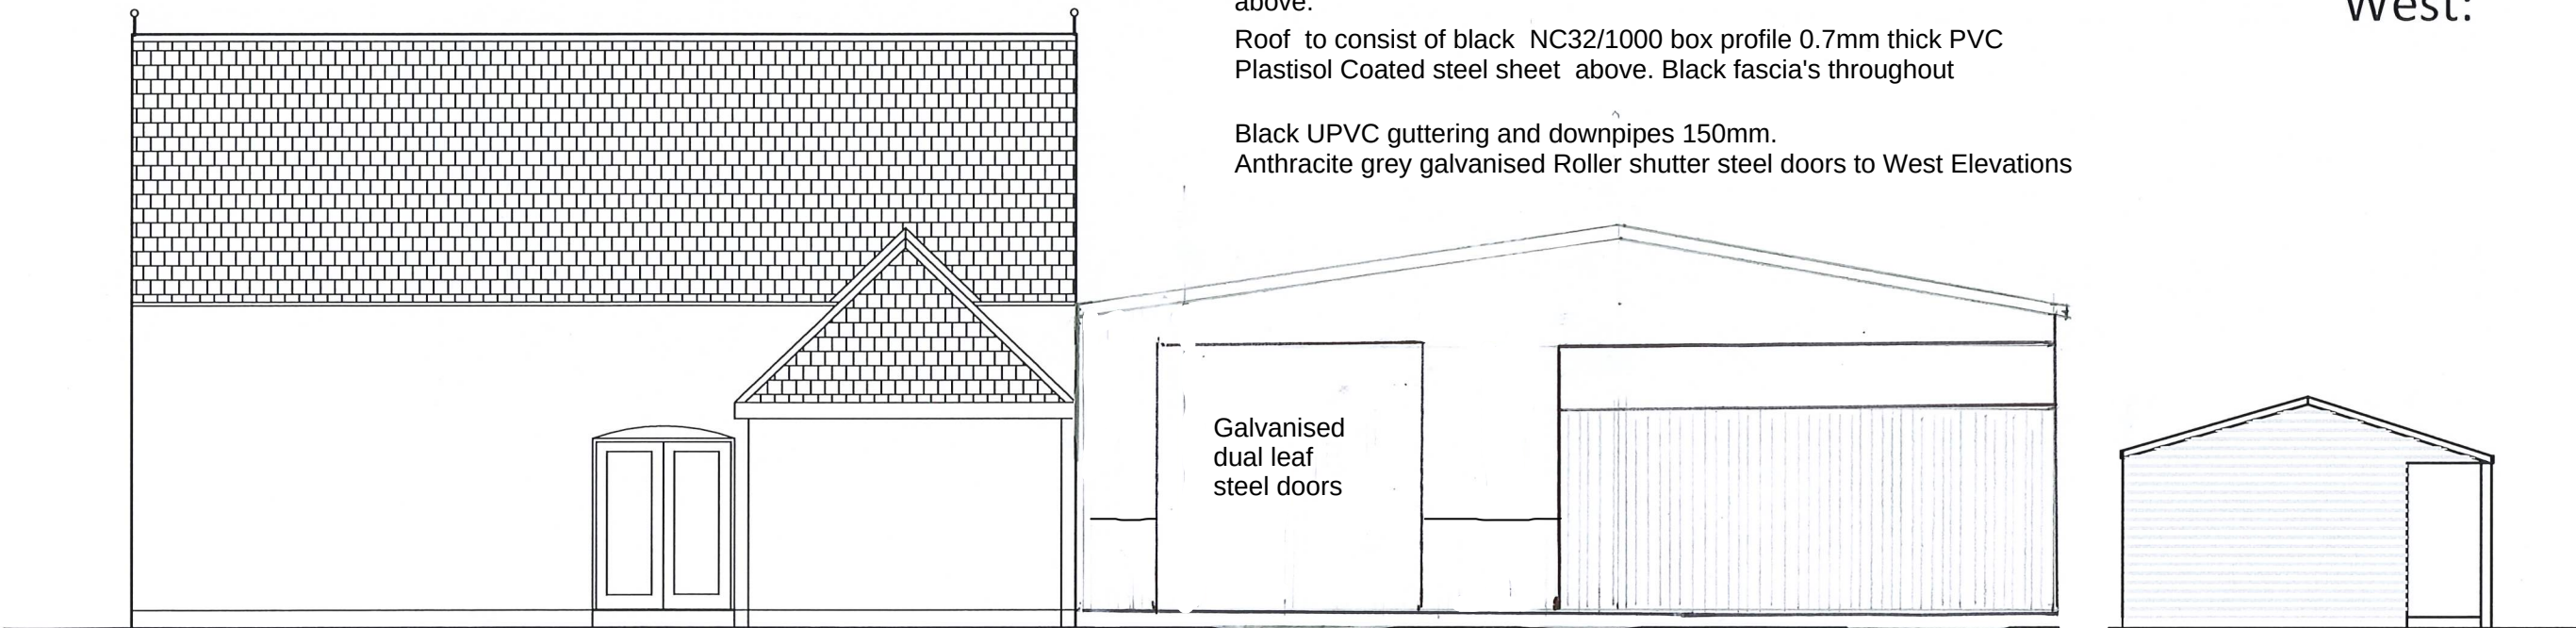

Client: P. HORGAN 60. PONTINGATH VAUGHAN ROAD, GLYNDEATH	Title: EAST + WEST PROPOSED ELEVATIONS	Proposal: REPLACEMENT AGRICULTURAL BUILDING ANGEL FARM GLYNDEATH	Scale: 1:100
			Date: 20/08/2021
			Page No: 7
			PHS 1