


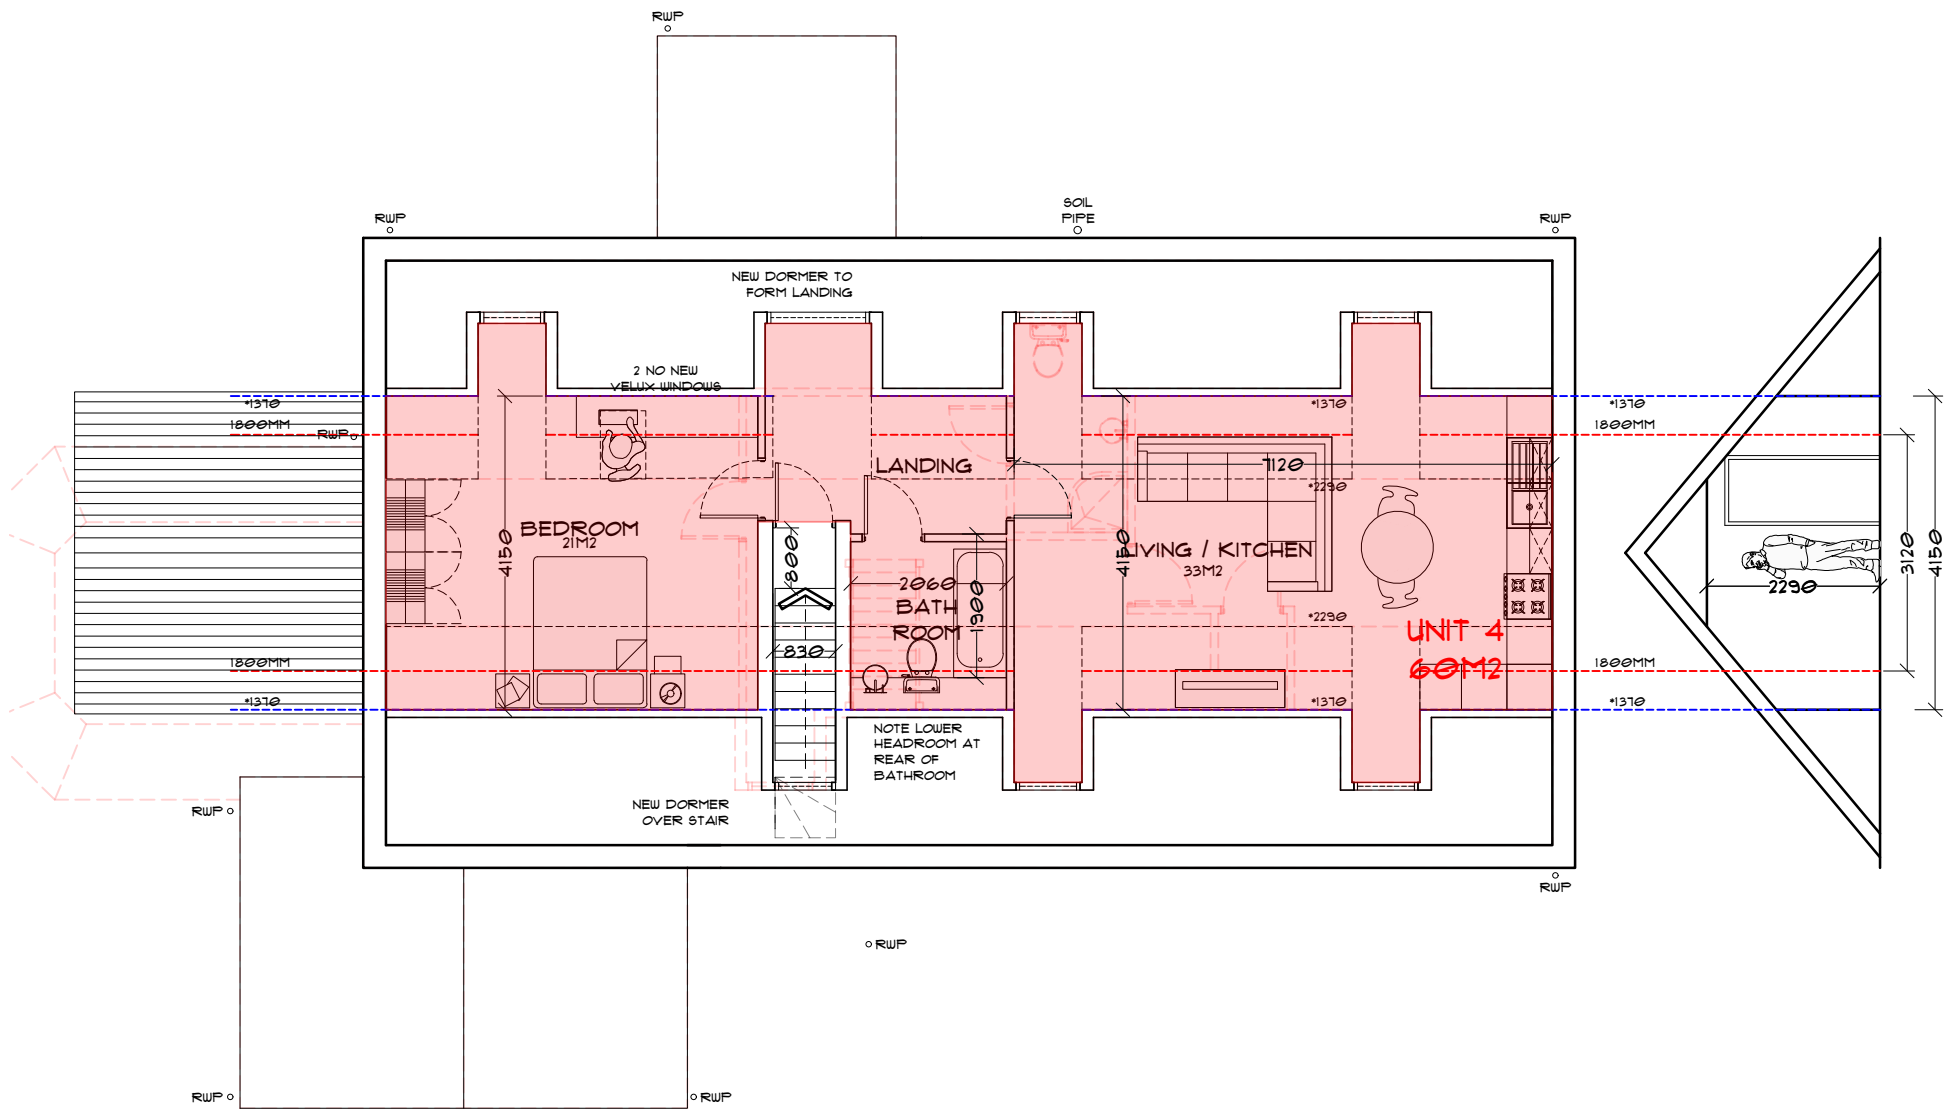

- LEGEND
- DIVIDING WALL
 - WALLS TO BE DEMOLISHED
 - AREA OF GRASS
 - PAVED AREA
 - DECKED AREA
 - ENTRANCE
 - AREAS OF PLANTING
 - DIRECTION OF STAIR (UP)

The Lodge,
Cwmavon
Orbis

Job No.
21_140
Dwg No.
AL(00)11
Rev.

Title
Proposed first floor plan (self contained units)

Date
25.01.25

Drawn

Scale
1:100 @ A3

Architects
Environmental & Urban design

Town planners
& Urban design

Unit 1A, Compass Business Park,
Pacific Road, Cardiff. CF24 5HL

www.cjarchitects.co.uk
tel: 029 20452100