


Superseded

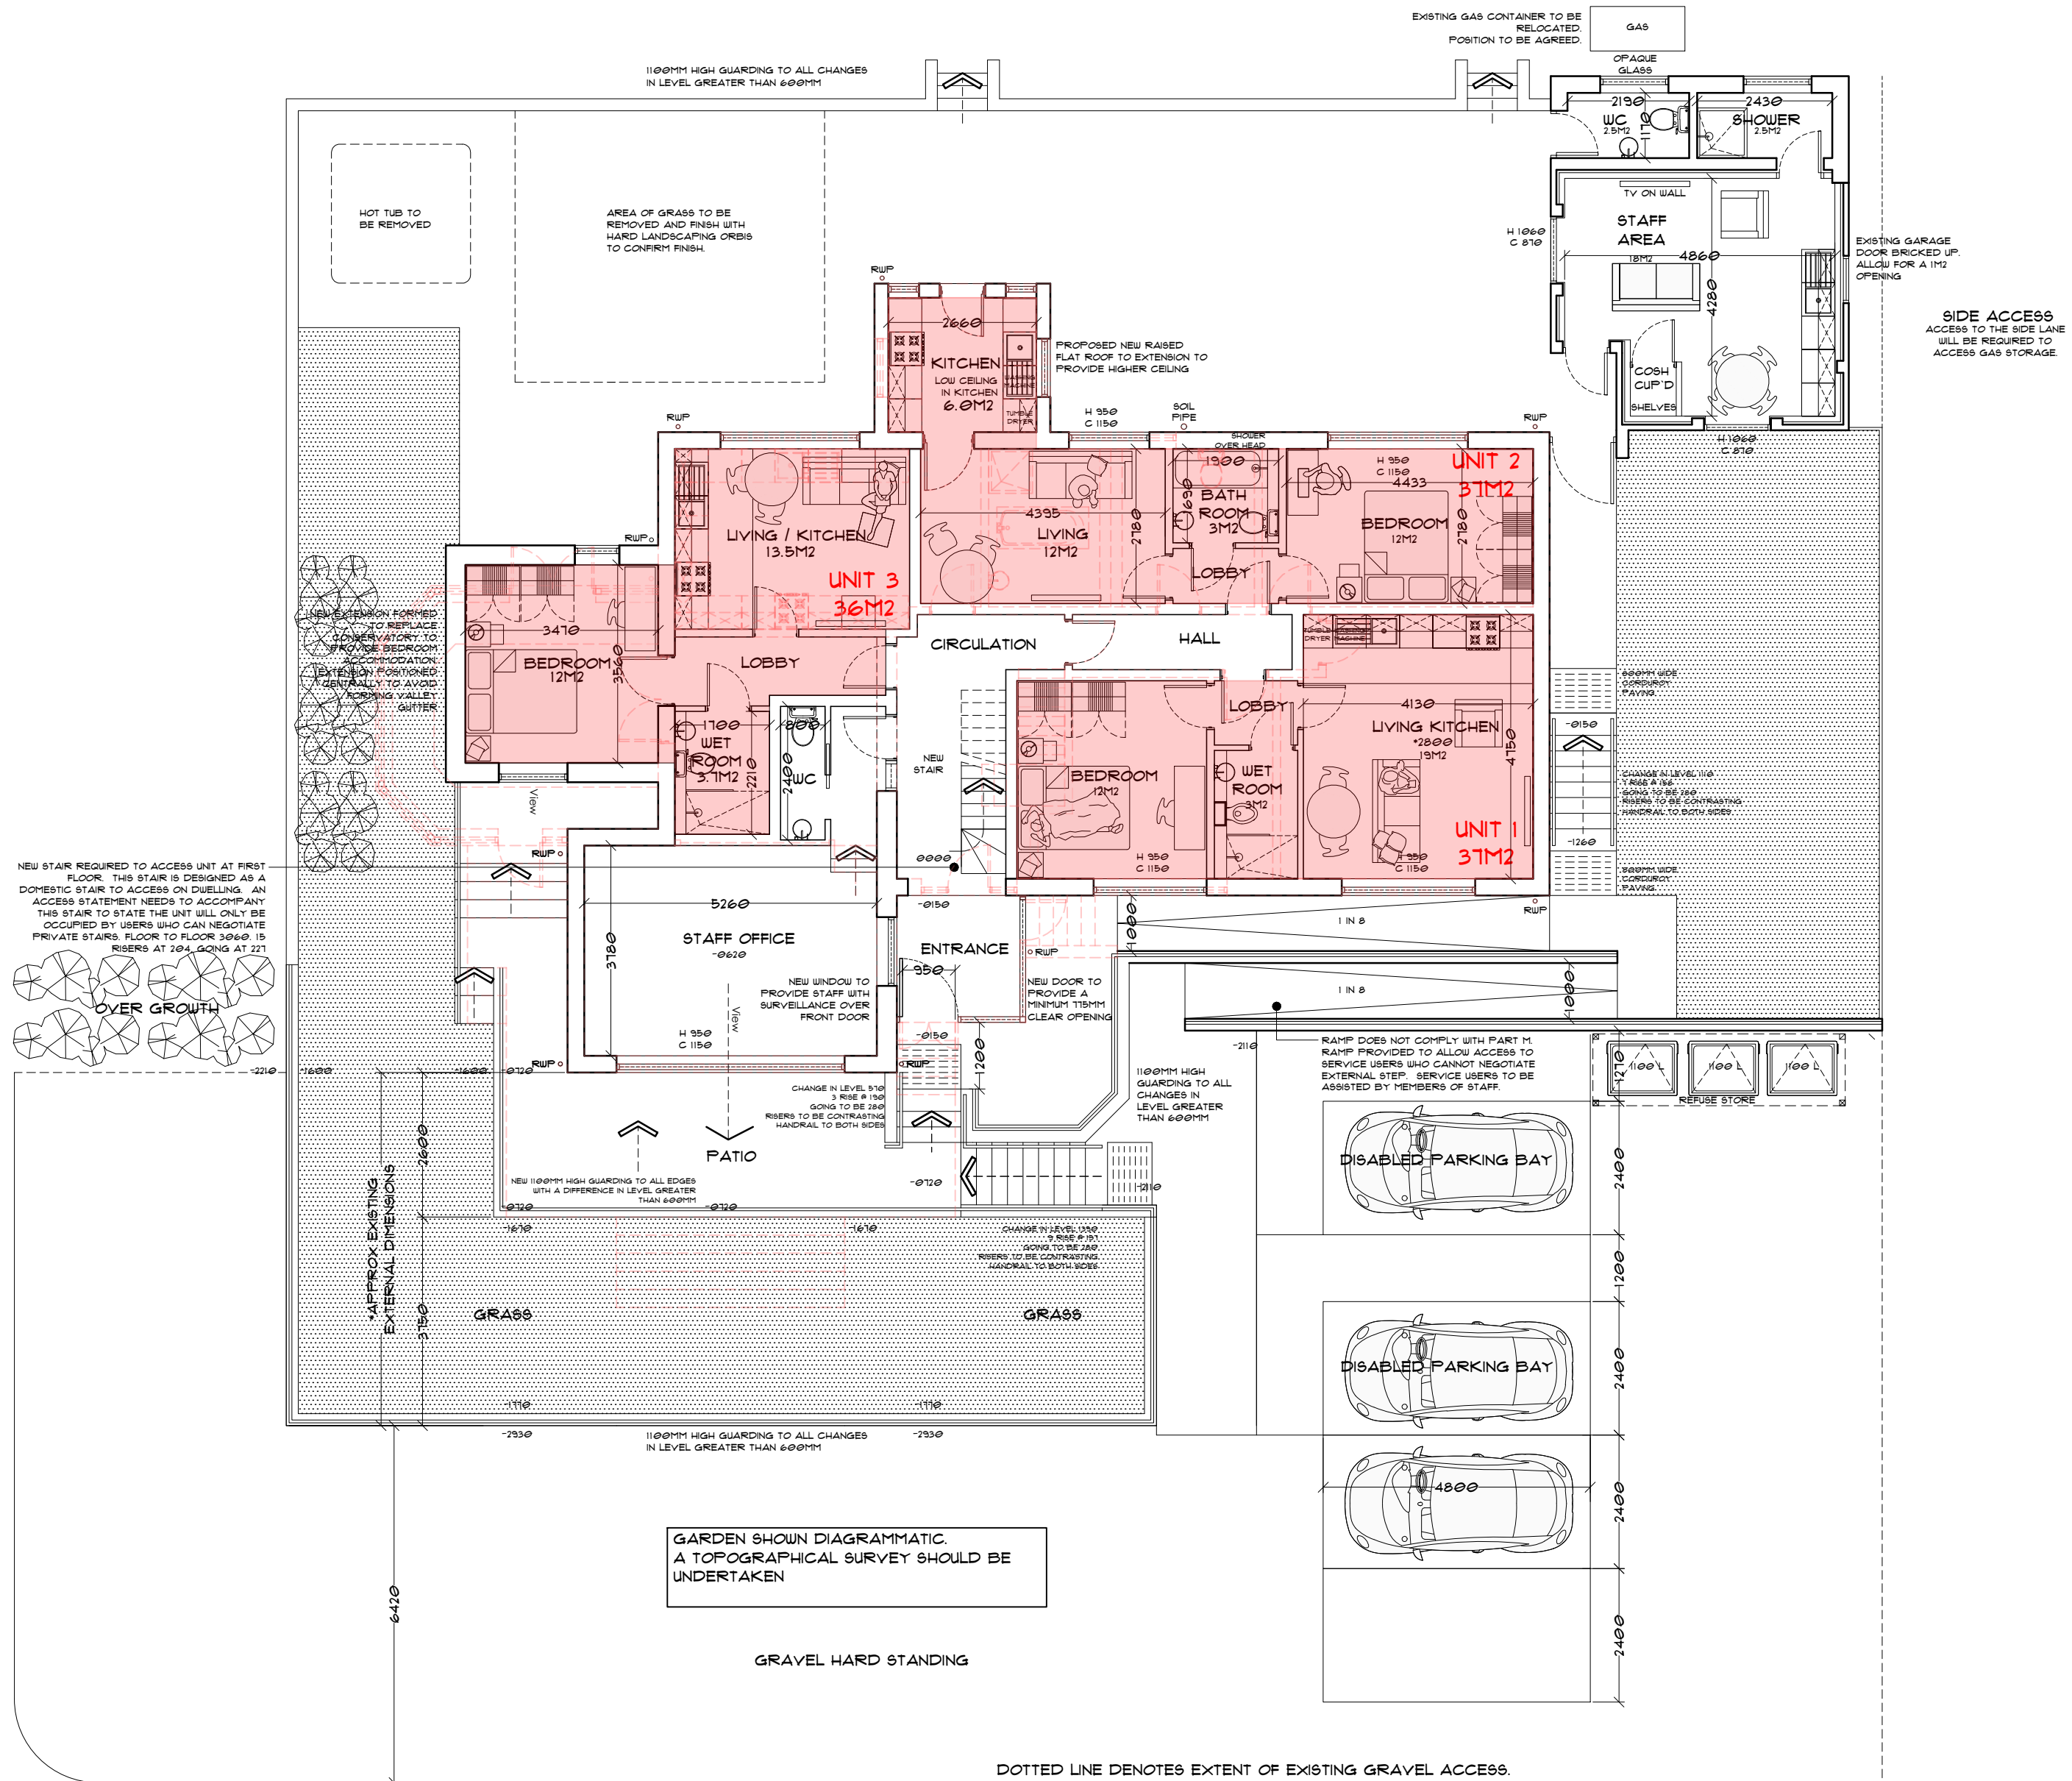

LEGEND

-  DIVIDING WALL
-  WALLS TO BE DEMOLISHED
-  AREA OF GRASS
-  PAVED AREA
-  DECKED AREA
-  ENTRANCE
-  AREAS OF PLANTING
-  DIRECTION OF STAIR (UP)

The Lodge, Cwmavon Orbis		Job No. 21_140	
		Dwg No.	Rev.
		AL(00) 10	
Title Proposed ground floor plan (self contained units)			
Date	Drawn	Scale	
25.01.25		1:100 @ A3	
 Architects · Town planners Environmental & Urban design			
Unit 1A, Compass Business Park, Pacific Road, Cardiff, CF24 3HL		www.cjarchitects.co.uk tel: 029 20452100	