
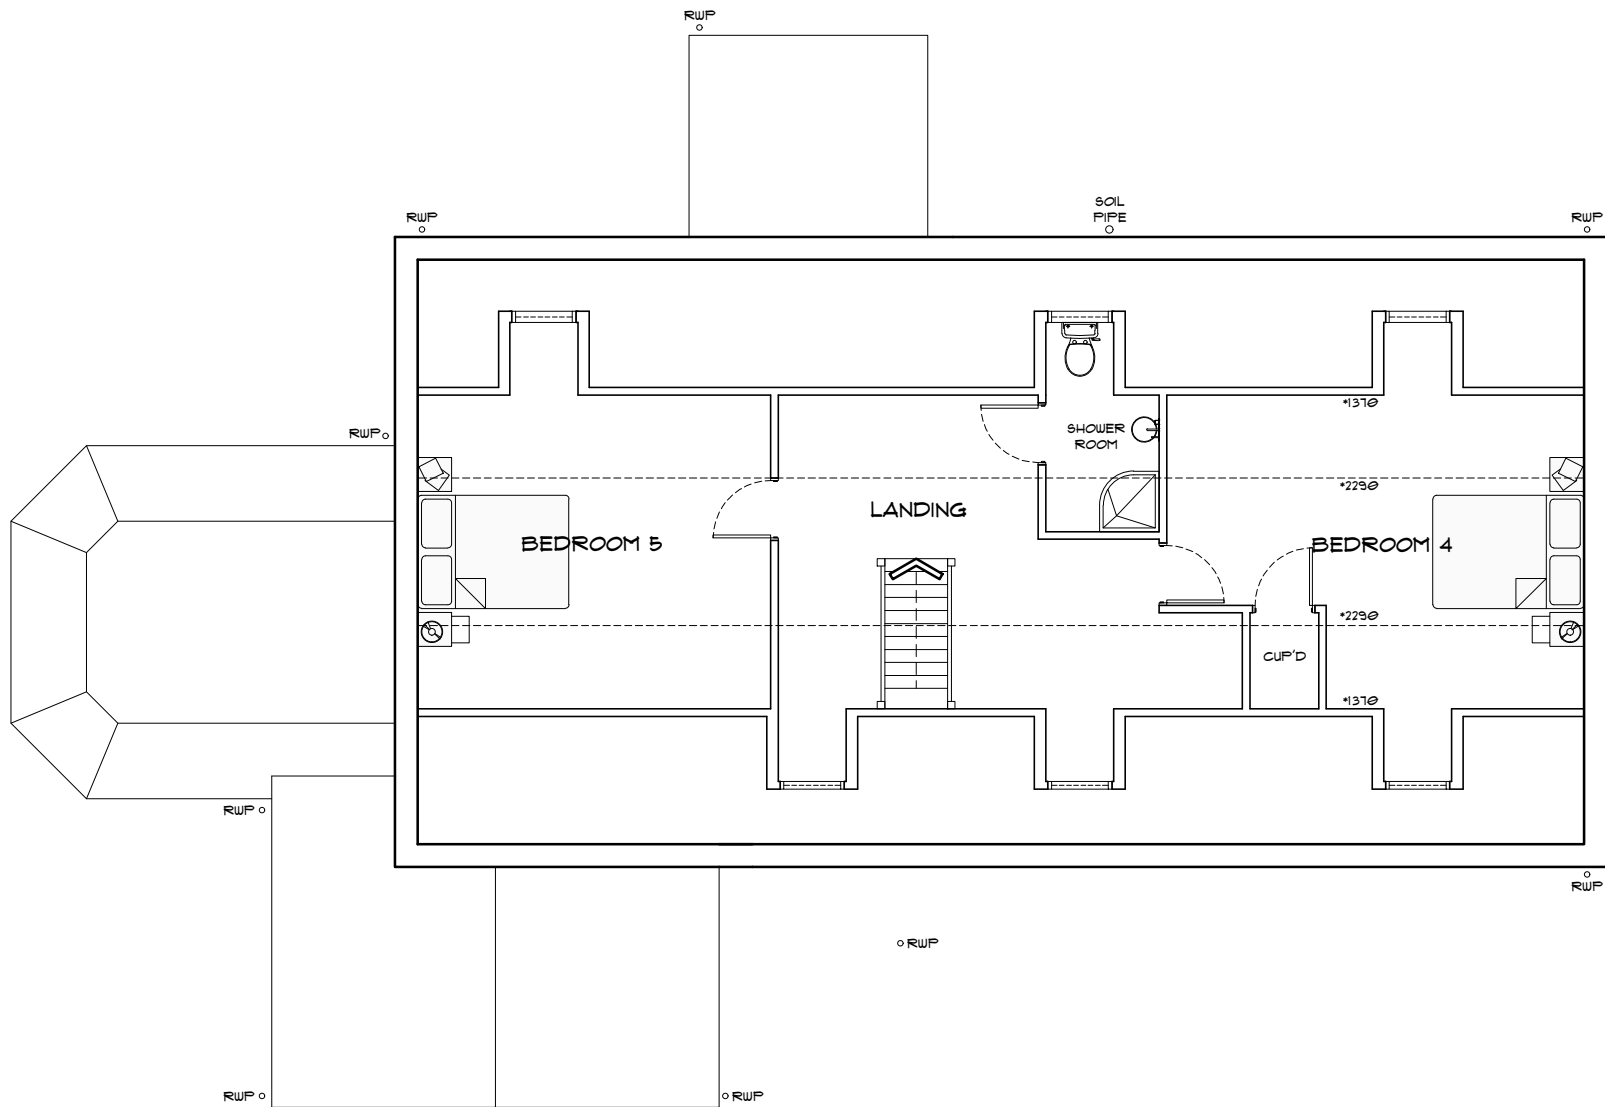
 


 

LEGEND

-  DIVIDING WALL
-  WALLS TO BE DEMOLISHED
-  AREA OF GRASS
-  PAVED AREA
-  DECKED AREA
-  ENTRANCE
-  AREAS OF PLANTING
-  DIRECTION OF STAIR (UP)

The Lodge,  
Cwmavon  
Orbis

Job No.  
21\_140  
Dwg No.  
AL(00)02  
Rev.

Title  
Existing first floor plan

Date  
25.01.25

Drawn

Scale  
1:100 @ A3



Architects · Town planners  
Environmental & Urban design

Unit 1A, Compass Business Park,  
Pacific Road, Cardiff. CF24 5HL

www.cjarchitects.co.uk  
tel: 029 20452100