





Proposed Site Plan - 1:100

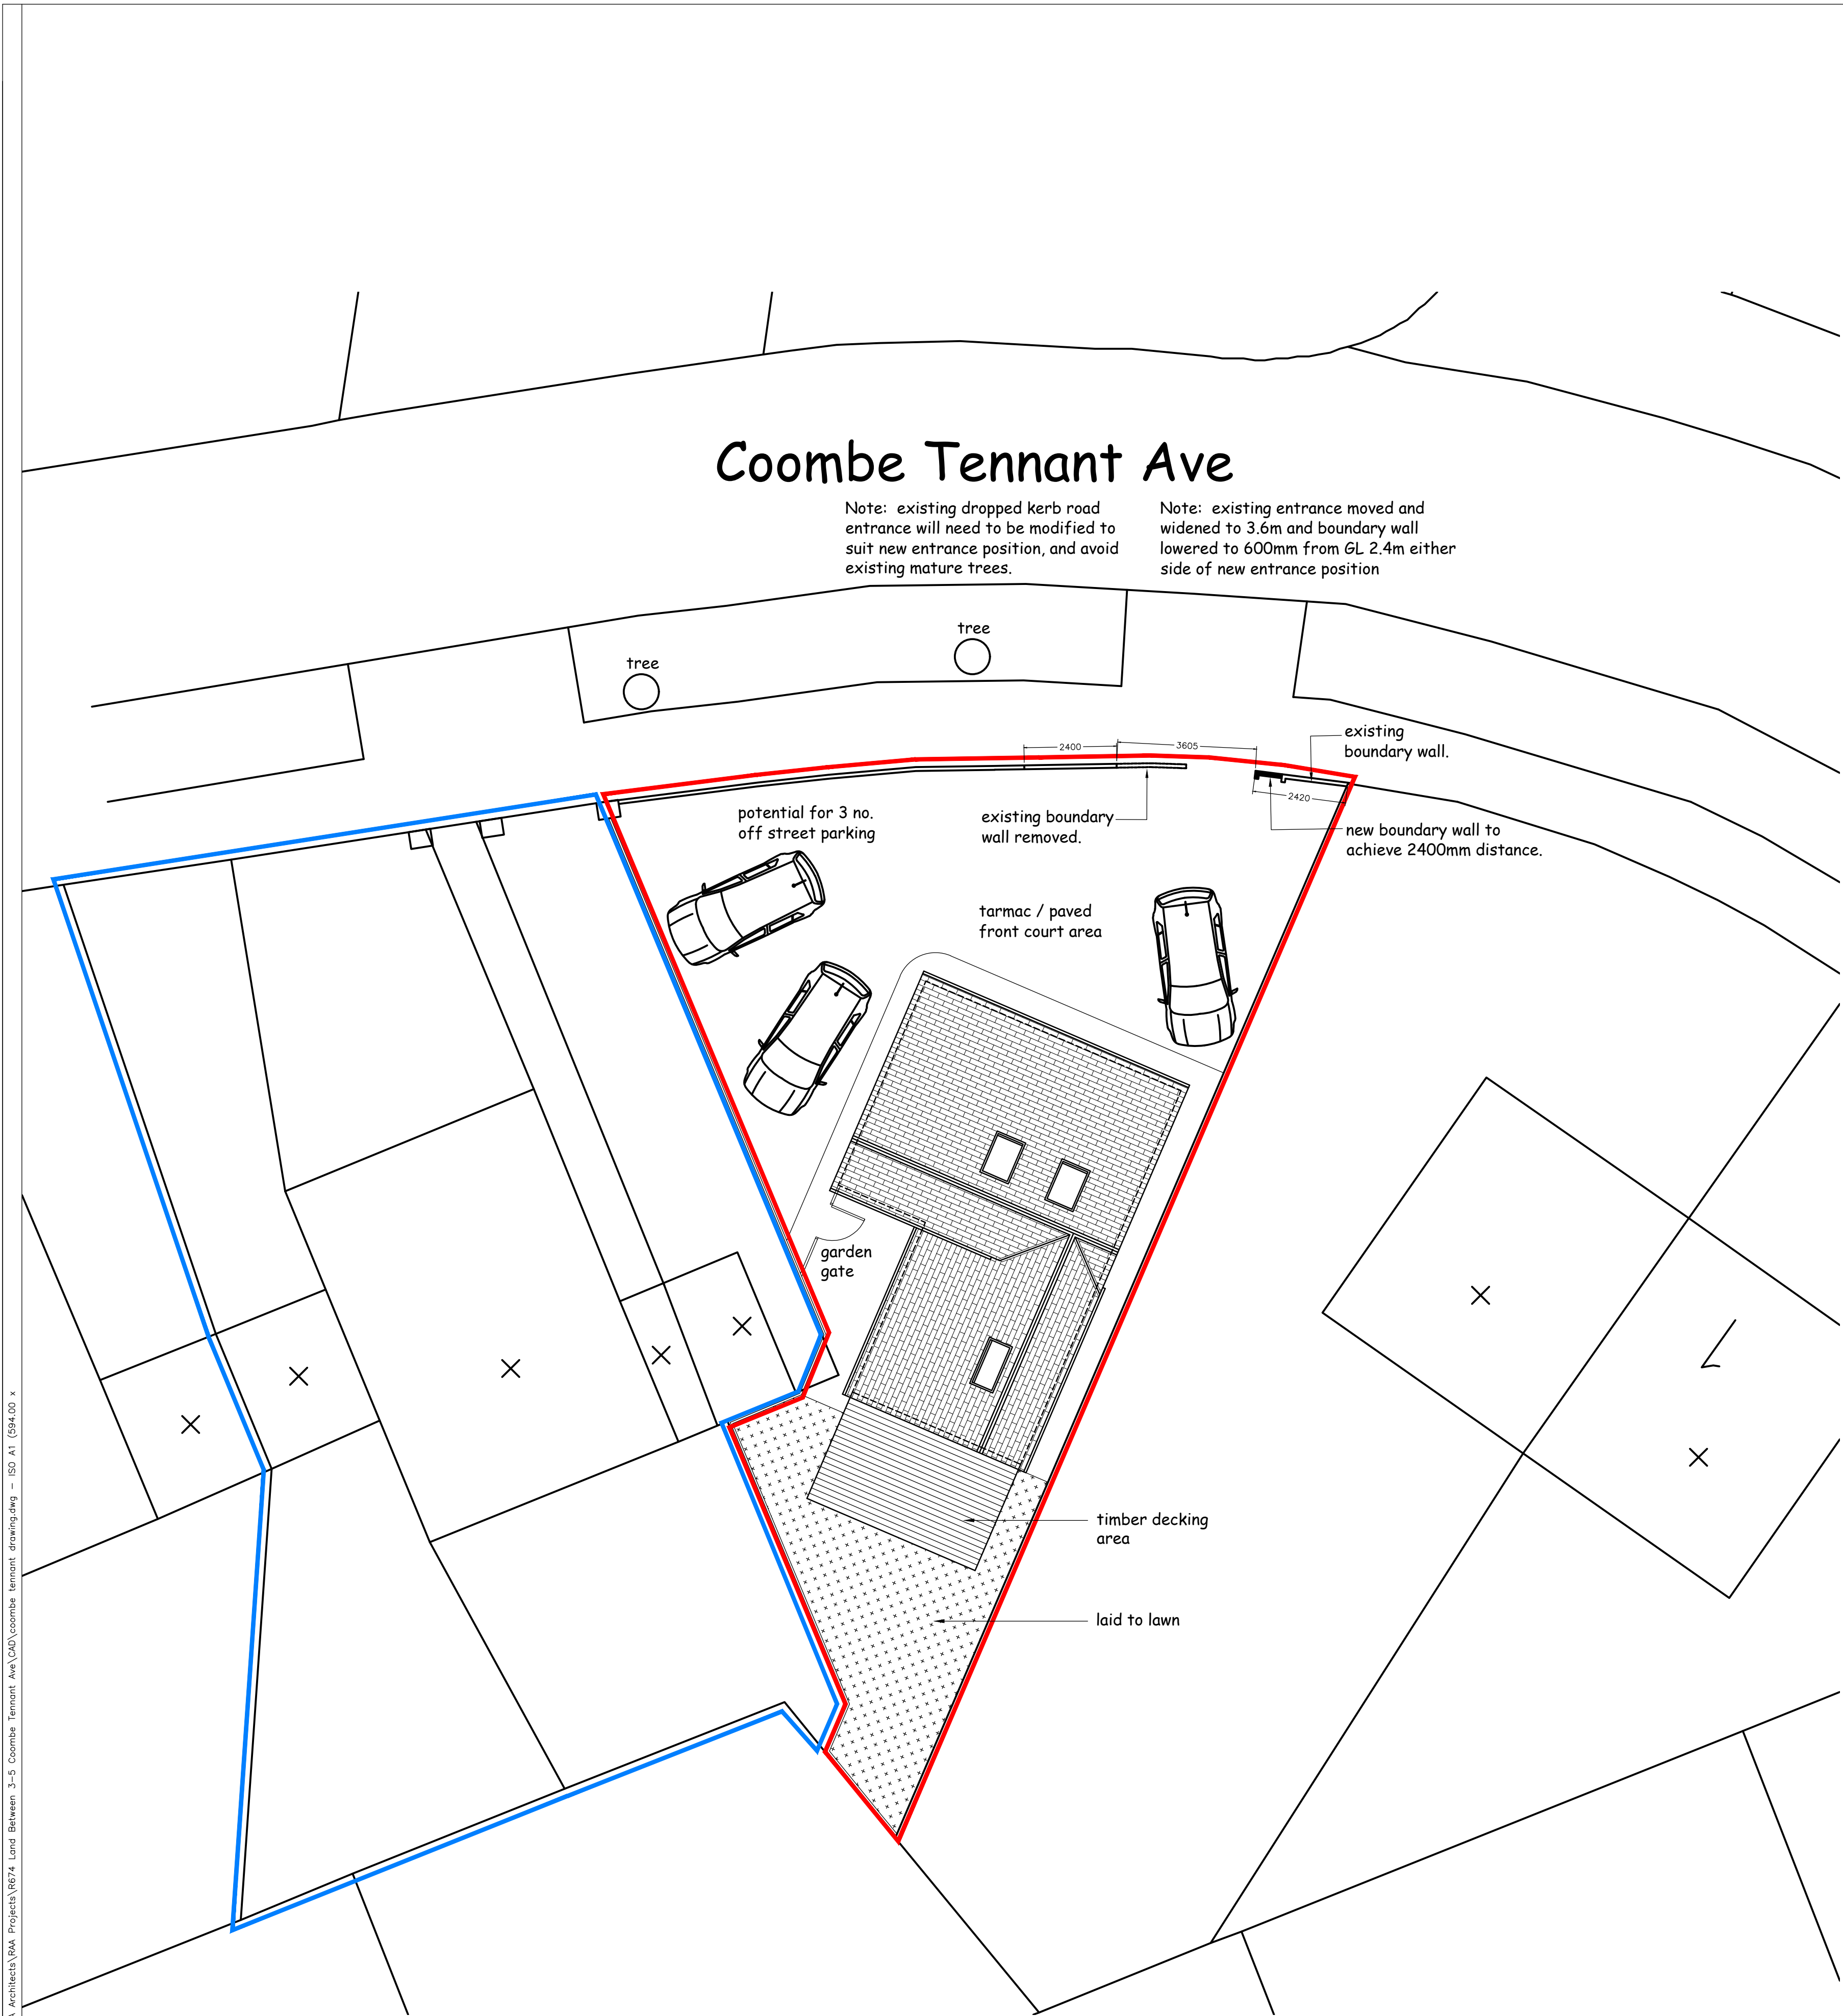

Site Location Plan - 1:1250

 

Drawing No **R674-90-02 A1**

NOTES:
THIS DRAWING IS COPYRIGHT.
DO NOT SCALE FROM THIS DRAWING.
WORK TO FIGURED DIMENSIONS ONLY.
CHECK ALL DIMENSIONS ON SITE.
ANY DISCREPANCIES TO BE NOTIFIED TO THE ARCHITECT.

NOTES:
DRAWINGS HAVE BEEN PRODUCED FOR PLANNING AND BUILDING REGULATIONS PURPOSES ONLY. THE CONSTRUCTION (DESIGN AND MANAGEMENT) REGULATIONS 2015 (CDM) IS THE RESPONSIBILITY OF THE CLIENT/ CONTRACTOR UNLESS OTHERWISE AGREED IN WRITING.

P3	Parking & entrance arrangement revised in acc with Highways request	14/02/22
P2	Parking & entrance arrangement revised in acc with Highways request	24/01/22
P1	First issue to client	11/10/21

REVISIONS

RICHARD ANDREWS ARCHITECTS
sustainable:modern:creative

THE STABLES, THE ESTATES OFFICE, 25-26 GOLD TOPS, NEWPORT, NP20 4PG
PHONE: 01633 744144
EMAIL: sam@ra-architects.co.uk

RICHARD ANDREWS ARCHITECTS LTD.
REGISTERED IN ENGLAND & WALES NO 02741171.
REGISTERED OFFICE: COOMBE HOUSE, GREEN WAY, GARSBOY, NP14 3JL
www.ra-architects.co.uk

Job **LAND BETWEEN 3 & 5 COOMBE TENNANT AVE SA10 6EB**

Drawing **PROPOSED SITE PLAN**

Number **R674-90-02 A1**

Scale	Date	Drawn	Checked
1:100	00/00	RA	