


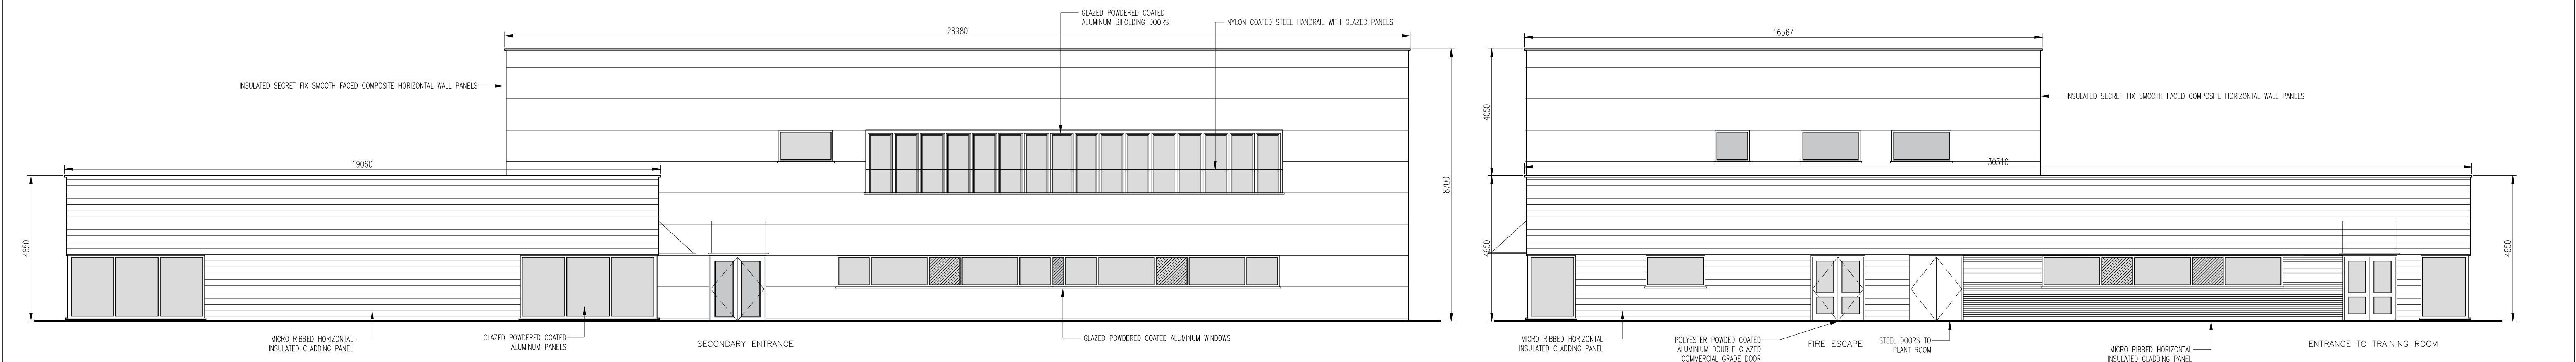

PROPOSED NORTH ELEVATION
SCALE 1:100 @ A1

PROPOSED EAST ELEVATION
SCALE 1:100 @ A1



PROPOSED SOUTH ELEVATION
SCALE 1:100 @ A1

PROPOSED WEST ELEVATION
SCALE 1:100 @ A1

No. REVISION			by			date			No. REVISION			by			date		
A	MATERIAL SPECIFICATION ANNOTATED ONTO DRAWINGS.		KJ			29.10.21											
B	MINOR AMENDMENTS MADE TO POSITIONS OF WINDOWS.		JM			12.01.21											

NOTES
1 Do not scale from this drawing
2 All dimensions to be checked on site
3 'As built' drawings are prepared, in part, based upon information furnished by others. While this information is believed to be reliable, James & Nicholas LLP assume no responsibility for the accuracy of 'As built' drawings or for any errors or omissions that may have been incorporated into them as a result of incorrect information provided to us by others. Those relying on an 'As built' drawing are advised to obtain independent verification of its accuracy.
STAGE
APPROVAL

REFER ALSO TO THE FOLLOWING:
Drawings:
Bending Schedules:

CLIENT
SANDVIK

james&nicholas		
Grove House, Grove Place, Port Talbot SA13 1XA • Tel 01639 885431 • Fax 01639 891687		
admin@jamesandnicholas.com • www.jamesandnicholas.com		
James & Nicholas Limited Liability Partnership. Registered in the UK No. OC303071		
Job title	DEVELOPMENT SITE, PORT TALBOT, SANDVIK OSPREY LTD.	
Drawing title	PROPOSED ELEVATIONS – OFFICE BLOCK	
Job No: 20.62	Drawing No: A03	Rev: B
scales: 1:100 @ A1		