
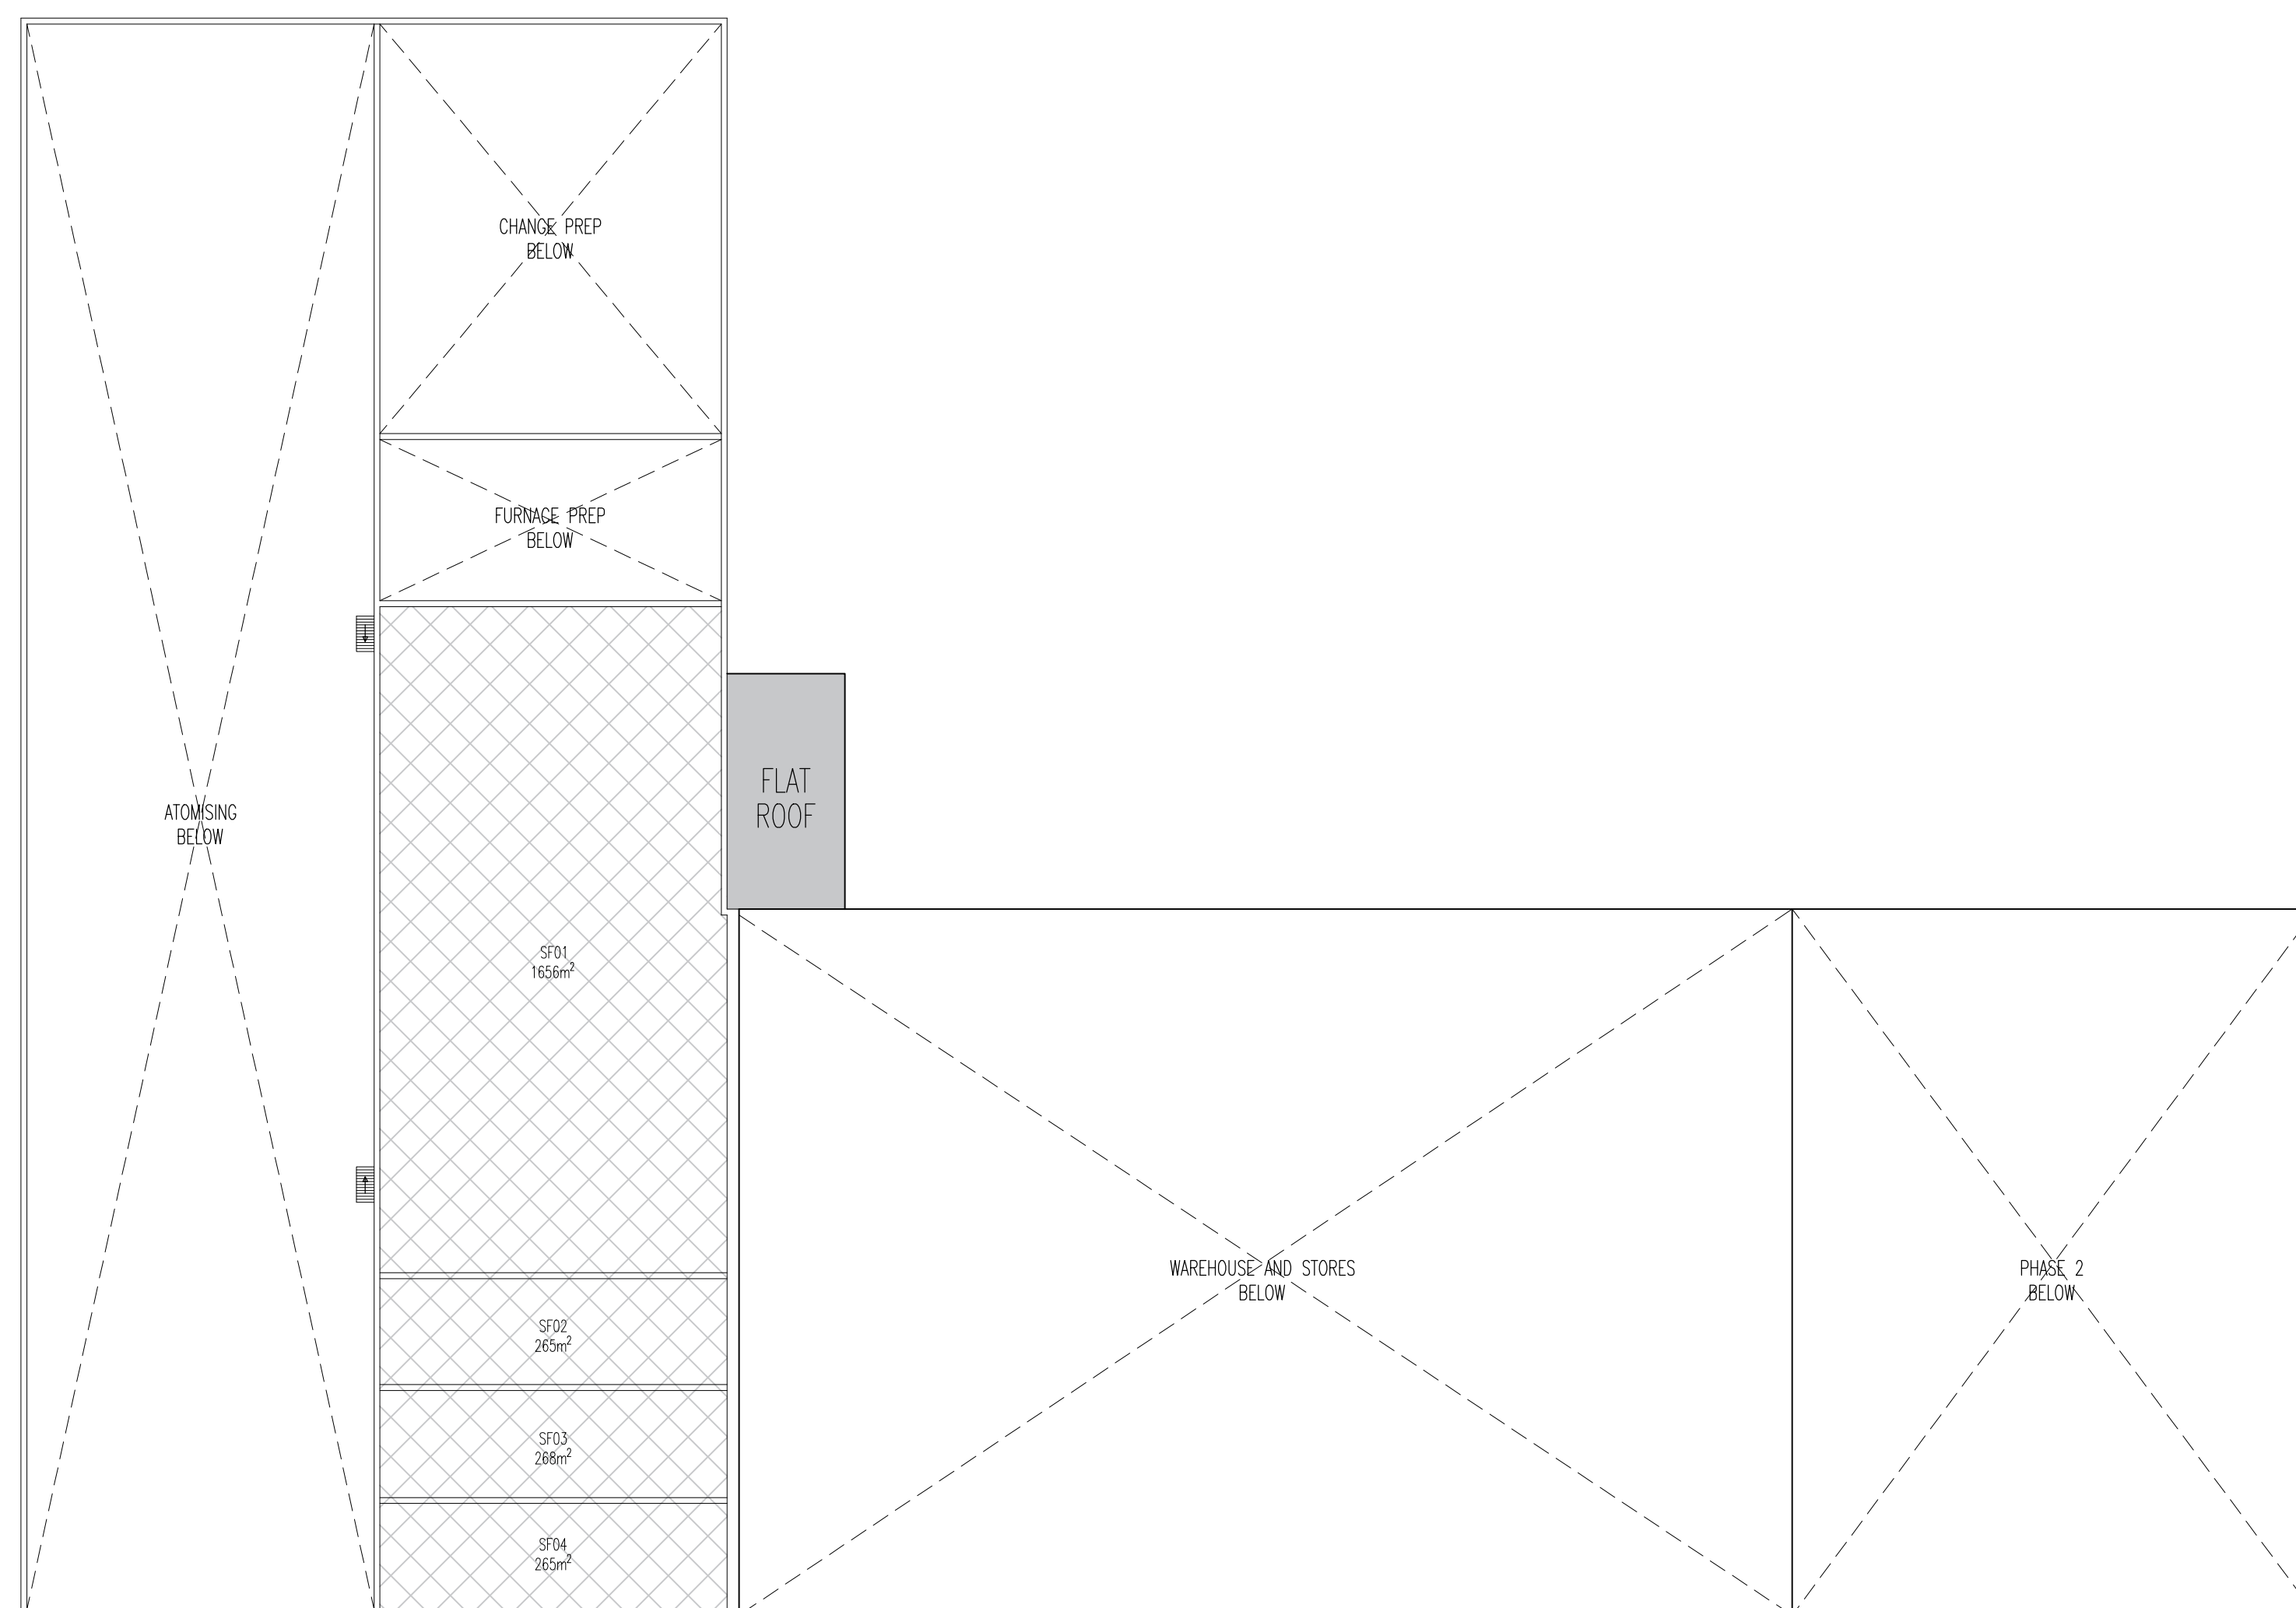


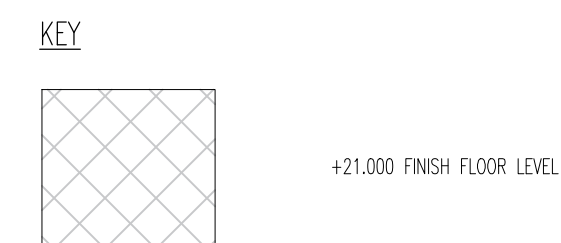

PROPOSED SECOND FLOOR PLAN (+21.000 FINISH FLOOR LEVEL)

SCALE 1:500 @ A1

G.I.A - 2295m²
BUILDING FOOTPRINT - 16440m²

No.	REVISION	by	date	No.	REVISION	by	date

NOTES

- 1 Do not scale from this drawing
- 2 All dimensions to be checked on site
- 3 'As built' drawings are prepared, in part, based upon information furnished by others. While this information is believed to be reliable, James & Nicholas LLP assume no responsibility for the accuracy of 'As built' drawings or for any errors or omissions that may have been incorporated into them as a result of incorrect information provided to us by others. Those relying on an 'As built' drawing are advised to obtain independent verification of its accuracy.

STAGE

PRELIMINARY

REFER ALSO TO THE FOLLOWING:
Drawings:

Bending Schedules:

CLIENT



james&nicholas

Grove House, Grove Place, Port Talbot SA13 1XA • Tel 01639 885431 • Fax 01639 891687
 admin@jamesandnicholas.com • www.jamesandnicholas.com
 James & Nicholas Limited Liability Partnership. Registered in the UK No. OC303071

	Drawing title
--	---------------

PROPOSED SECOND FLOOR PLAN - PRODUCTION UNIT.

	by	date
drawn	J.M	28.10.21
checked	A.P	28.10.21
approved	K.J.T	28.10.21

Job No:	Drawing No:	Rev:
20.62	ASK08	
scales: 1:500 @ A1		

COPYRIGHT ©