
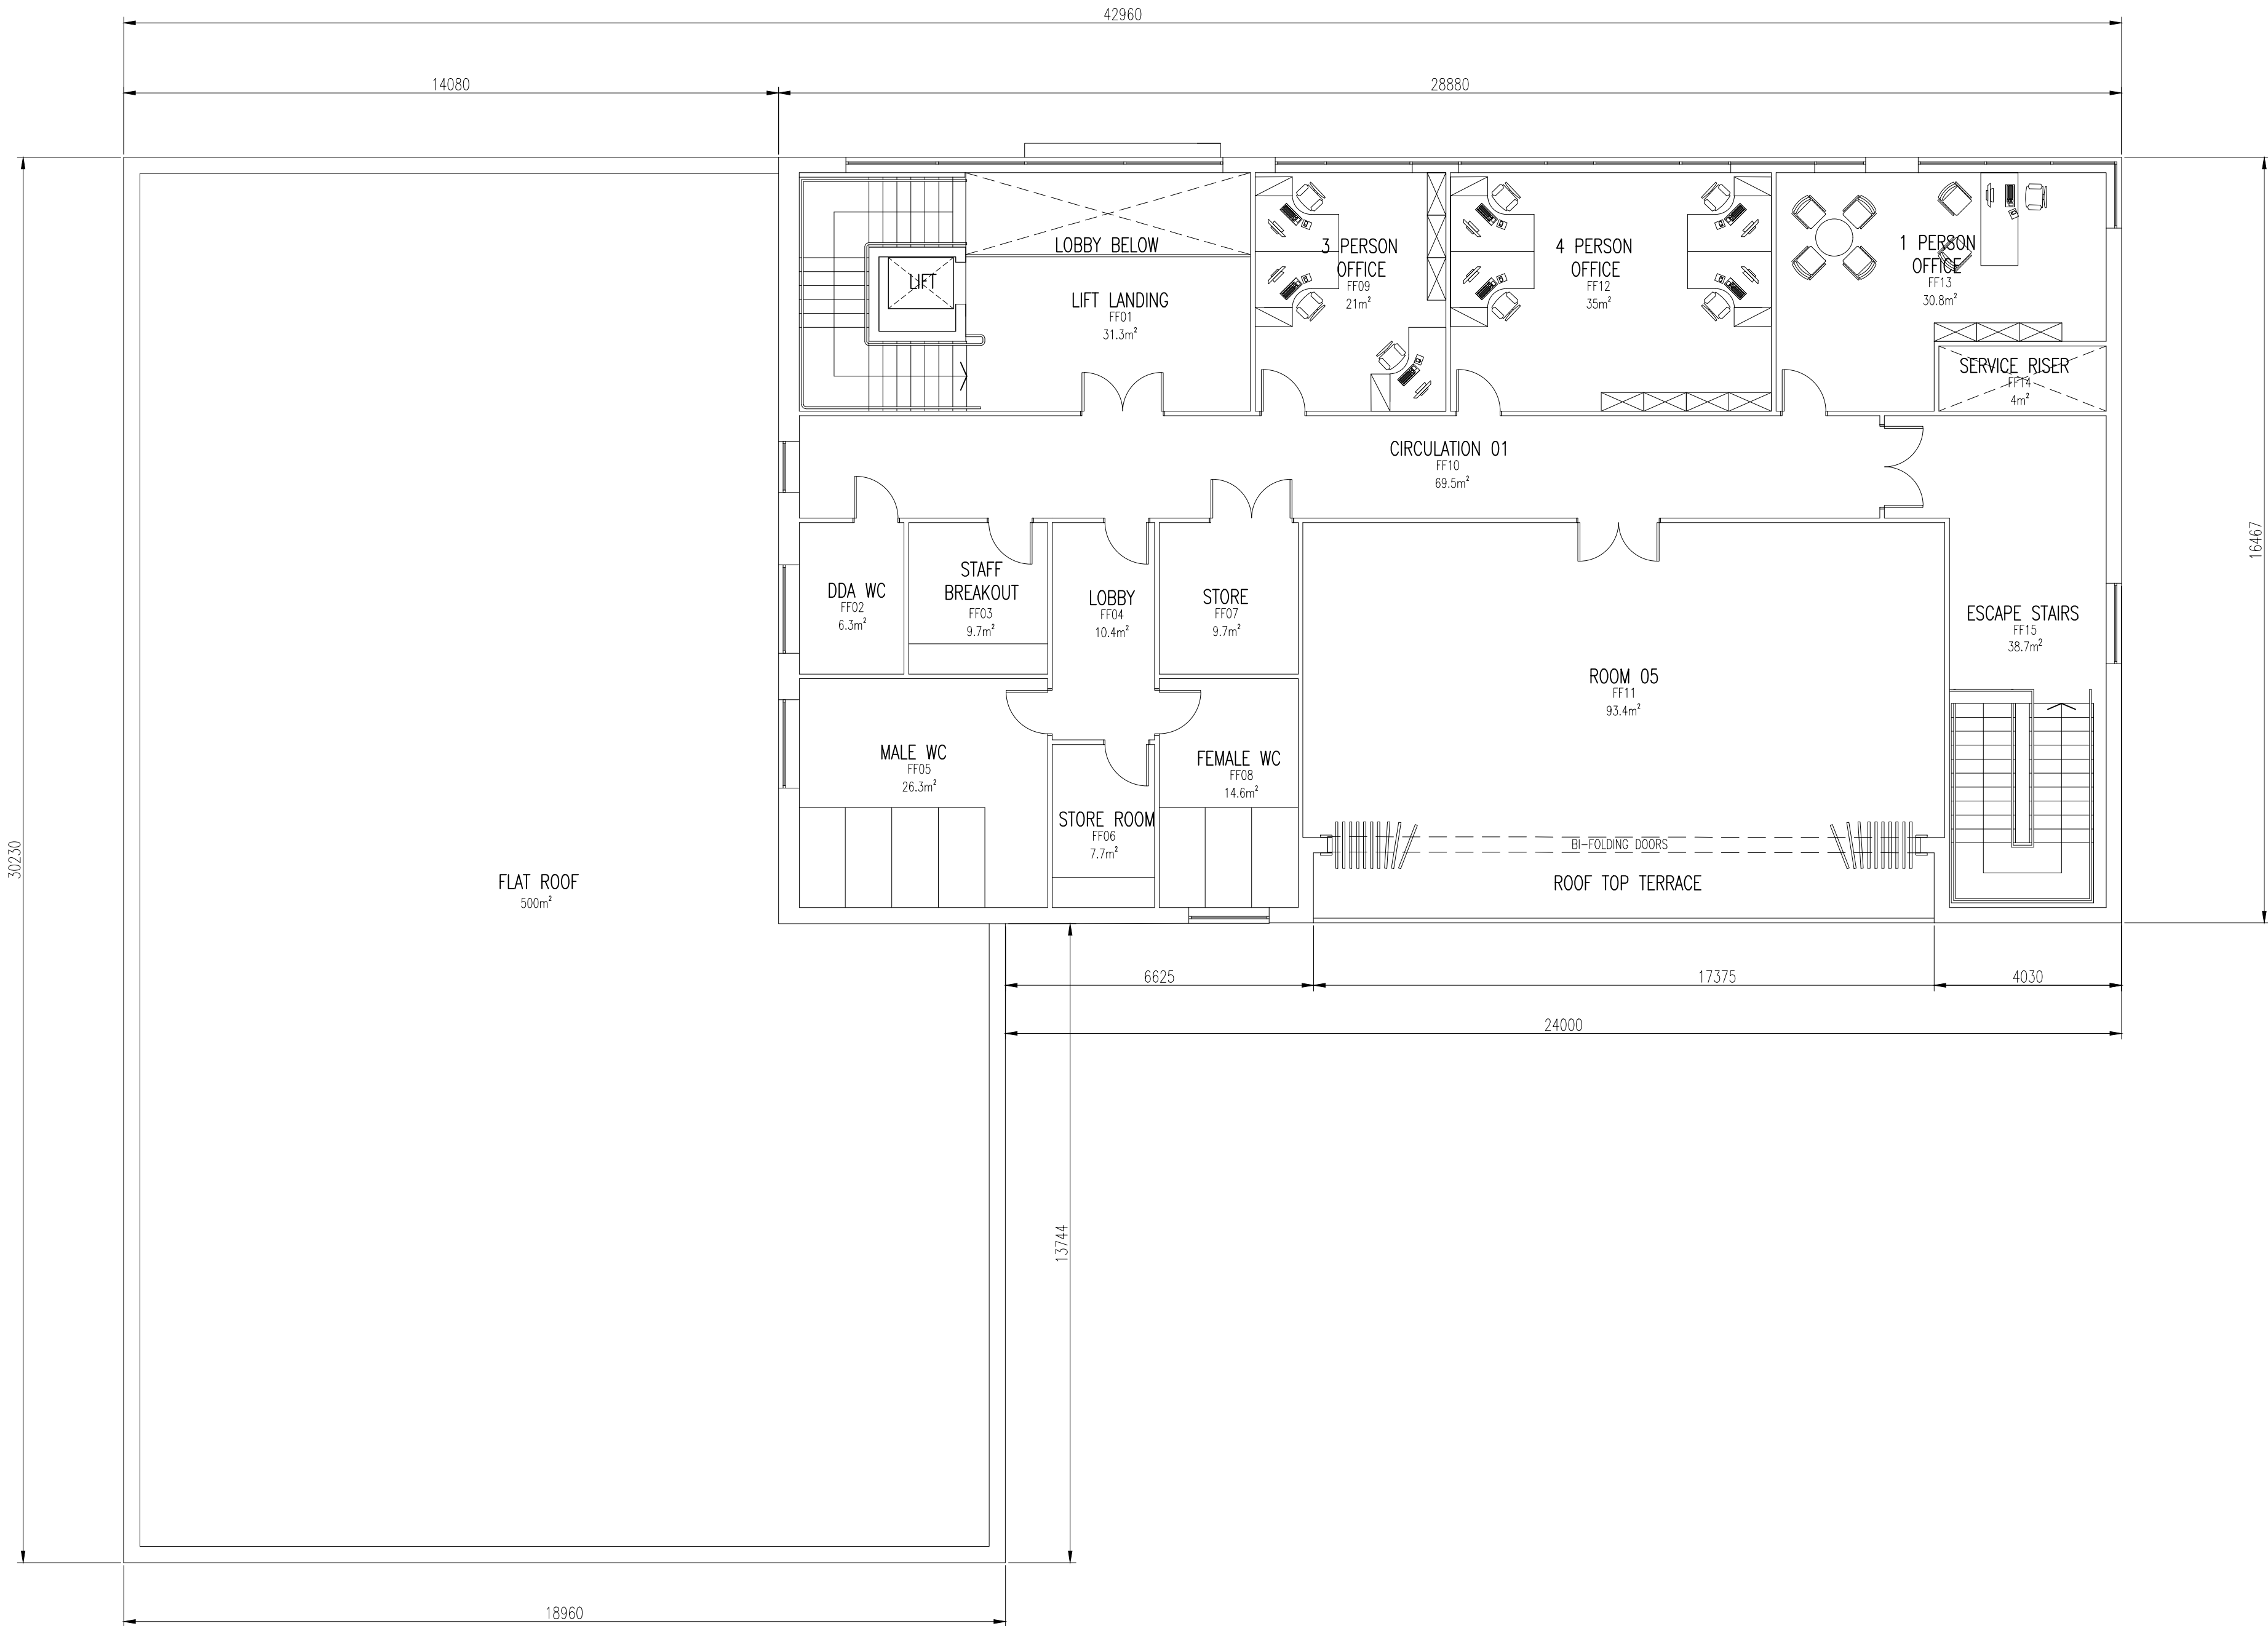


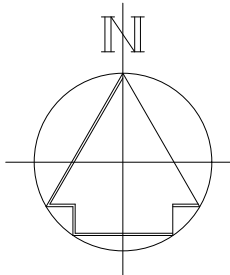

FIRST FLOOR PLAN — OFFICE BLOCK

SCALE 1:100 @ A1
LAYOUT OF LOCKERS / CHAIRS / TABLES ETC. SHOWN FOR INDICATION PURPOSES
G.I.A 42.3m²

Job No:	Drawing No:	Rev:	No. REVISION			No. REVISION		
			by	date		by	date	
20.62	A02	A	JM	12.01.21				
Scales: 1:100 @ A1								

NOTES 1 Do not scale from this drawing 2 All dimensions to be checked on site 3 'As built' drawings are prepared, in part, based upon information furnished by others. While this information is believed to be reliable, James & Nicholas LLP assume no responsibility for the accuracy of 'As built' drawings or for any errors or omissions that may have been incorporated into them as a result of incorrect information provided to us by others. Those relying on an 'As built' drawing are advised to obtain independent verification of its accuracy.	
STAGE APPROVAL	

REFER ALSO TO THE FOLLOWING: Drawings:	
Bending Schedules:	

CLIENT



james&nicholas

Grove House, Grove Place, Port Talbot SA13 1XA • Tel 01639 885431 • Fax 01639 891687
admin@jamesandnicholas.com • www.jamesandnicholas.com
James & Nicholas Limited Liability Partnership. Registered in the UK No. OC303071

drawn	AP	date	10.09.2021
checked	KJT		10.09.2021
approved	KJT		10.09.2021

Job No:	Drawing No:	Rev:
20.62	A02	A
Scales: 1:100 @ A1		

Job title
DEVELOPMENT SITE, PORT TALBOT, SANDVIK OSPREY LTD

Drawing title
FIRST FLOOR GENERAL ARRANGEMENT PLAN – OFFICE BLOCK