


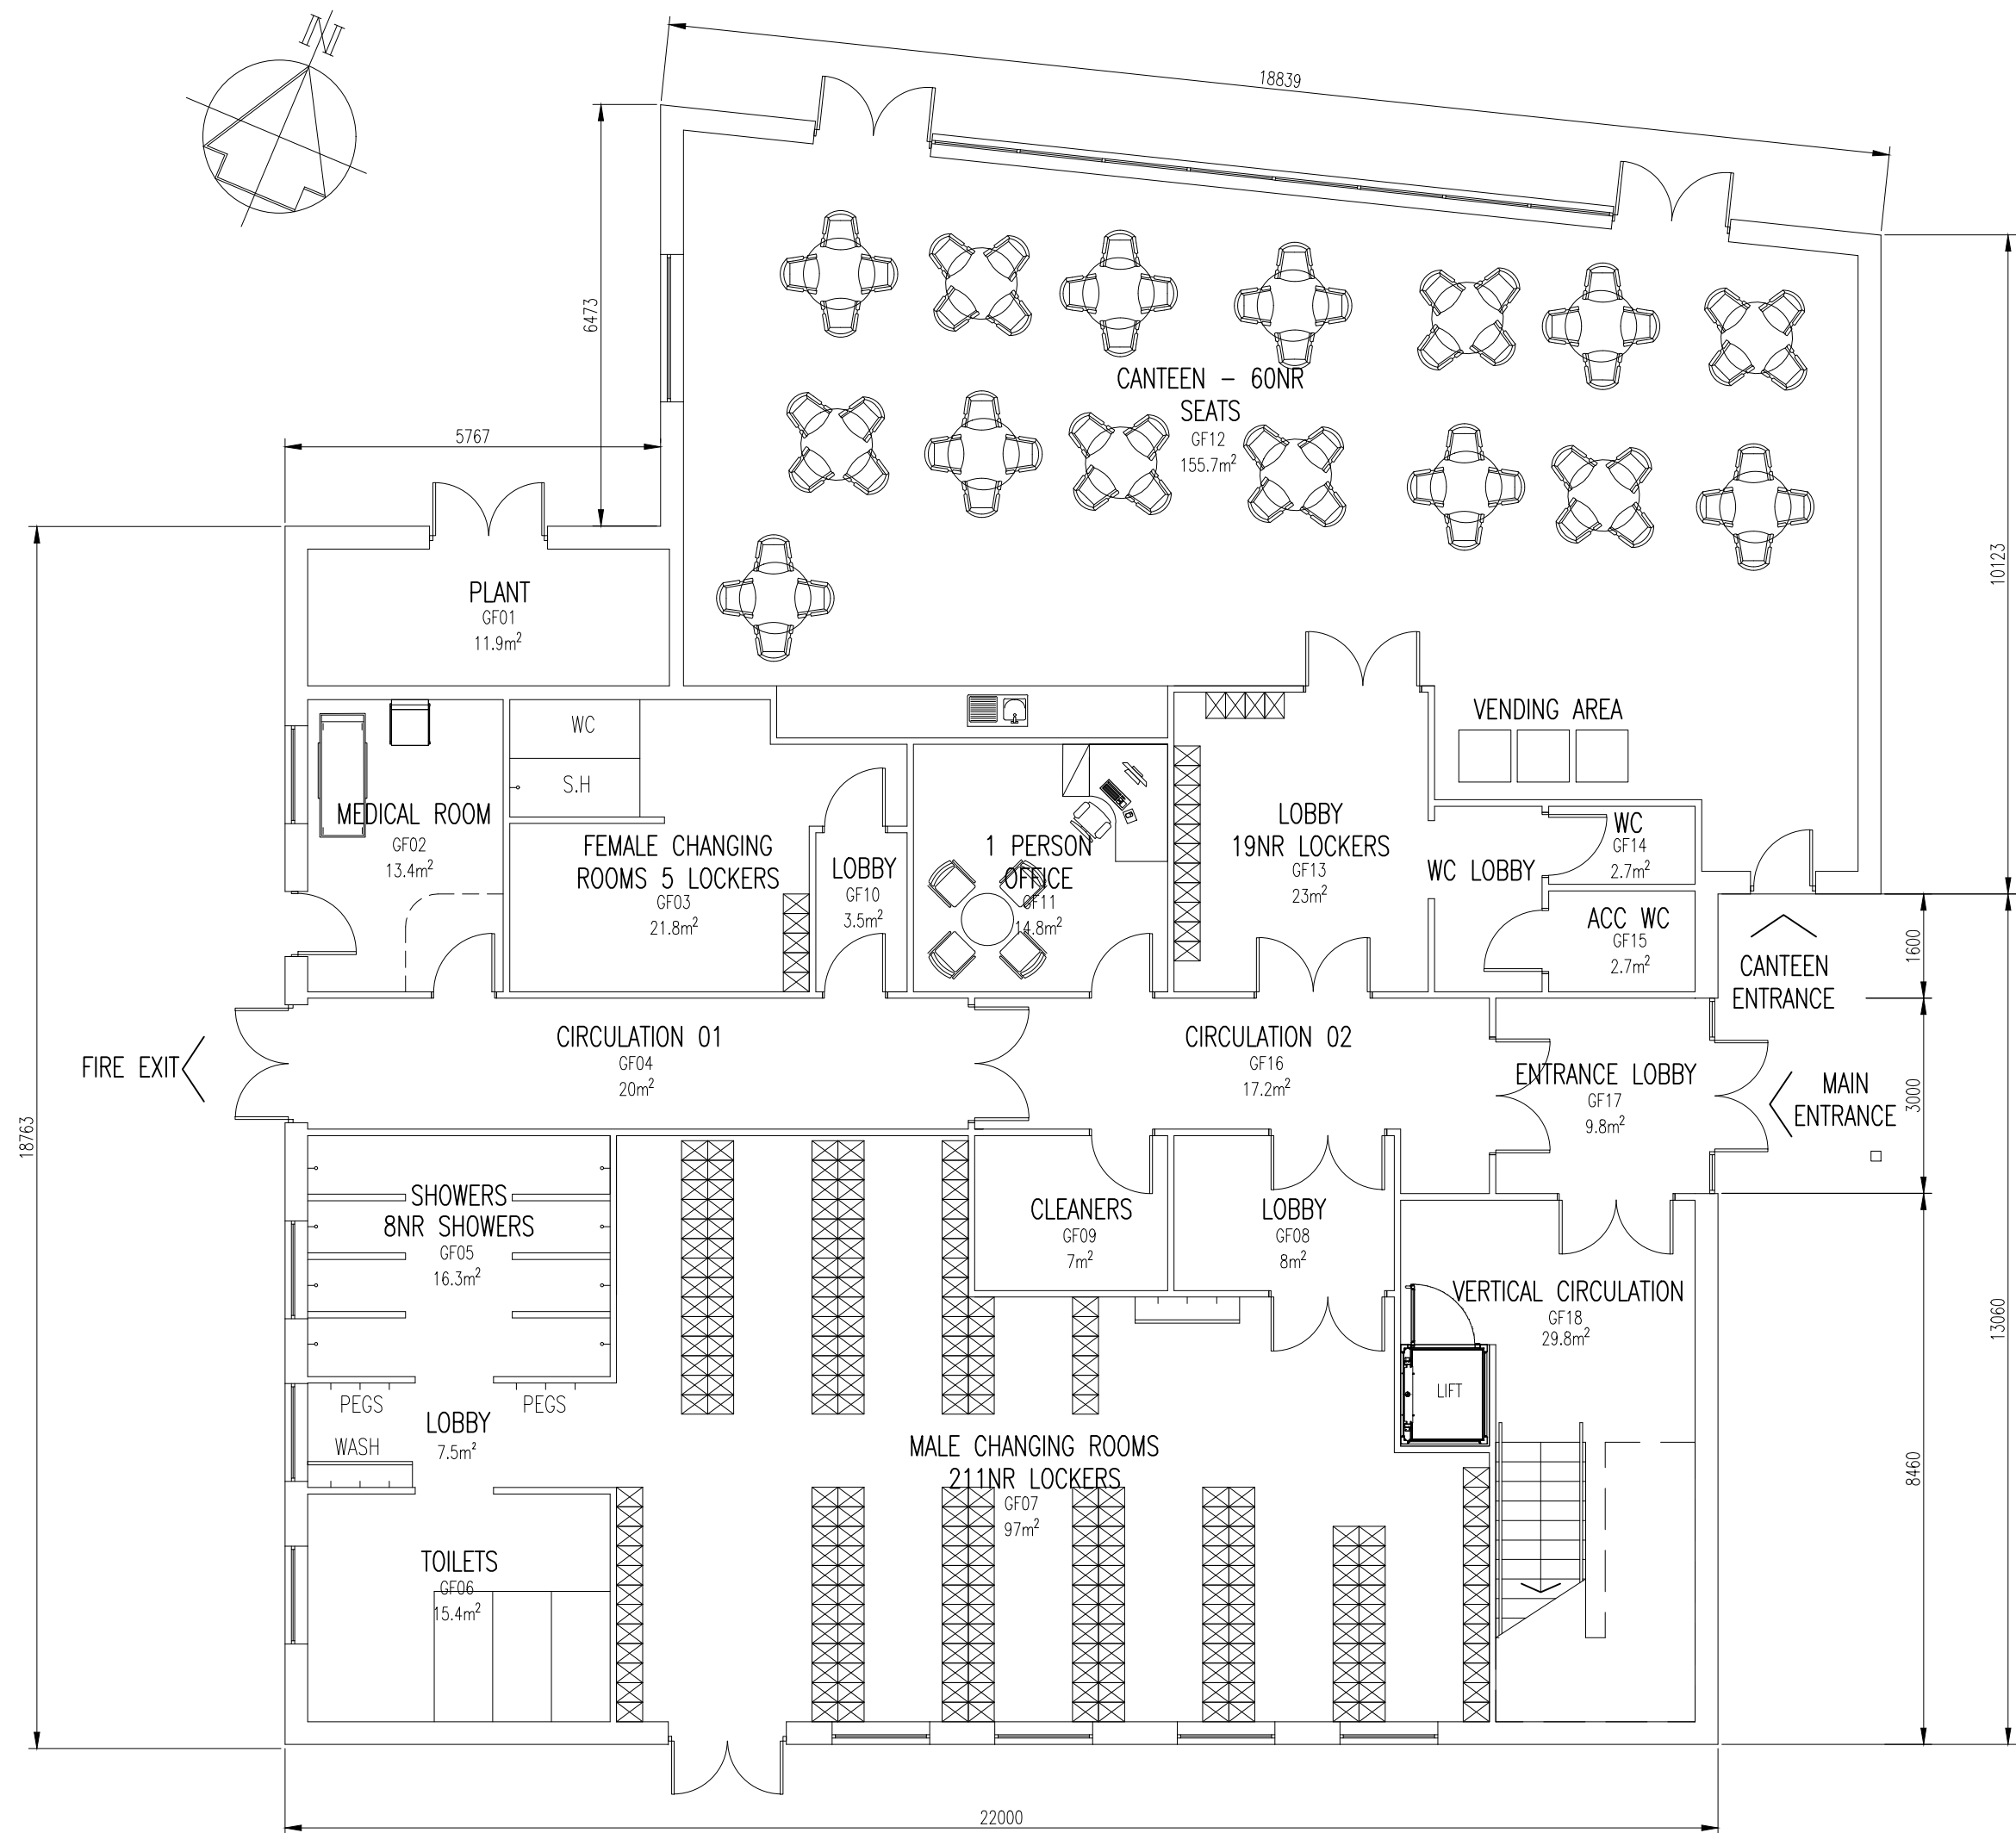


GROUND FLOOR PLAN – AMENITY BLOCK

SCALE 1:100 @ A1

LAYOUT OF LOCKERS / CHAIRS / TABLES ETC. SHOWN FOR INDICATION PURPOSES

G.I.A 495m²

BUILDING FOOTPRINT 528m²

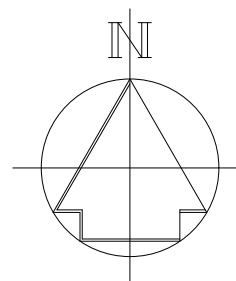

KEY PLAN

SCALE 1:1250 @ A1

Job No:		Drawing No:		Rev:	
20.62		A04		A	
scales: 1:100, 1:1250 @ A1					
No. REVISION				by	date
A				JM	12.01.21
WINDOWS ADDED TO LAYOUT.					

NOTES	
1 Do not scale from this drawing	
2 All dimensions to be checked on site	
3 As built drawings are prepared, in part, based upon information furnished by others. While this information is believed to be reliable, James & Nicholas LLP assume no responsibility for the accuracy of As built drawings or for any errors or omissions that may have been incorporated into them as a result of incorrect information provided to us by others. Those relying on an As built drawing are advised to obtain independent verification of its accuracy.	
STAGE	
APPROVAL	

REFER ALSO TO THE FOLLOWING:	
Drawings:	
Bending Schedules:	

CLIENT



james&nicholas

Grove House, Grove Place, Port Talbot SA13 1XA • Tel 01639 885431 • Fax 01639 891687
admin@jamesandnicholas.com • www.jamesandnicholas.com
James & Nicholas Limited Liability Partnership. Registered in the UK No. OC303071

Job title
DEVELOPMENT SITE, PORT TALBOT, SANDVIK OSPREY LTD.

Drawing title
GROUND FLOOR GENERAL ARRANGEMENT PLAN – AMENITY BLOCK

Job No: 20.62
Drawing No: A04
Rev: A
scales: 1:100, 1:1250 @ A1

by: AP
checked: KJT
approved: KJT
date: 10.09.2021

Copyright ©