




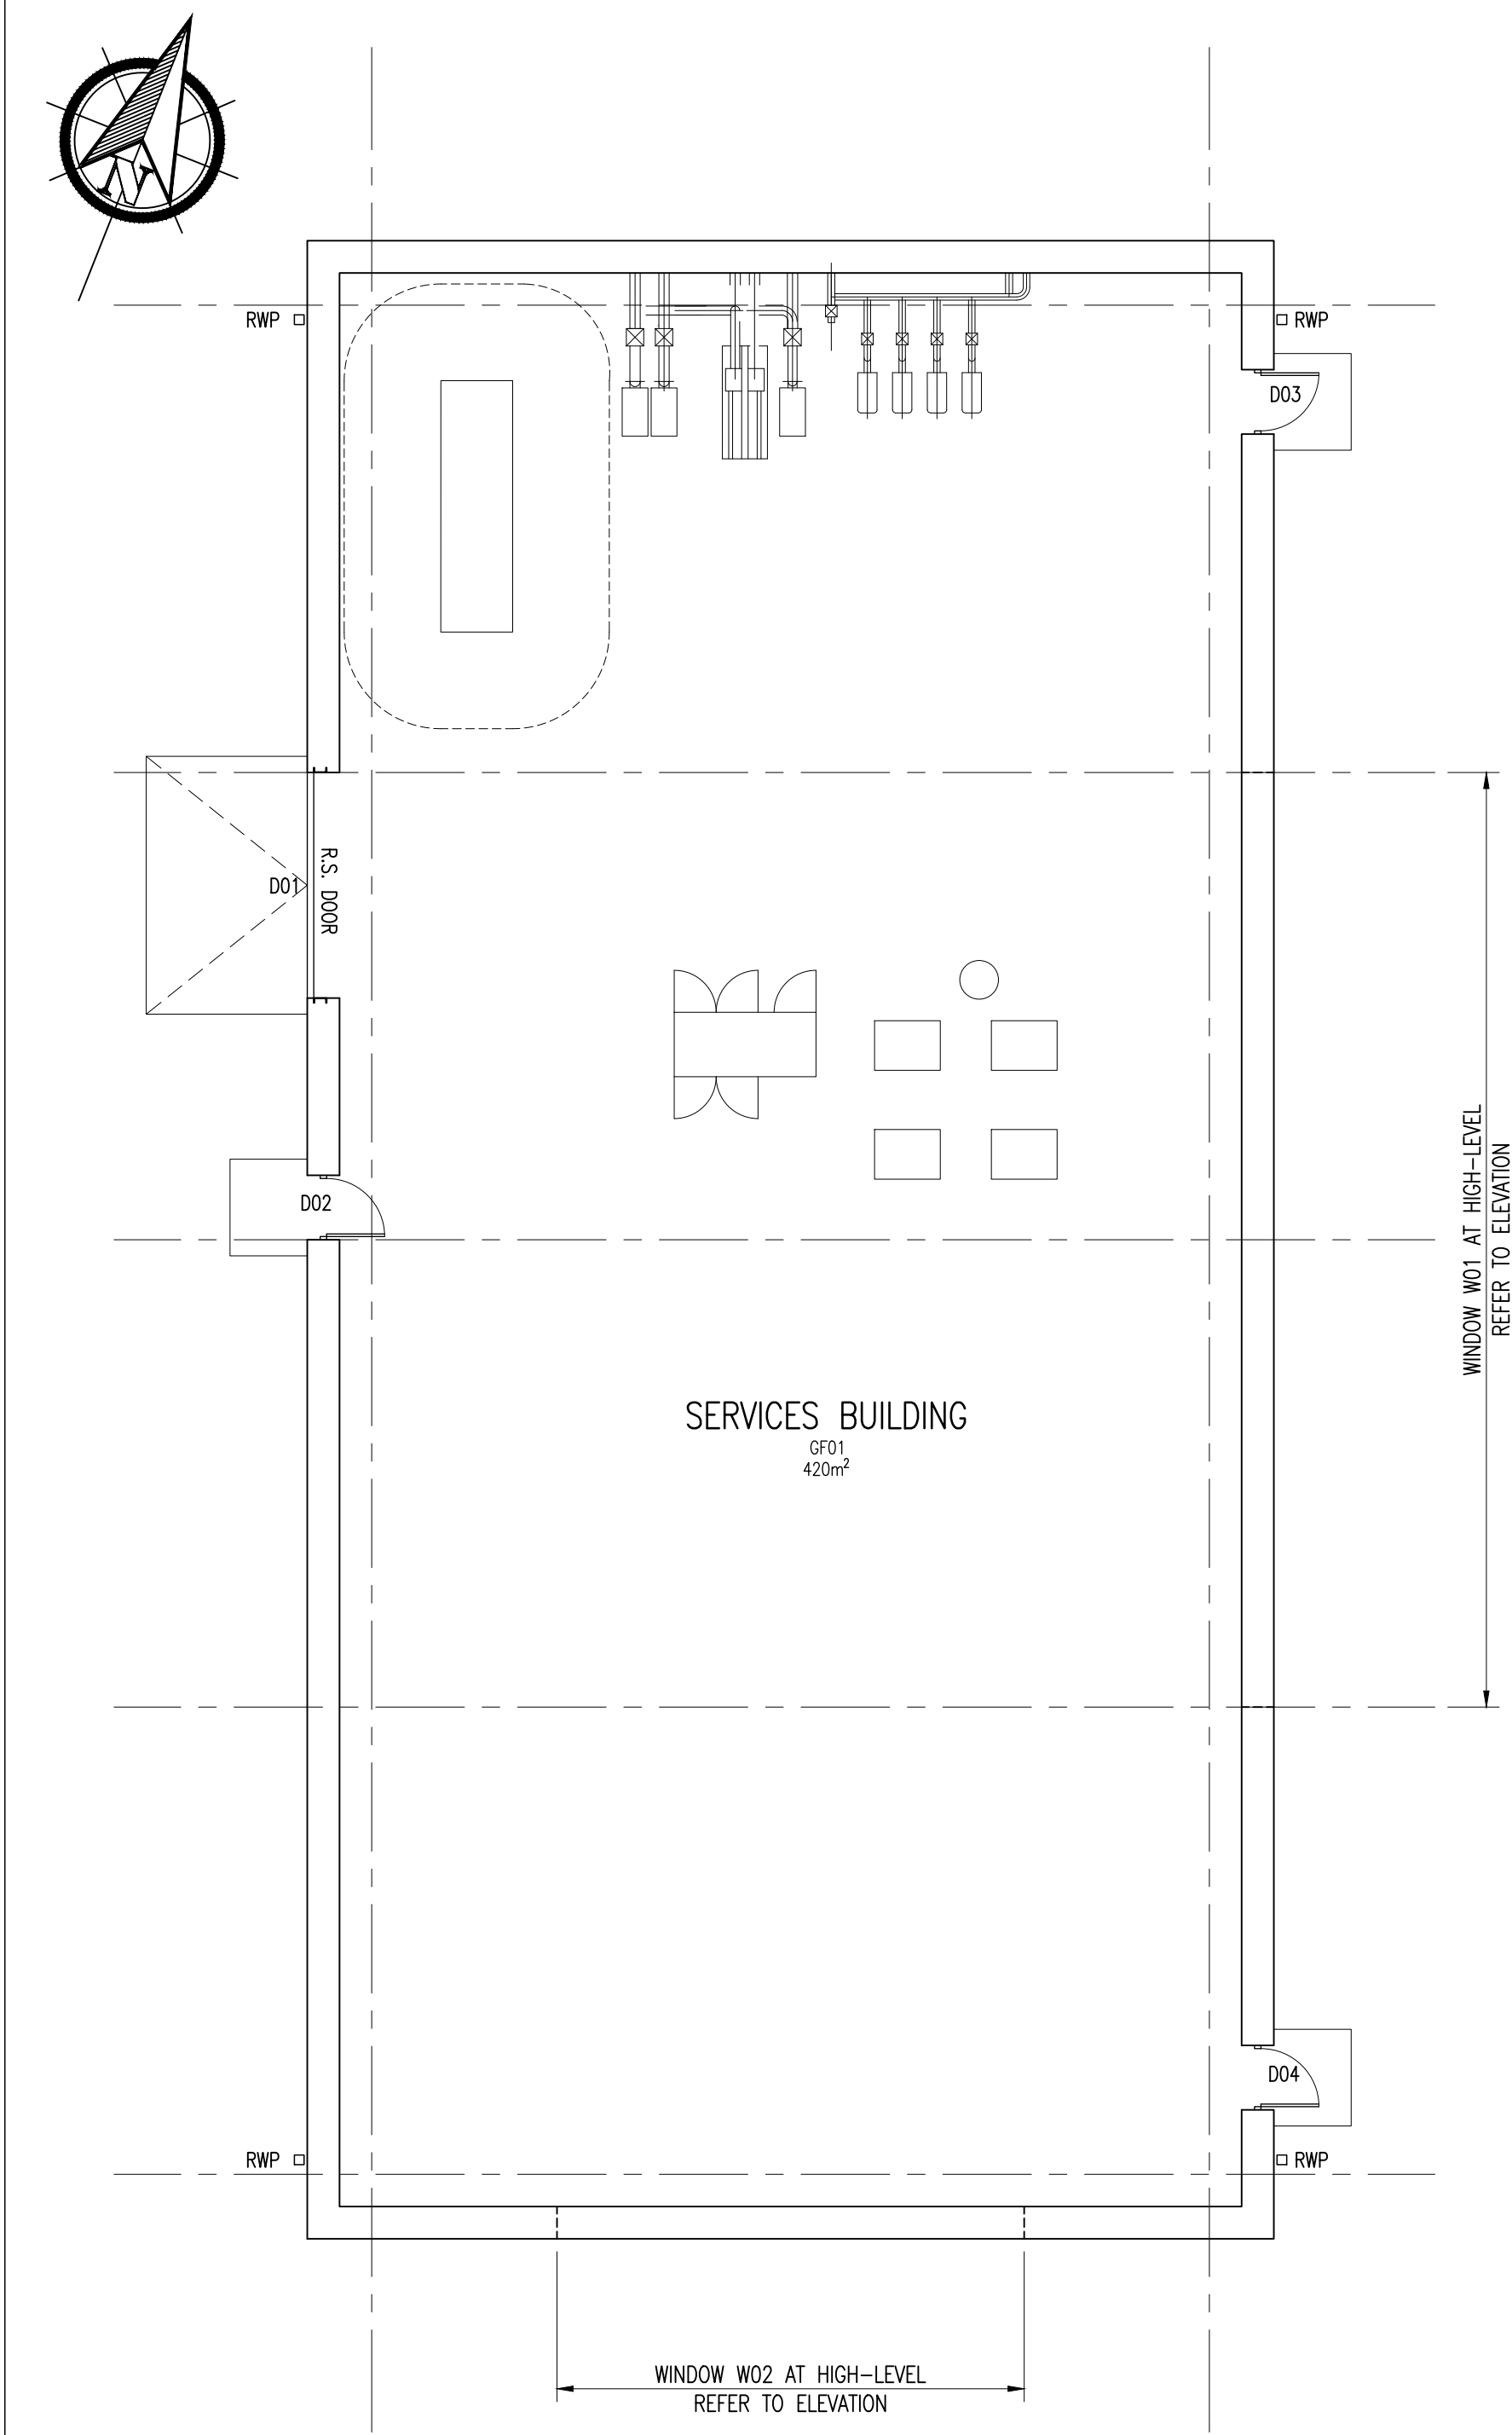


SERVICES BUILDING (+10.000 FINISH FLOOR LEVEL)
SCALE 1:100 @ A1
G.I.A. – 420m²
BUILDING FOOTPRINT – 465m²

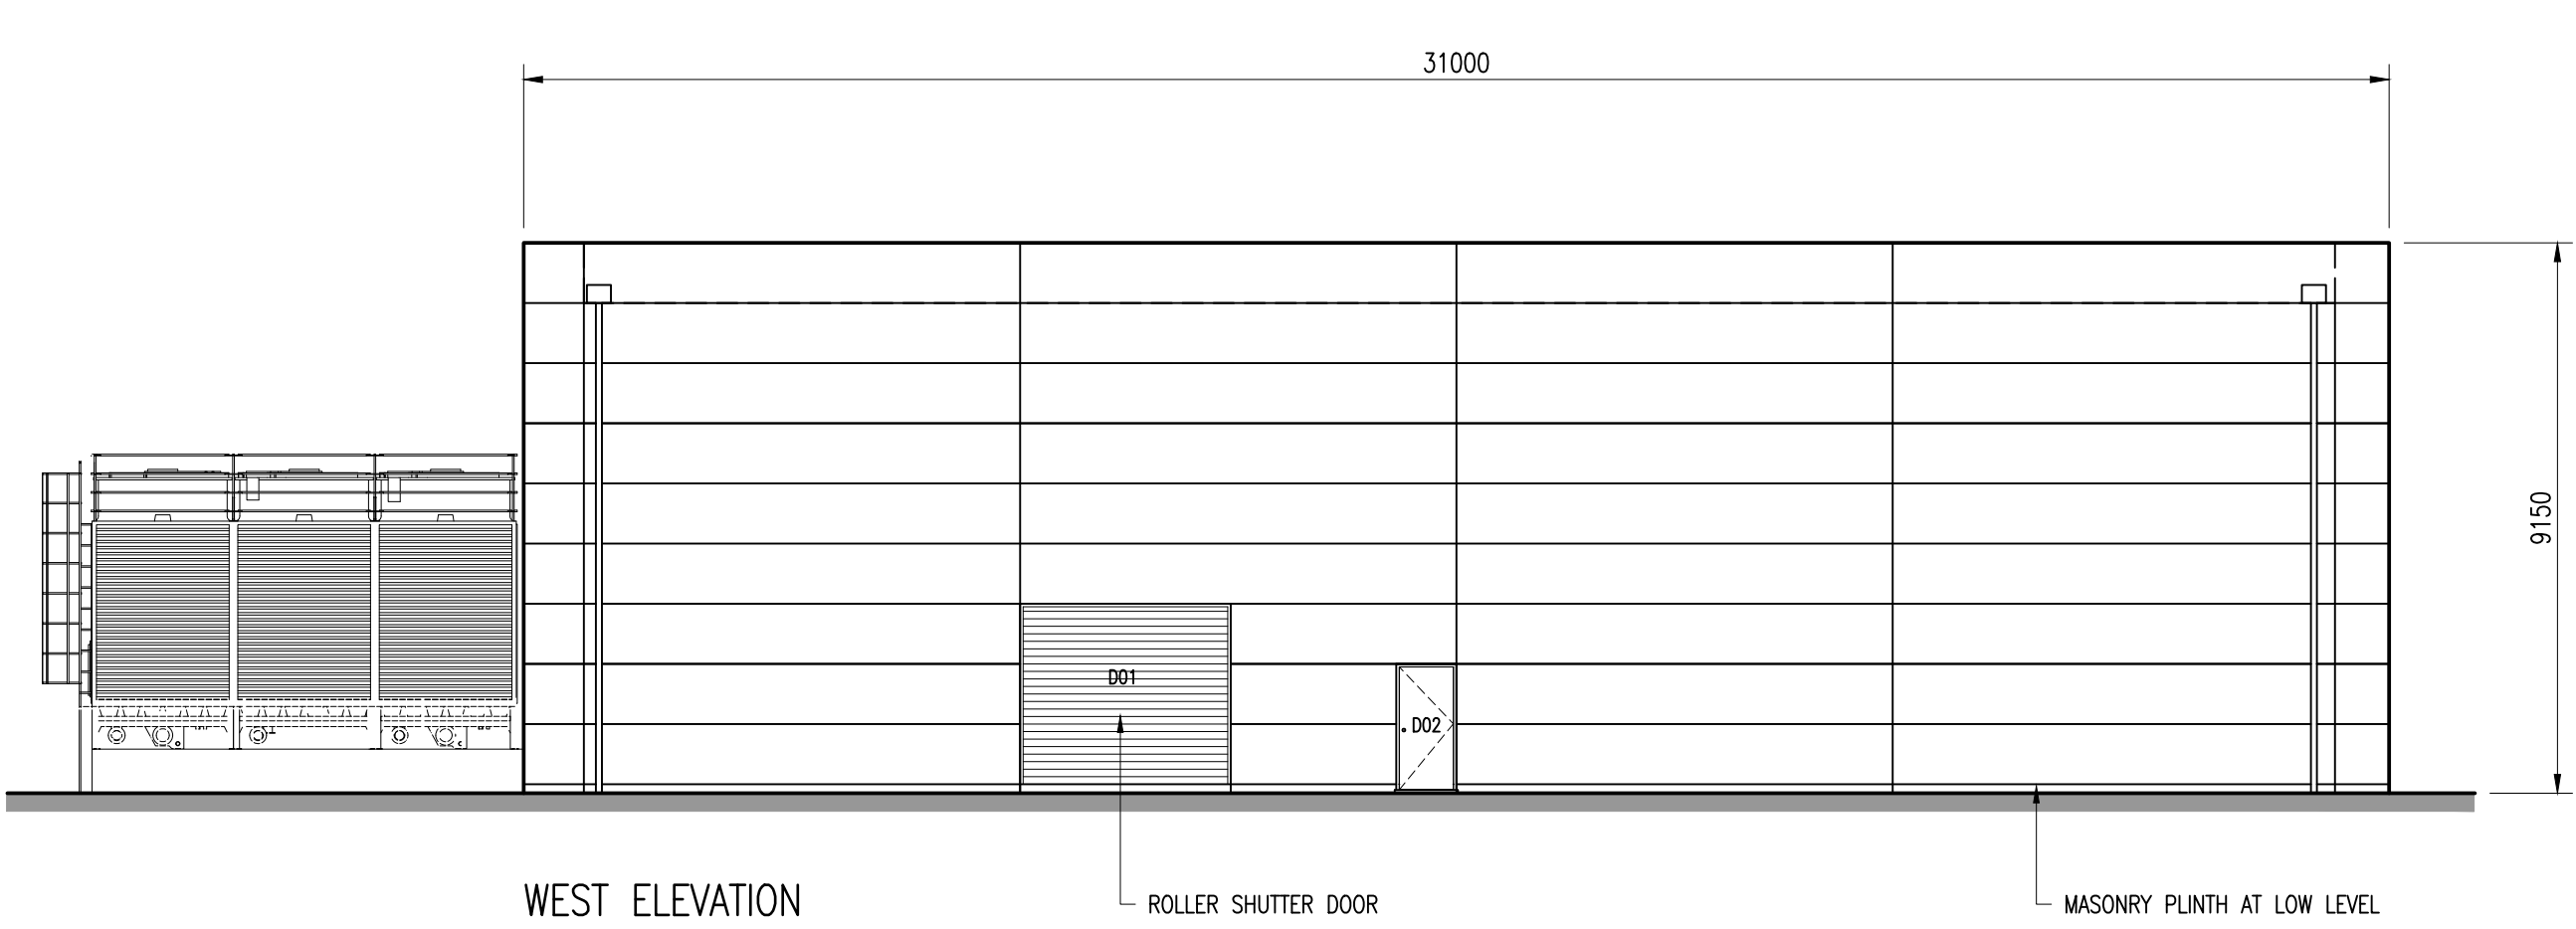


WEST ELEVATION
SCALE 1:125 @ A1

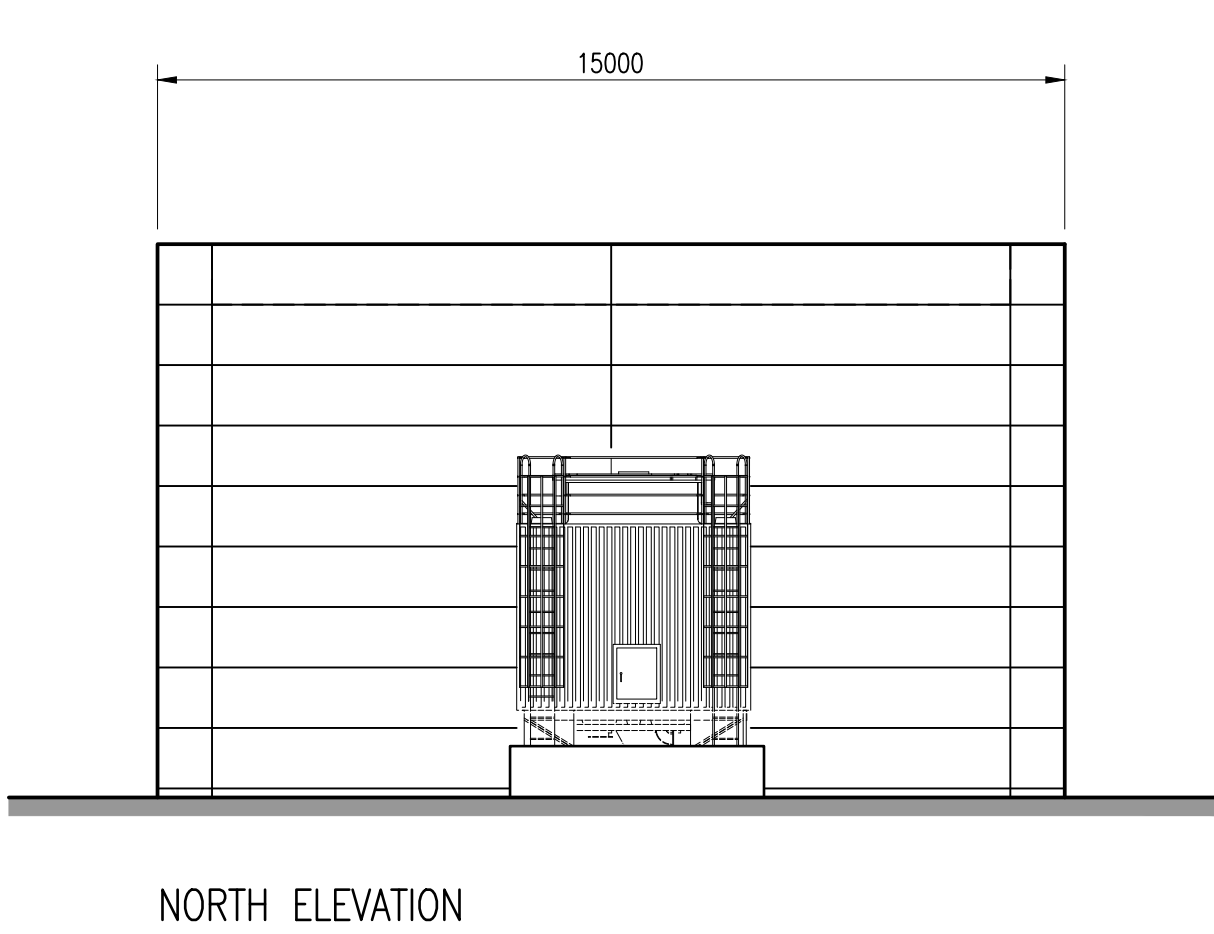



NORTH ELEVATION
SCALE 1:125 @ A1

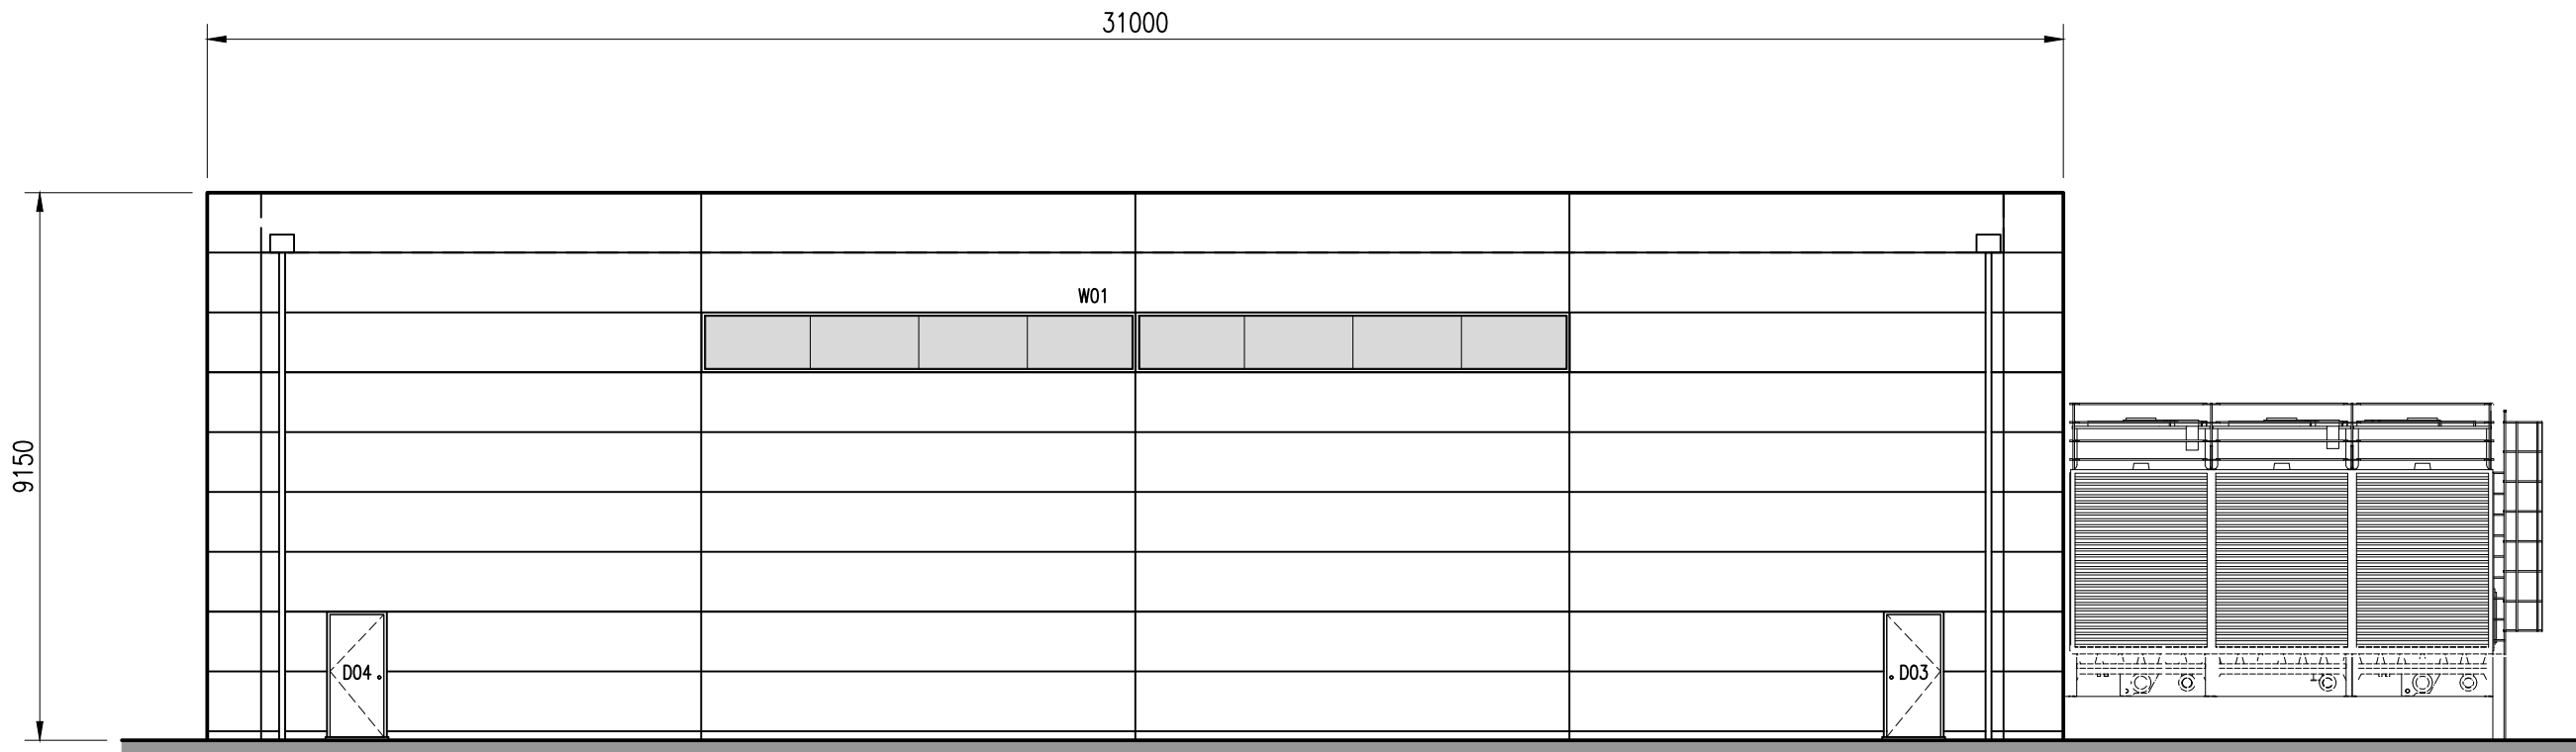

EAST ELEVATION
SCALE 1:125 @ A1

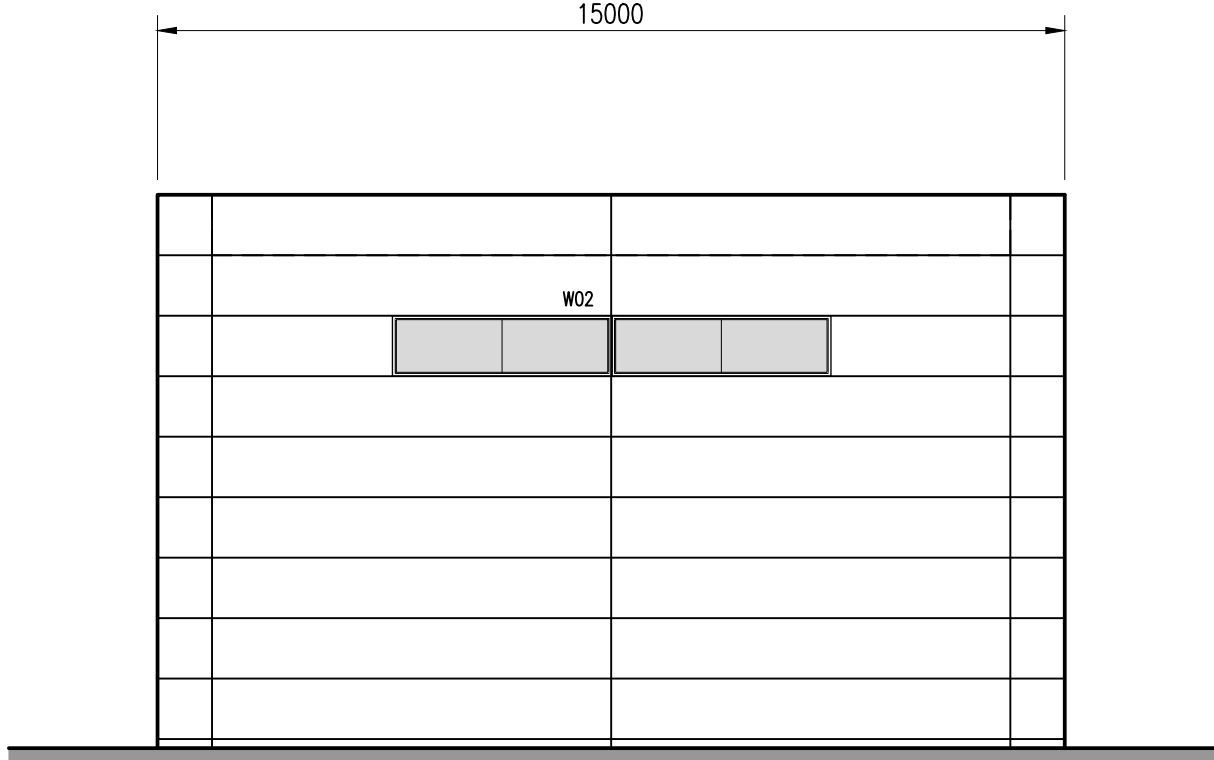

SOUTH ELEVATION
SCALE 1:125 @ A1

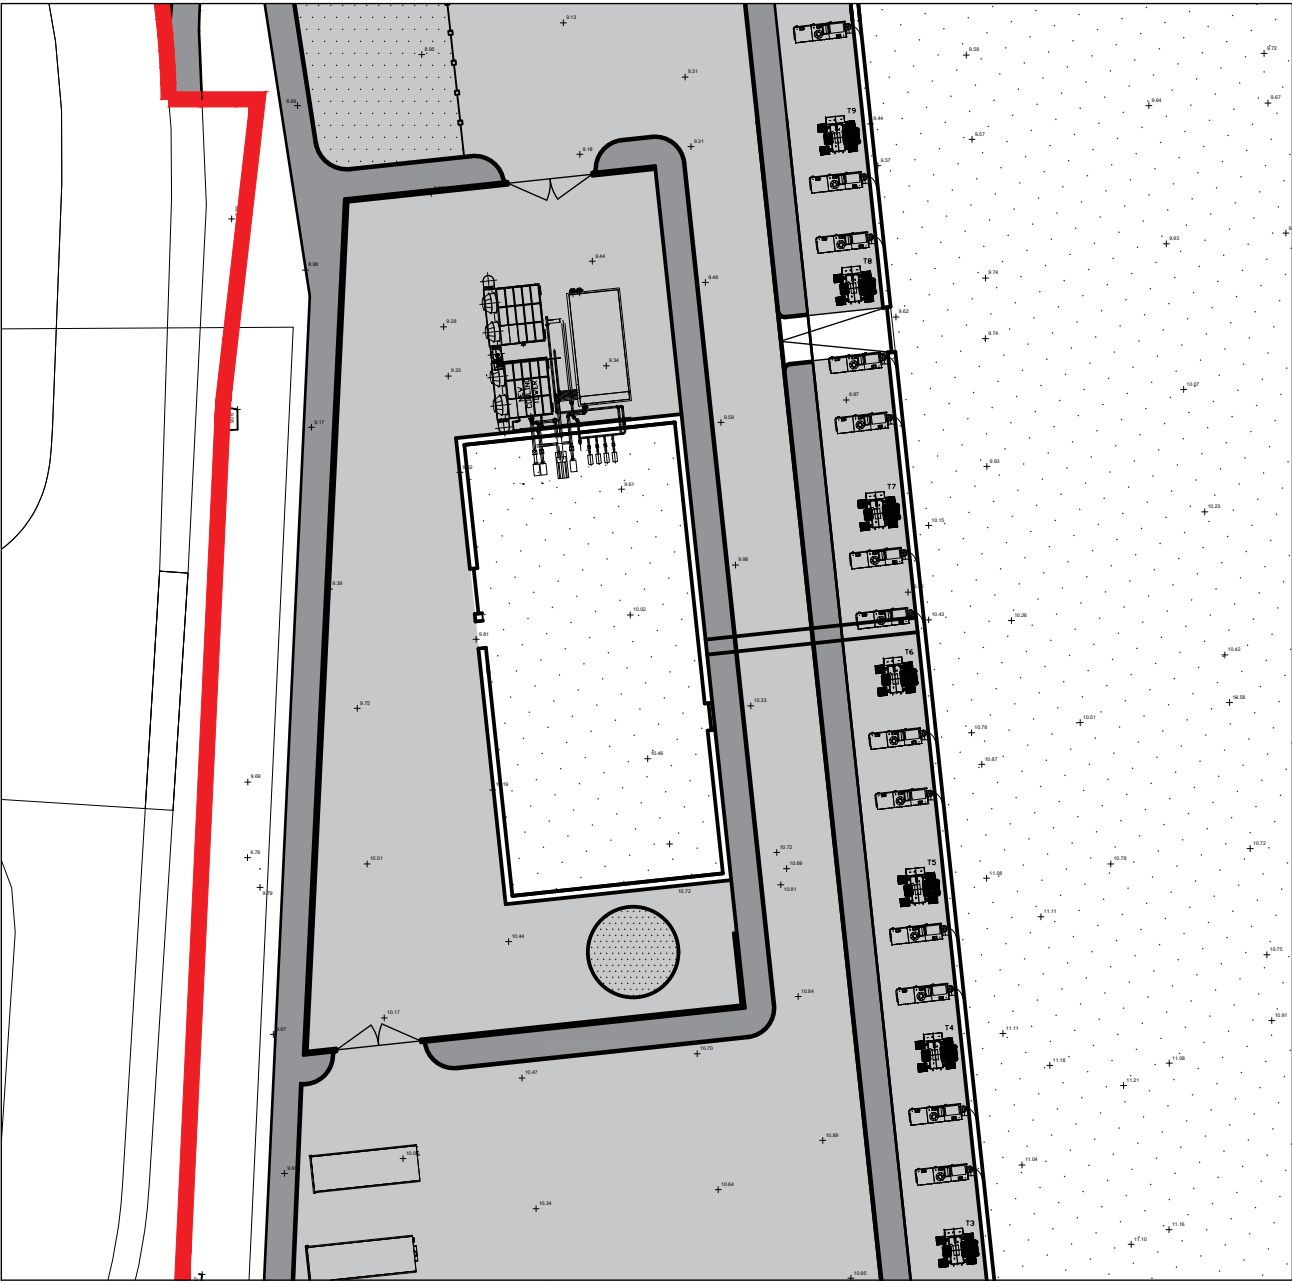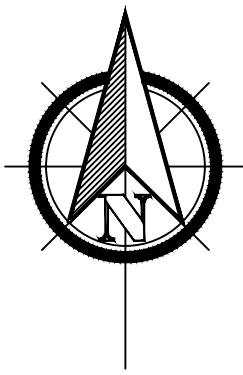

KEY PLAN
SCALE 1:500 @ A1

Job No: 20.62	Drawing No: ASK10	Rev: B	No. REVISION			No. REVISION		
			by			by		
			date			date		
Scales: 1:100, 1:500 @ A1			A	ELEVATIONS ADDED AND DRAWING TITLE AMENDED.	MW	21.12.21		
			B	PLAN AT +17.500 LEVEL SHOWING WINDOWS AT HIGH-LEVEL ADDED.	MW	06.01.22		

NOTES
1 Do not scale from this drawing
2 All dimensions to be checked on site
3 'As built' drawings are prepared, in part, based upon information furnished by others. While this information is believed to be reliable, James & Nicholas LLP assume no responsibility for the accuracy of 'As built' drawings or for any errors or omissions that may have been incorporated into them as a result of incorrect information provided to us by others. Those relying on an 'As built' drawing are advised to obtain independent verification of its accuracy.

STAGE
PRELIMINARY

REFER ALSO TO THE FOLLOWING:
Drawings:

Bending Schedules:



James&nicholas
Grove House, Grove Place, Port Talbot SA13 1XA • Tel 01639 885431 • Fax 01639 891687
admin@jamesandnicholas.com • www.jamesandnicholas.com
James & Nicholas Limited Liability Partnership. Registered in the UK No. OC303071

Job title
DEVELOPMENT SITE, PORT TALBOT, SANDVIK OSPREY LTD.

Drawing title
SERVICE BUILDING FLOOR PLAN AND ELEVATIONS

by	date
drawn J.M	28.10.21
checked A.P	28.10.21
approved K.J.T	28.10.21

Job No:	Drawing No:	Rev:
20.62	ASK10	B
Scales: 1:100, 1:125, 1:500 @ A1		

COPYRIGHT
©