
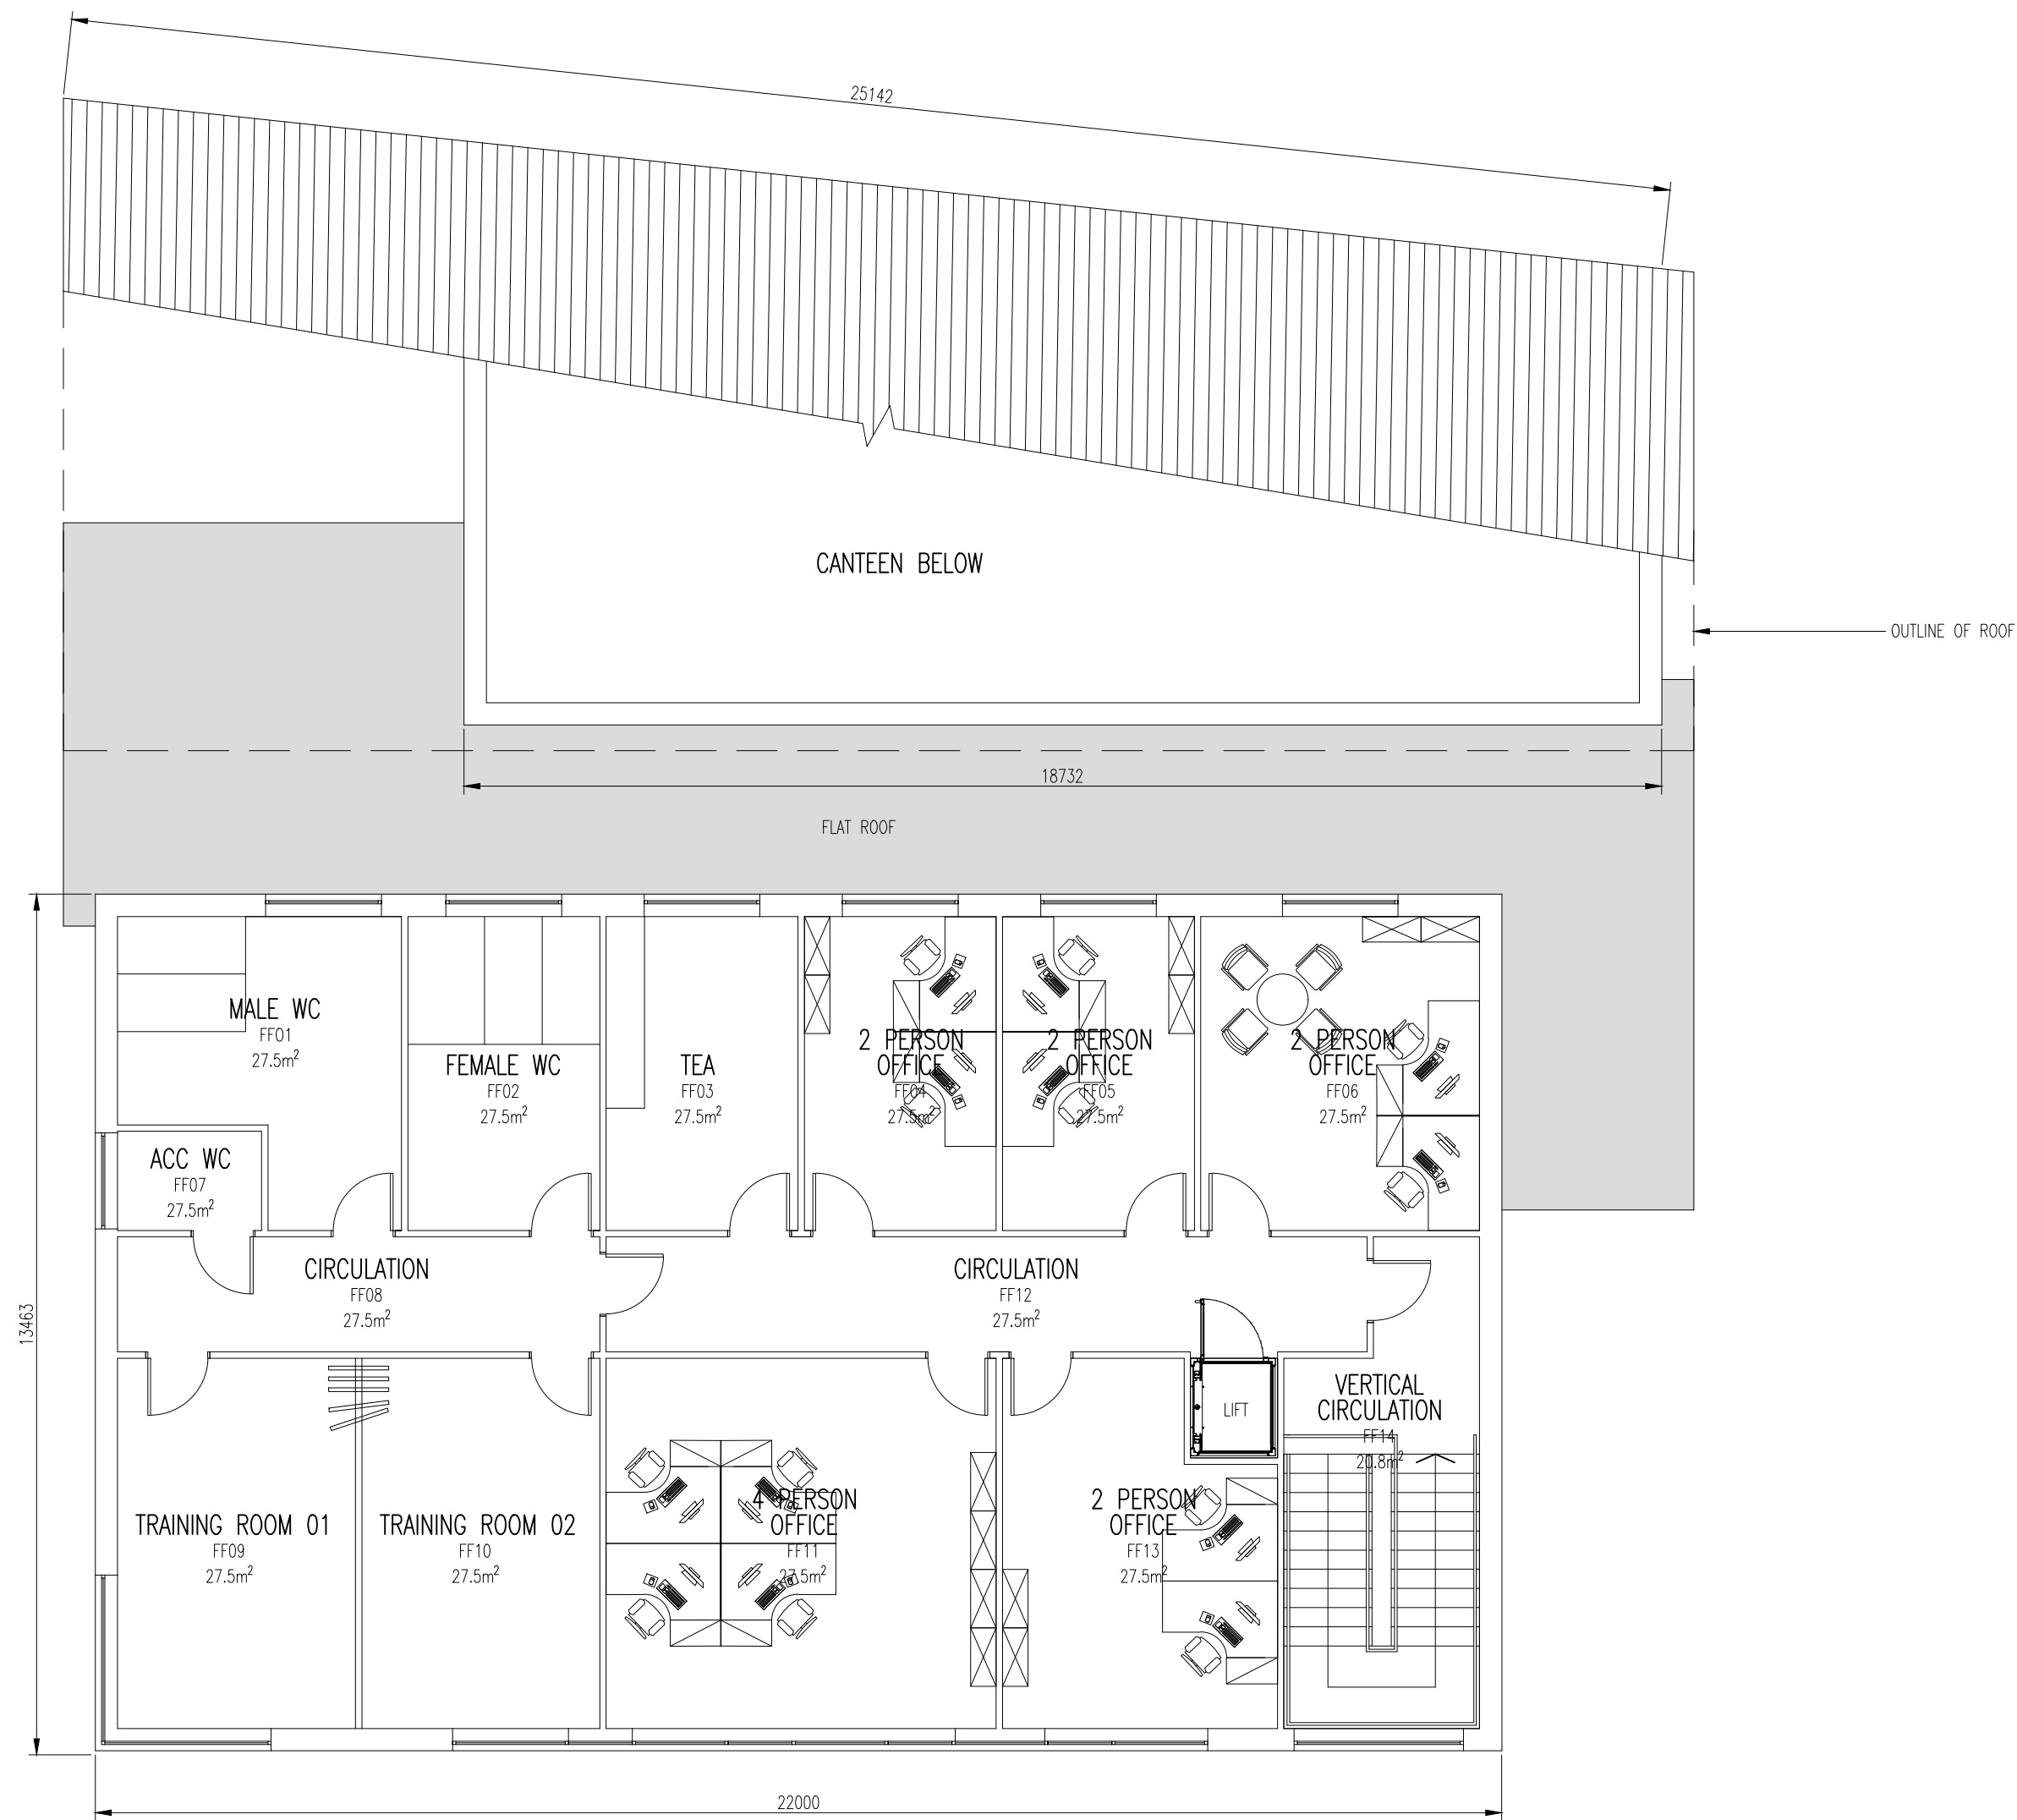


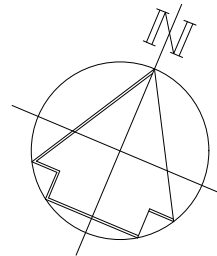

FIRST FLOOR PLAN

SCALE 1:100 @ A1

LAYOUT OF LOCKERS / CHAIRS / TABLES ETC. SHOWN FOR INDICATION PURPOSES

G.I.A 270m²

FIRST FLOOR FOOTPRINT 294m²

Job No: 20.62			Drawing No: A05			Rev: A			Scales: 1:100 @ A1		
No. REVISION			by			date			No. REVISION		
A			WINDOWS ADDED TO LAYOUT.			JM			12.01.21		

NOTES	
1 Do not scale from this drawing	
2 All dimensions to be checked on site	
3 'As built' drawings are prepared, in part, based upon information furnished by others. While this information is believed to be reliable, James & Nicholas LLP assume no responsibility for the accuracy of 'As built' drawings or for any errors or omissions that may have been incorporated into them as a result of incorrect information provided to us by others. Those relying on an 'As built' drawing are advised to obtain independent verification of its accuracy.	
STAGE	
APPROVAL	

REFER ALSO TO THE FOLLOWING:	
Drawings:	
Bending Schedules:	

CLIENT	

james&nicholas	
Grove House, Grove Place, Port Talbot SA13 1XA • Tel 01639 885431 • Fax 01639 891687	
admin@jamesandnicholas.com • www.jamesandnicholas.com	
James & Nicholas Limited Liability Partnership. Registered in the UK No. OC303071	
Job title	
DEVELOPMENT SITE, PORT TALBOT, SANDVIK OSPREY LTD.	
Drawing title	
FIRST FLOOR GENERAL ARRANGEMENT PLAN – AMENITY BLOCK	
Job No: 20.62	
Drawing No: A05	
Rev: A	
Scales: 1:100 @ A1	