



KEY



+16.000 FINISH FLOOR LEVEL

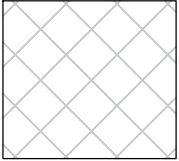

+18.000 FINISH FLOOR LEVEL

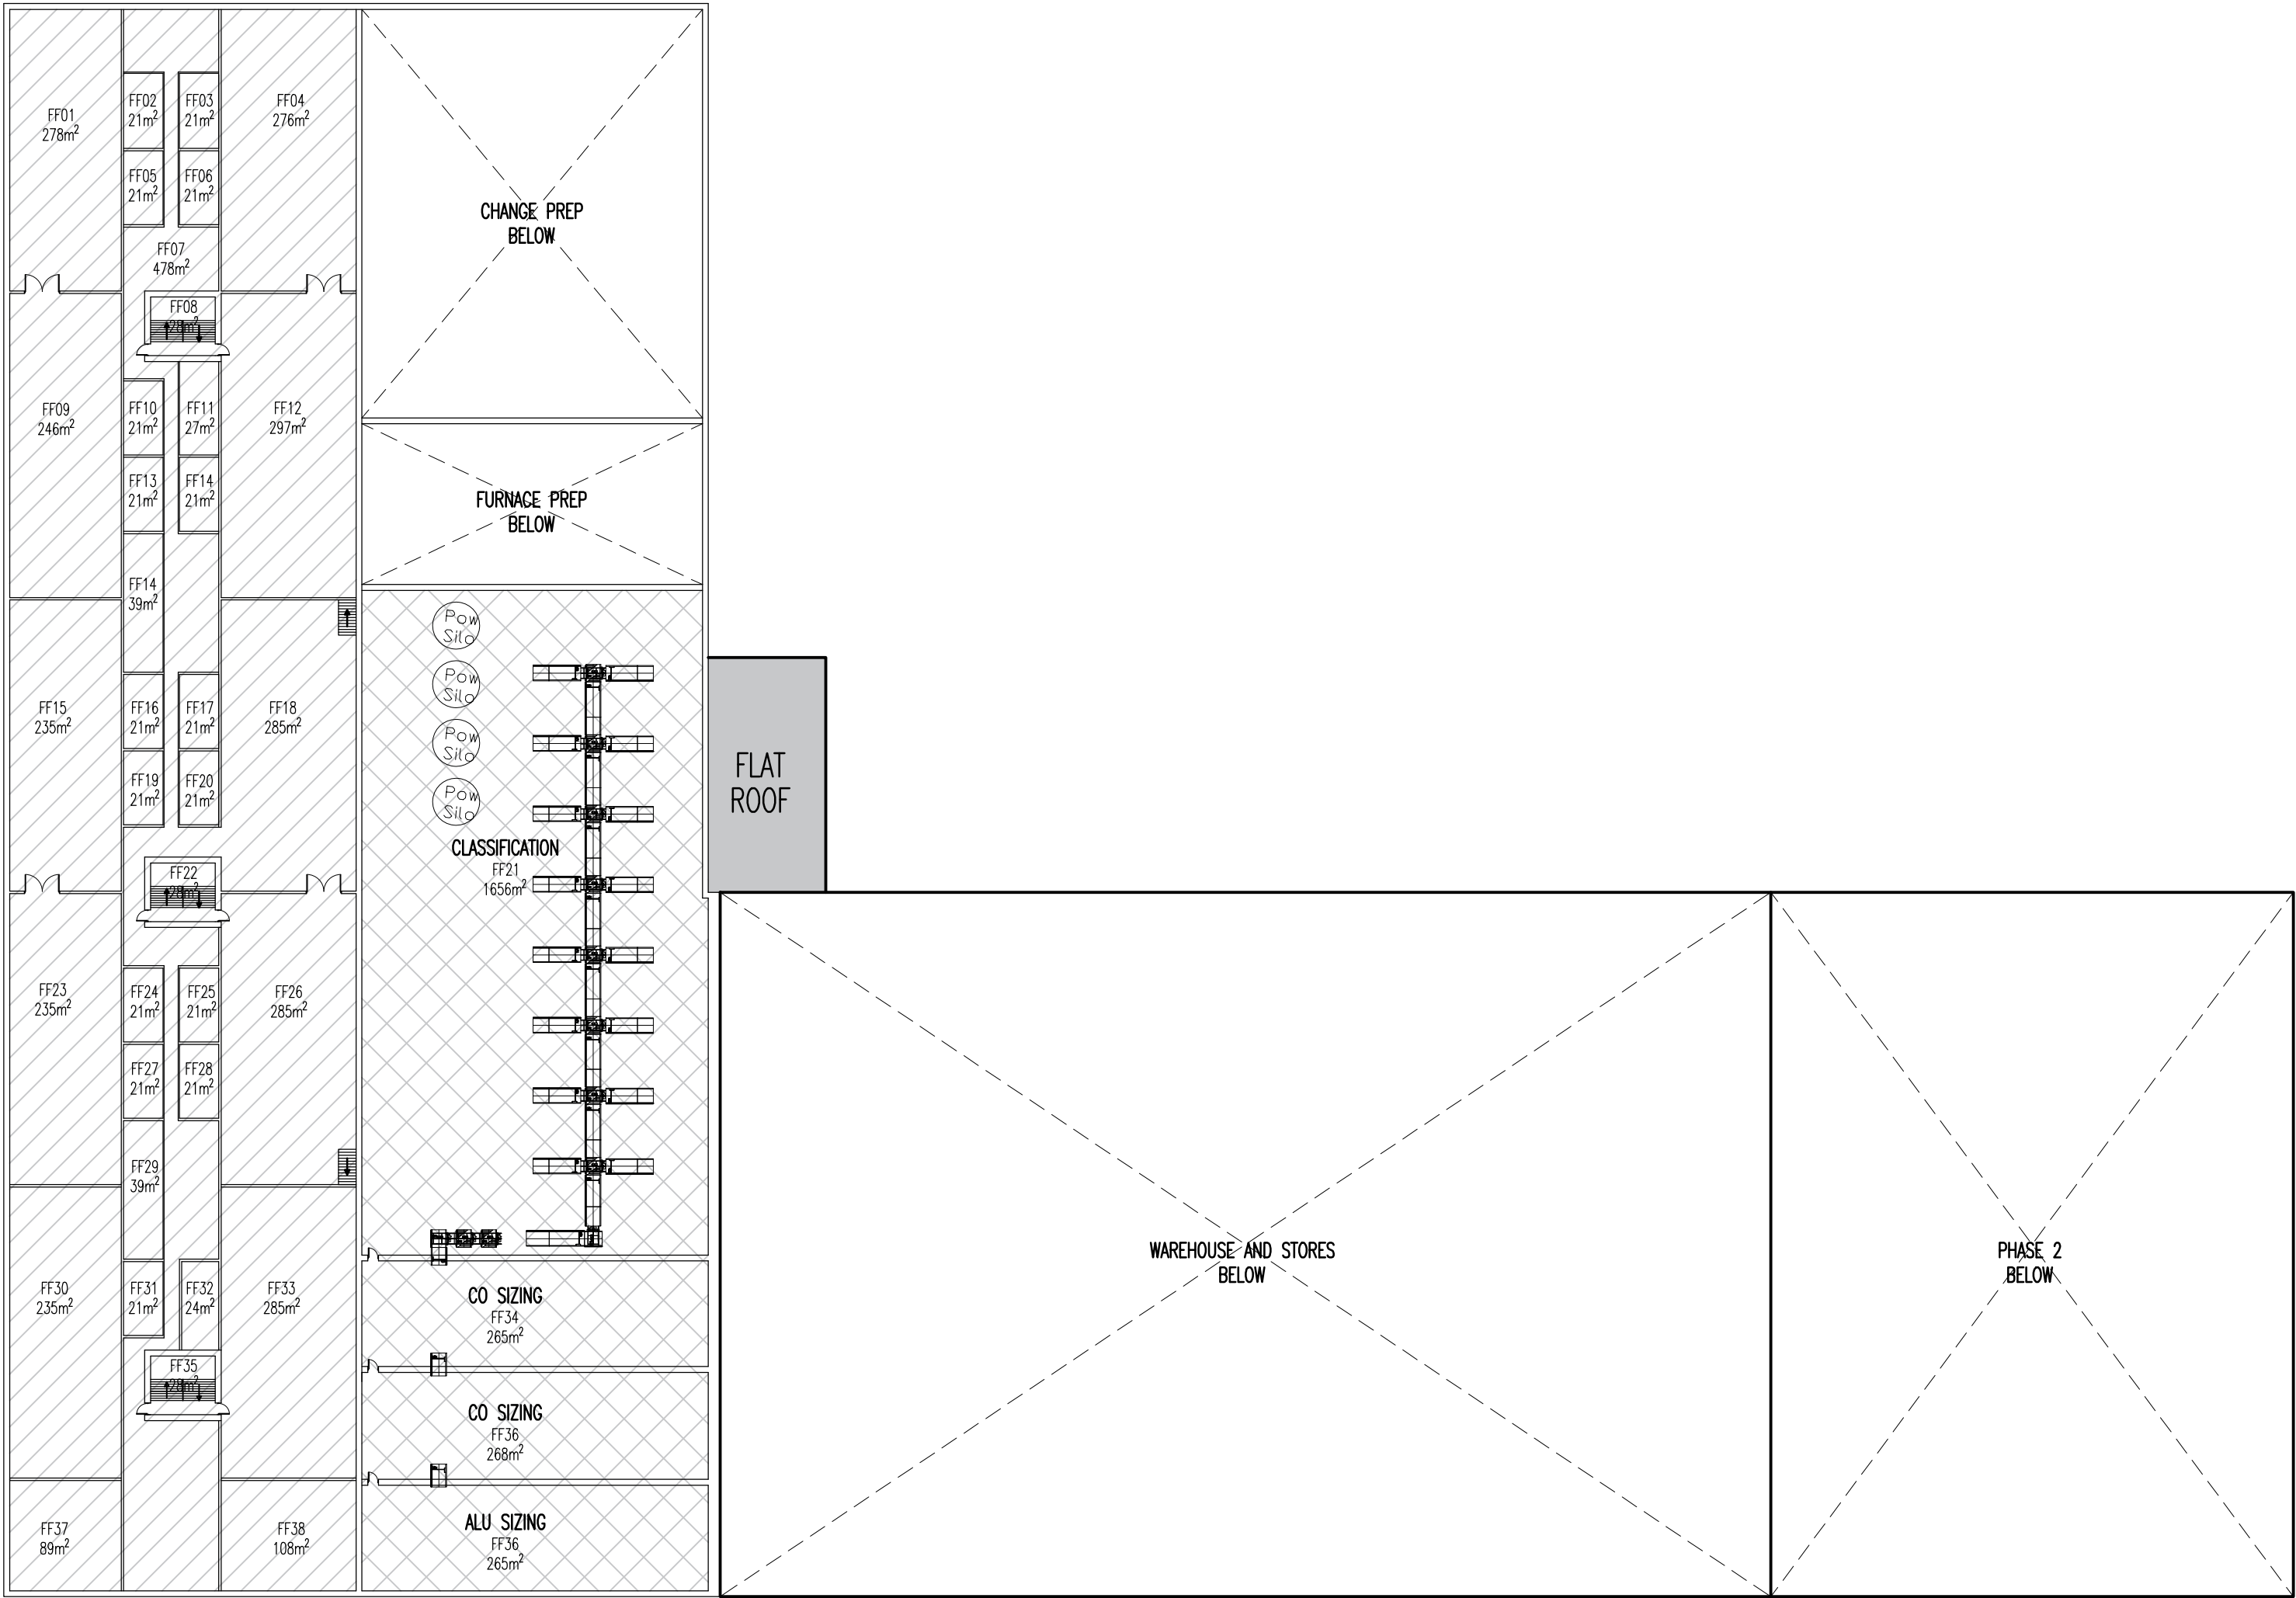

PROPOSED FIRST FLOOR PLAN +16.000 AND +18.000 FINISH FLOOR LEVEL
SCALE 1:500 @ A1
GIA – 8950m²
BUIDLING FOOTPRINT – 16440m²

Job No:	Drawing No:	Rev:	No. REVISION				No. REVISION			
			by	date	by	date	by	date	by	date
20.62	ASK07									
Scales: 1:500 @ A1										

NOTES	
1 Do not scale from this drawing	
2 All dimensions to be checked on site	
3 'As built' drawings are prepared, in part, based upon information furnished by others. While this information is believed to be reliable, James & Nicholas LLP assume no responsibility for the accuracy of 'As built' drawings or for any errors or omissions that may have been incorporated into them as a result of incorrect information provided to us by others. Those relying on an 'As built' drawing are advised to obtain independent verification of its accuracy.	
STAGE	PRELIMINARY

REFER ALSO TO THE FOLLOWING: Drawings:	
Bending Schedules:	

CLIENT	
--------	--

james&nicholas	
Grove House, Grove Place, Port Talbot SA13 1XA • Tel 01639 885431 • Fax 01639 891687	
admin@jamesandnicholas.com • www.jamesandnicholas.com	
James & Nicholas Limited Liability Partnership. Registered in the UK No. OC303071	
Job title	DEVELOPMENT SITE, PORT TALBOT, SANDVIK OSPREY LTD.
Drawing title	PROPOSED FIRST FLOOR PLAN – PRODUCTION UNIT.

by	date
drawn J.M	28.10.21
checked A.P	28.10.21
approved K.J.T	28.10.21
Job No: 20.62	Drawing No: ASK07
Scales: 1:500 @ A1	

COPYRIGHT ©