

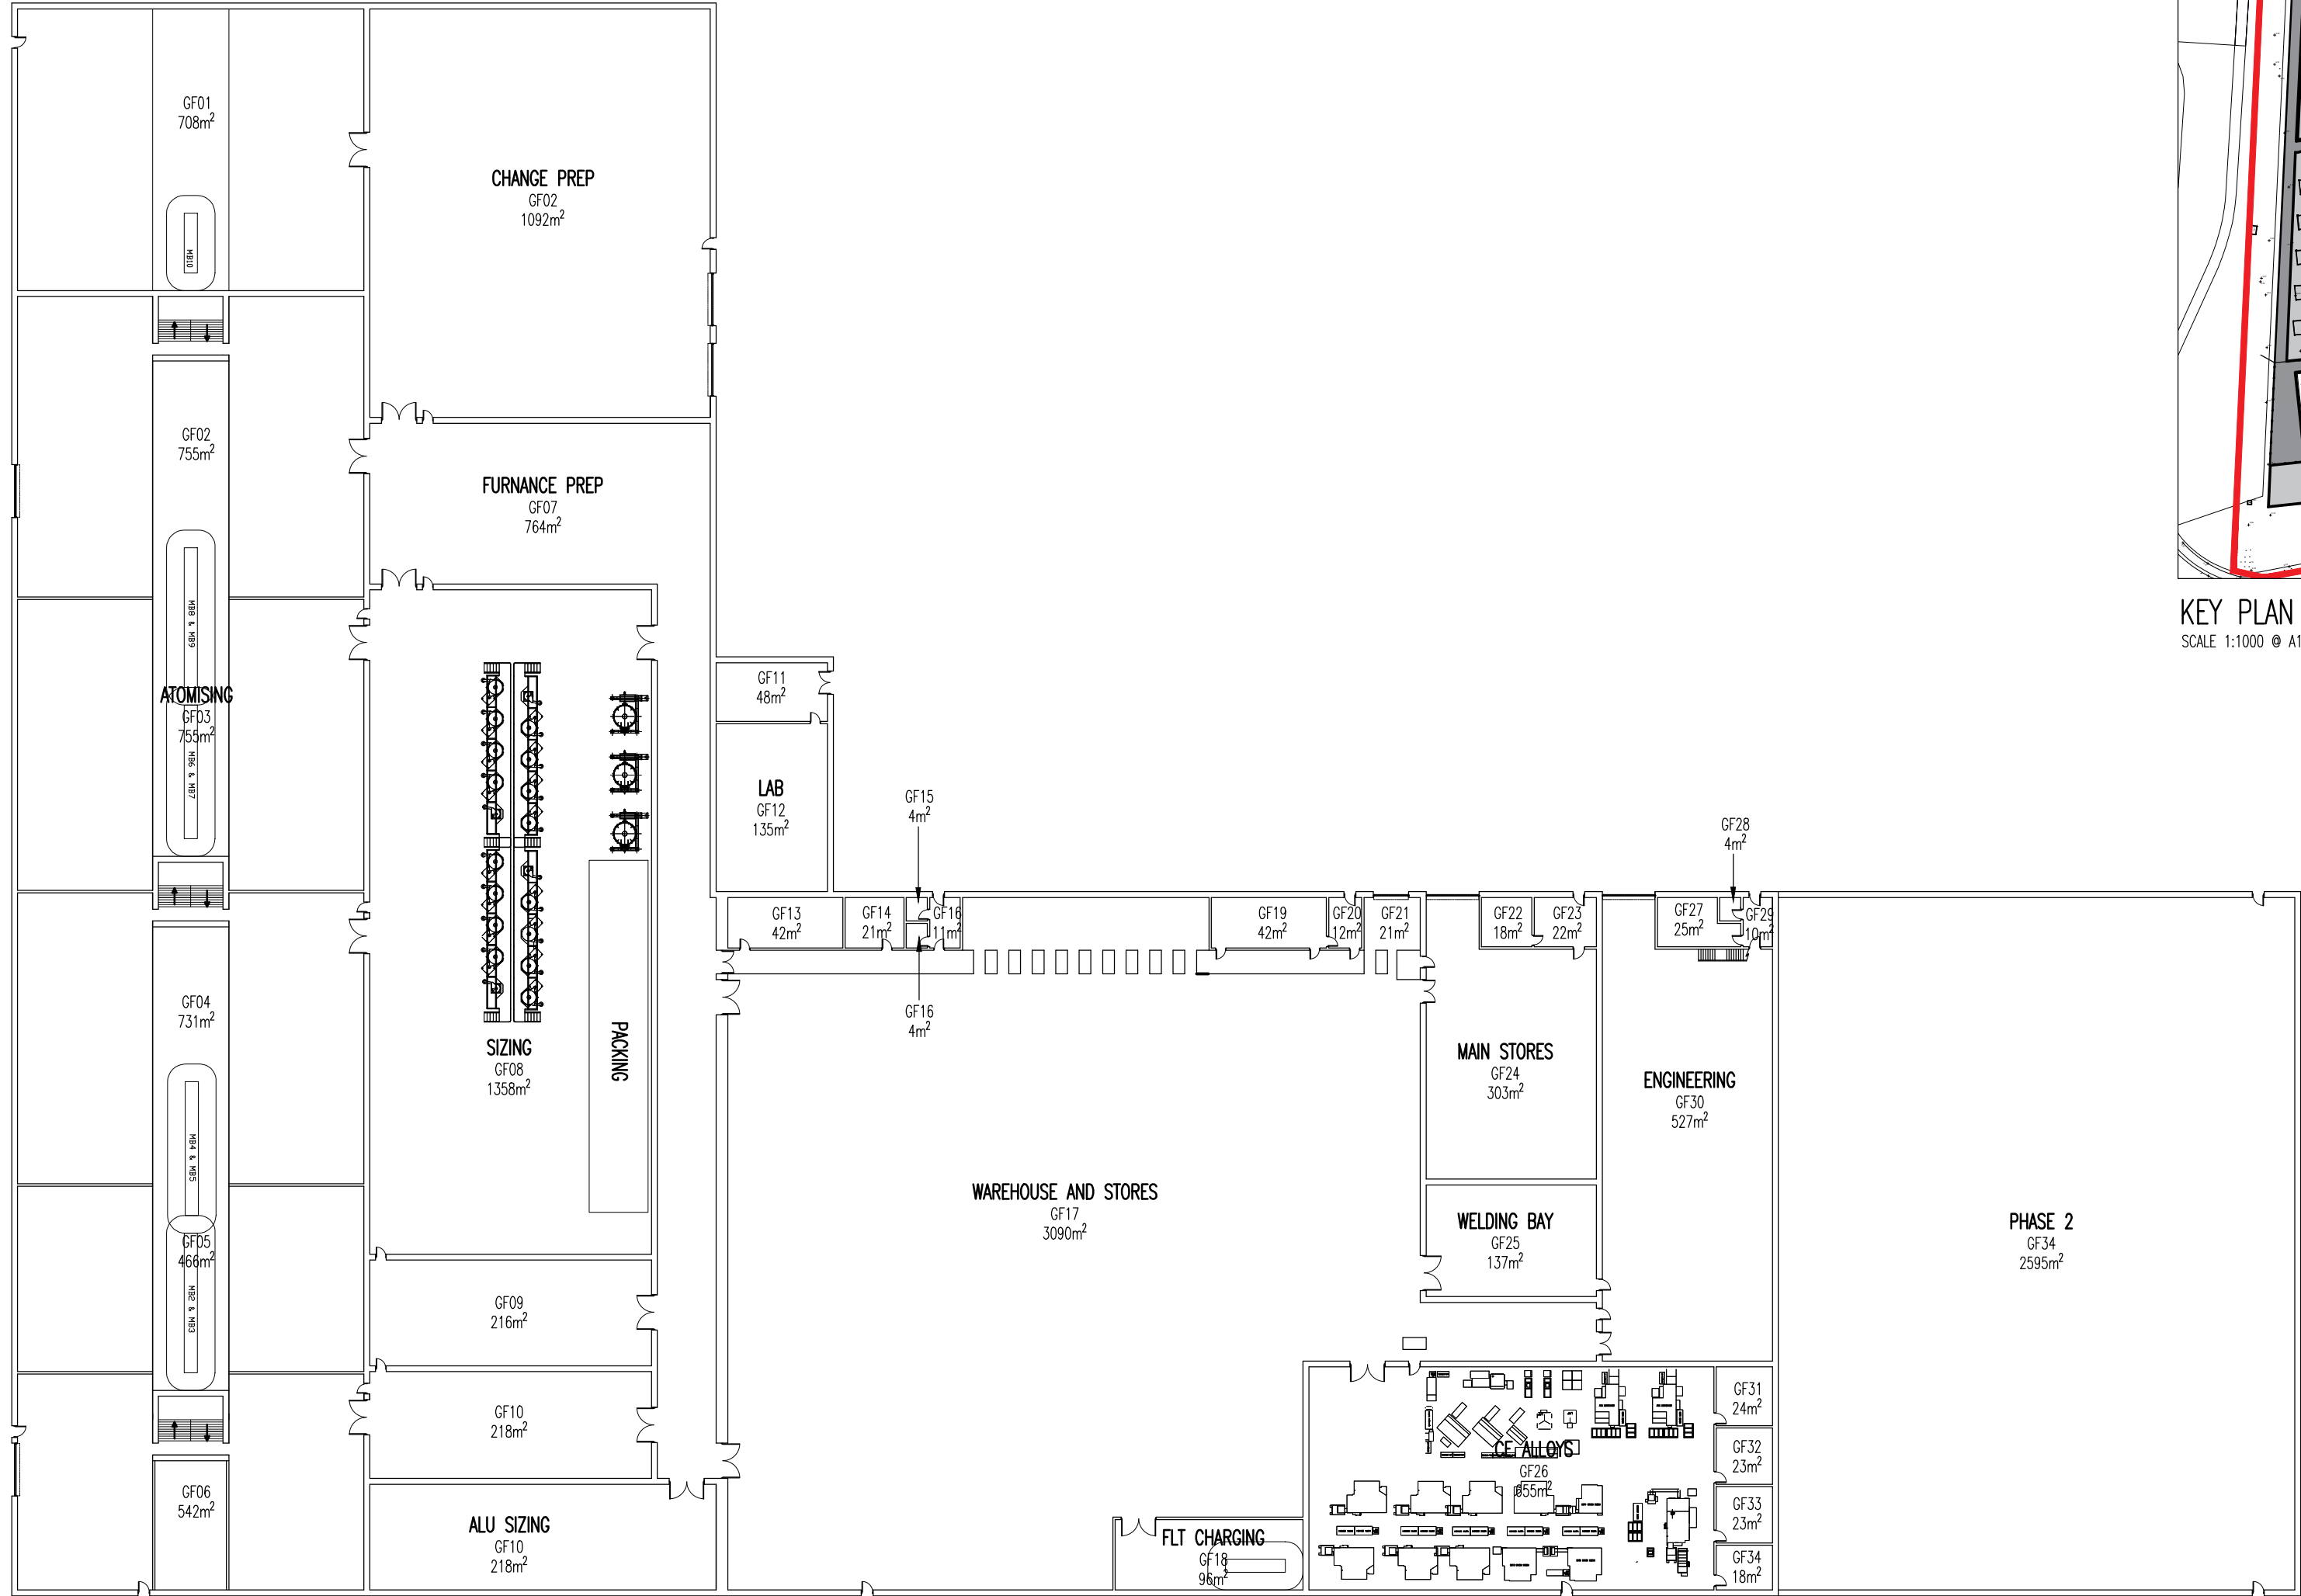
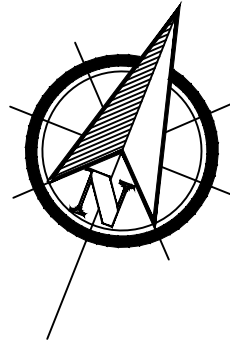


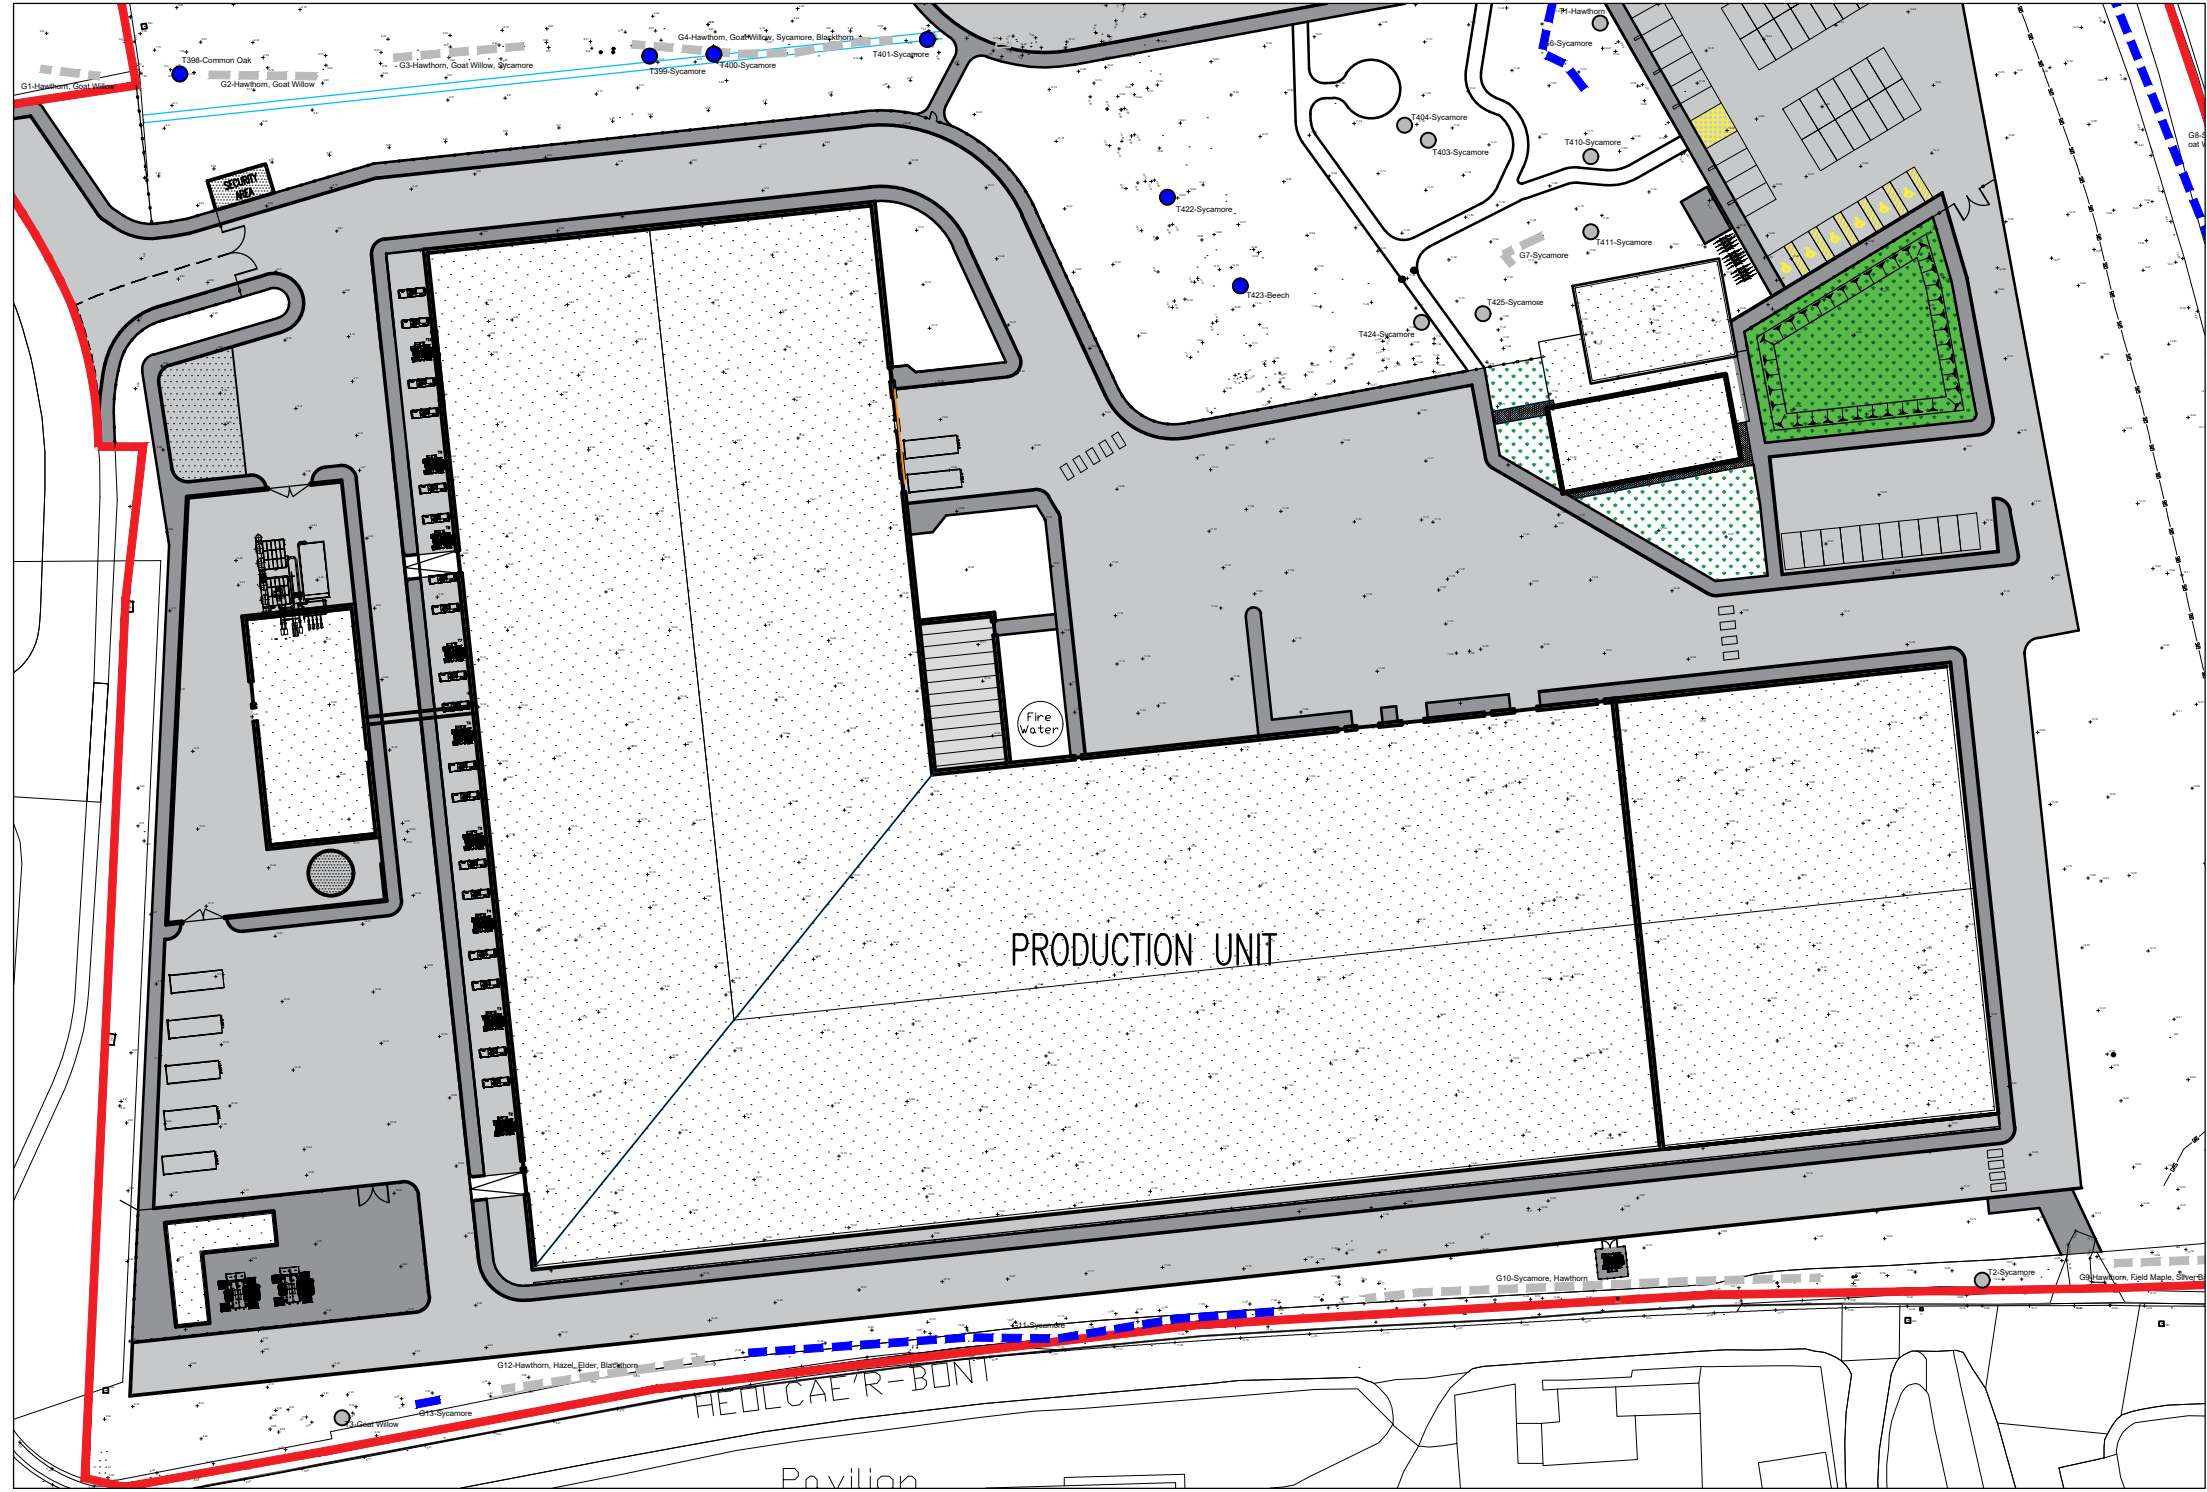

PROPOSED GROUND FLOOR PLAN (+11.000 FINISH FLOOR LEVEL)
SCALE: 1:500 @ A1
GJA - 16110m²
BUILDING FOOTPRINT - 16440m²

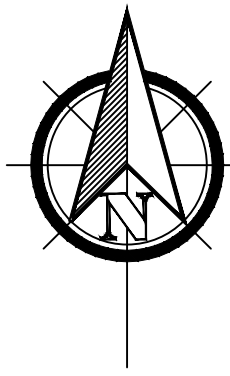

KEY PLAN
SCALE 1:1000 @ A1

Job No:	Drawing No:	Rev:	No. REVISION			No. REVISION		
			by	date		by	date	
20.62	ASK06							

NOTES
1 Do not scale from this drawing
2 All dimensions to be checked on site
3 'As built' drawings are prepared, in part, based upon information furnished by others. While this information is believed to be reliable, James & Nicholas LLP assume no responsibility for the accuracy of 'As built' drawings or for any errors or omissions that may have been incorporated into them as a result of incorrect information provided to us by others. Those relying on an 'As built' drawing are advised to obtain independent verification of its accuracy.
STAGE
PRELIMINARY

REFER ALSO TO THE FOLLOWING: Drawings:
Bending Schedules:

CLIENT
SANDVIK

james&nicholas			COPYRIGHT		
Grove House, Grove Place, Port Talbot SA13 1XA • Tel 01639 885431 • Fax 01639 891687					
admin@jamesandnicholas.com • www.jamesandnicholas.com					
James & Nicholas Limited Liability Partnership. Registered in the UK No. OC303071					
Job title			by	date	
DEVELOPMENT SITE, PORT TALBOT, SANDVIK OSPREY LTD.			drawn	J.M.	28.10.21
			checked	A.P.	28.10.21
			approved	K.J.T.	28.10.21
Drawing title			Job No:	Drawing No:	Rev:
PROPOSED GROUND FLOOR PLAN - PRODUCTION UNIT.			20.62	ASK06	
			scales: 1:500, 1:1000 @ A1		