




- 1 All dimensions in millimetres unless otherwise stated.
- 2 Do not scale off drawing. All dimensions to be checked on site.

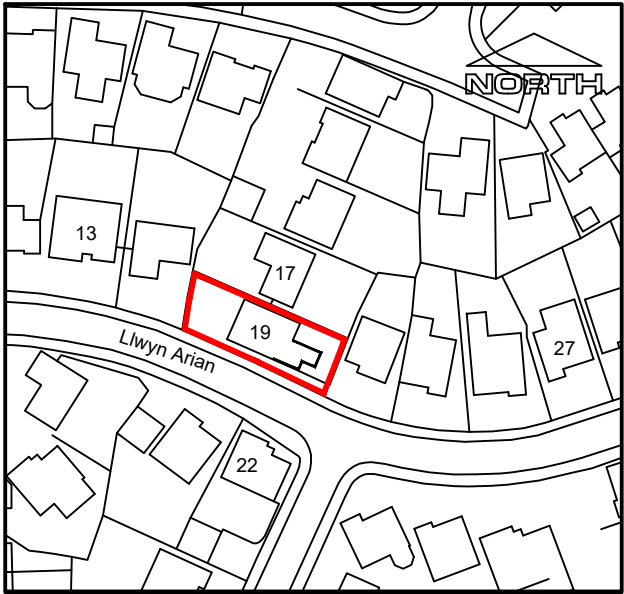

Site Location Plan - 1:1250

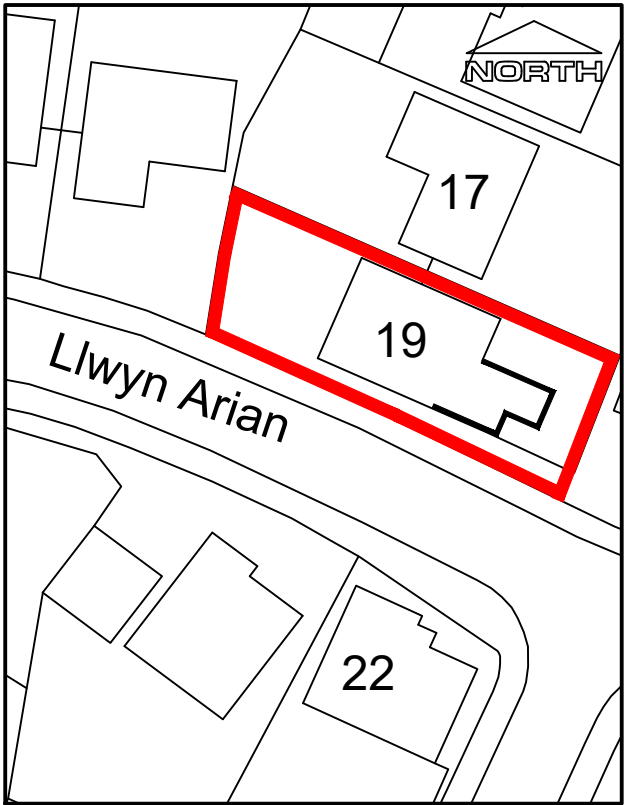

Site Plan - 1:500

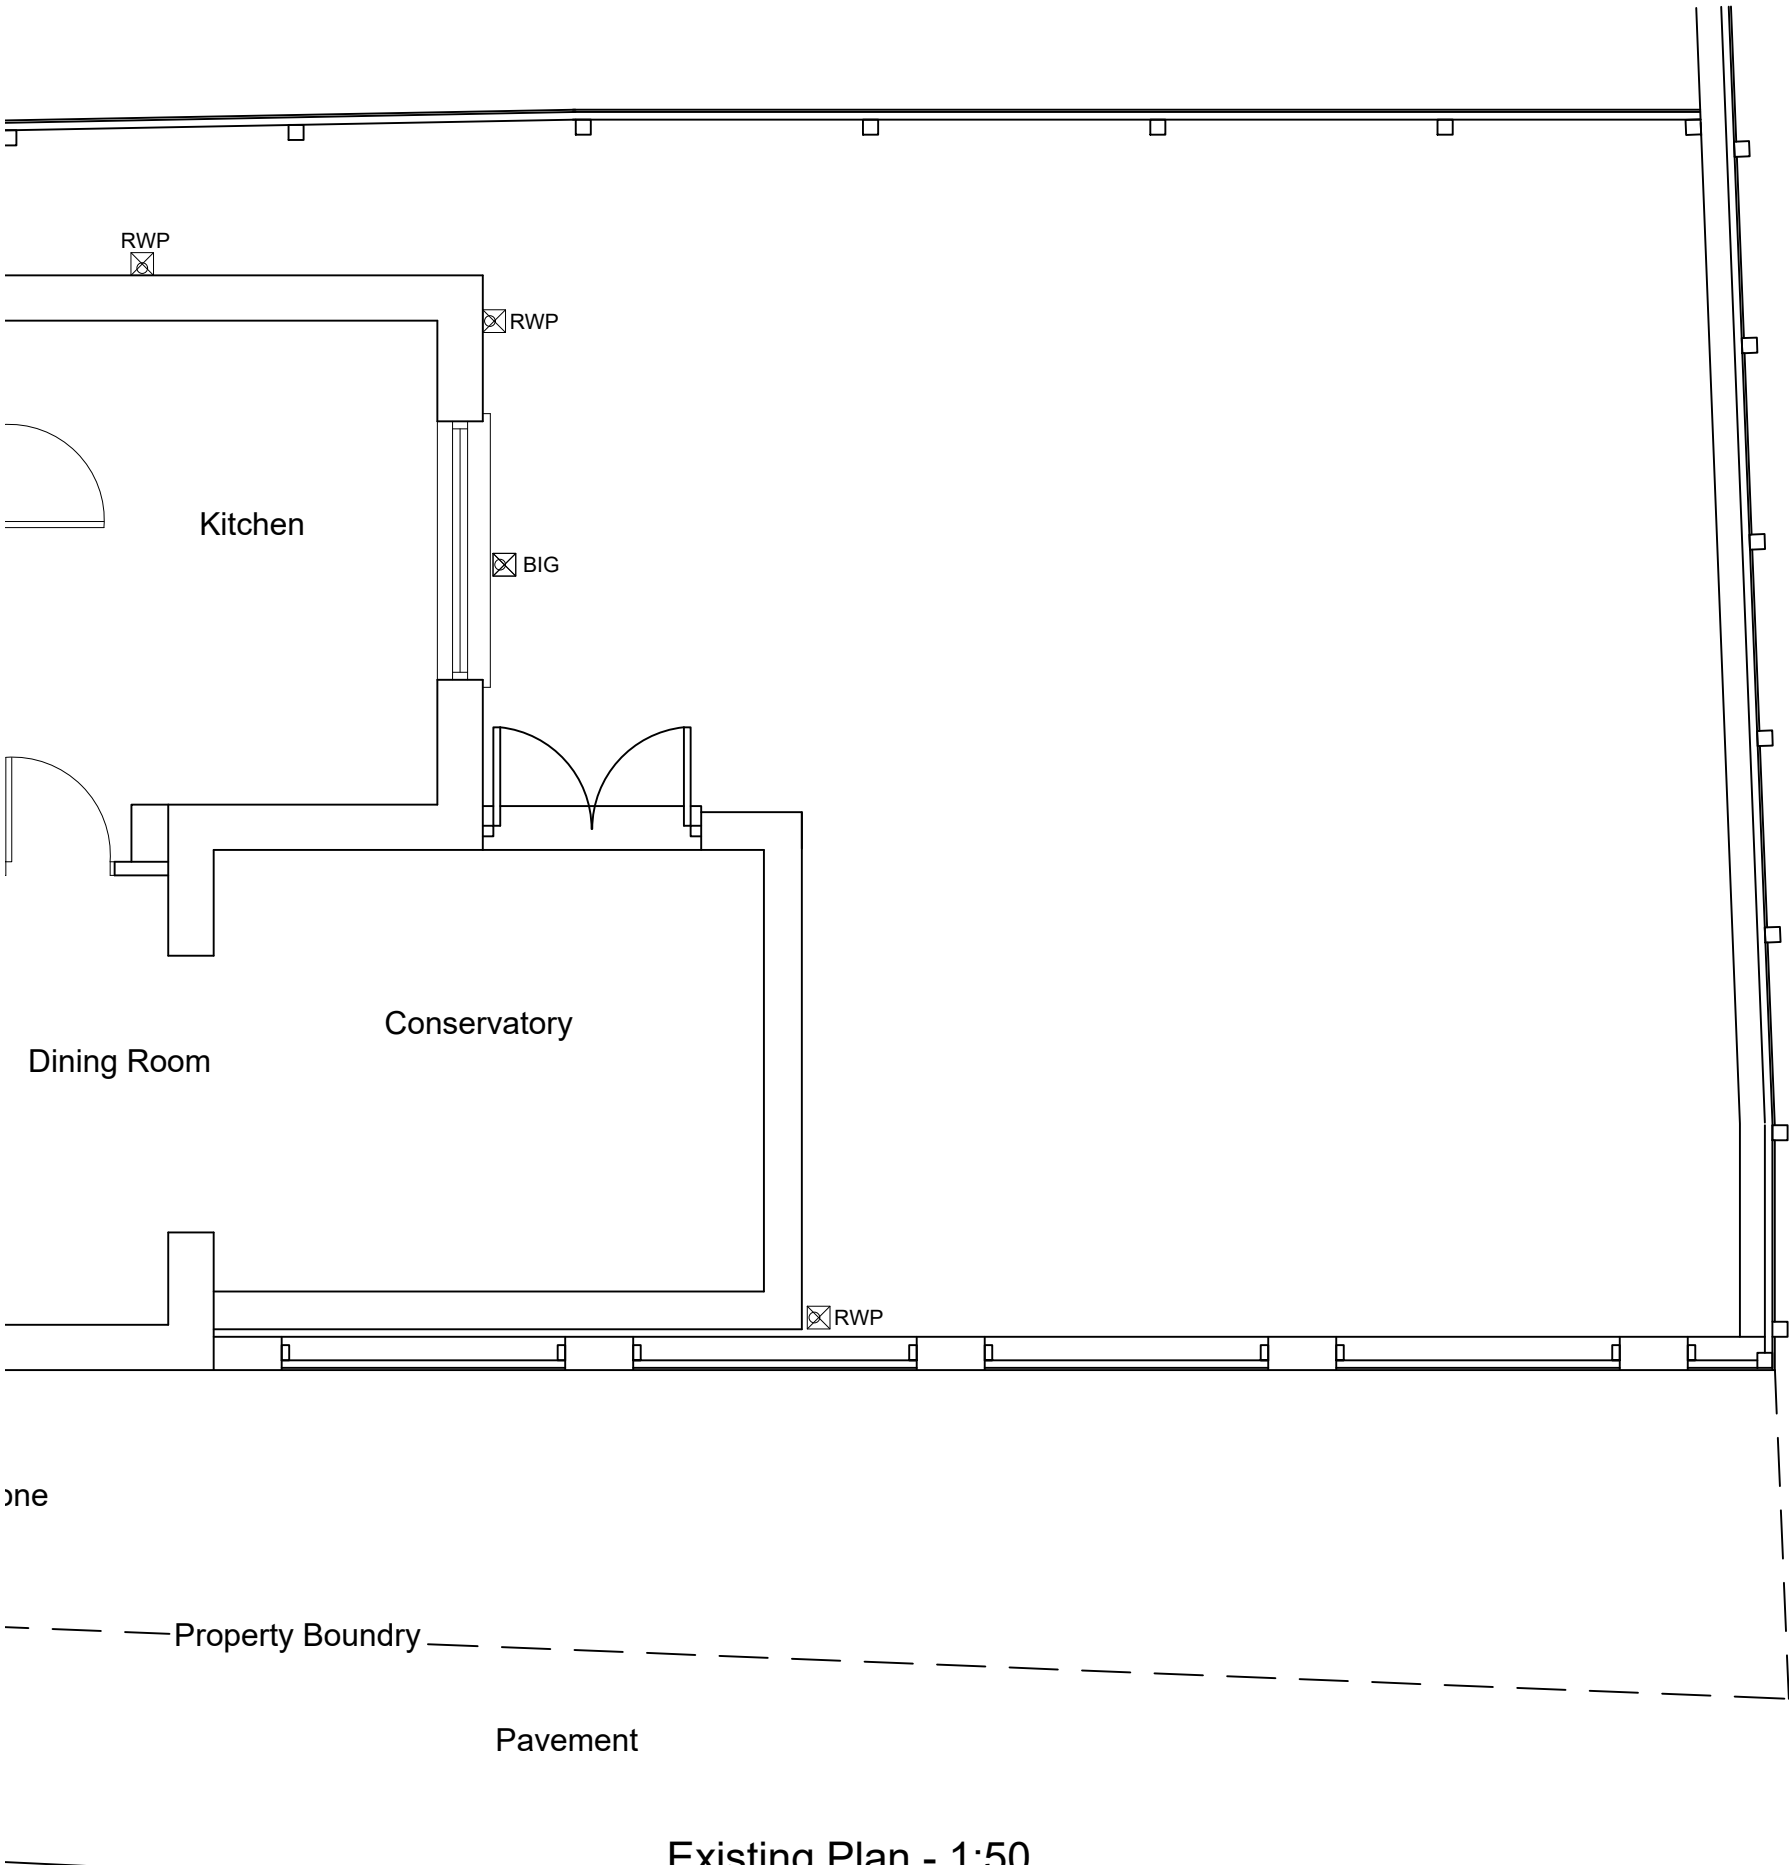

Existing Plan - 1:50

Rev	Details	Dr	Date
 Cyngor Castell-nedd Port Talbot Neath Port Talbot Council			
Cyngor Castell-nedd Port Talbot Neath Port Talbot Council Social Services, Health and Housing Housing Renewal and Adaptations Service Tregelles Court Neath Abbey Road Neath Abbey Neath SA10 7DF			
Project 19 Llwyn Arian Coed Hirwaun Port Talbot Shower Room & Bedroom Extension Existing & Location Plans			
Drawn	KH	Checked	Approved
Date	Feb 22	Date	Date
Scales 1:50 or as shown			
Drawing No. DFG4754/01			