



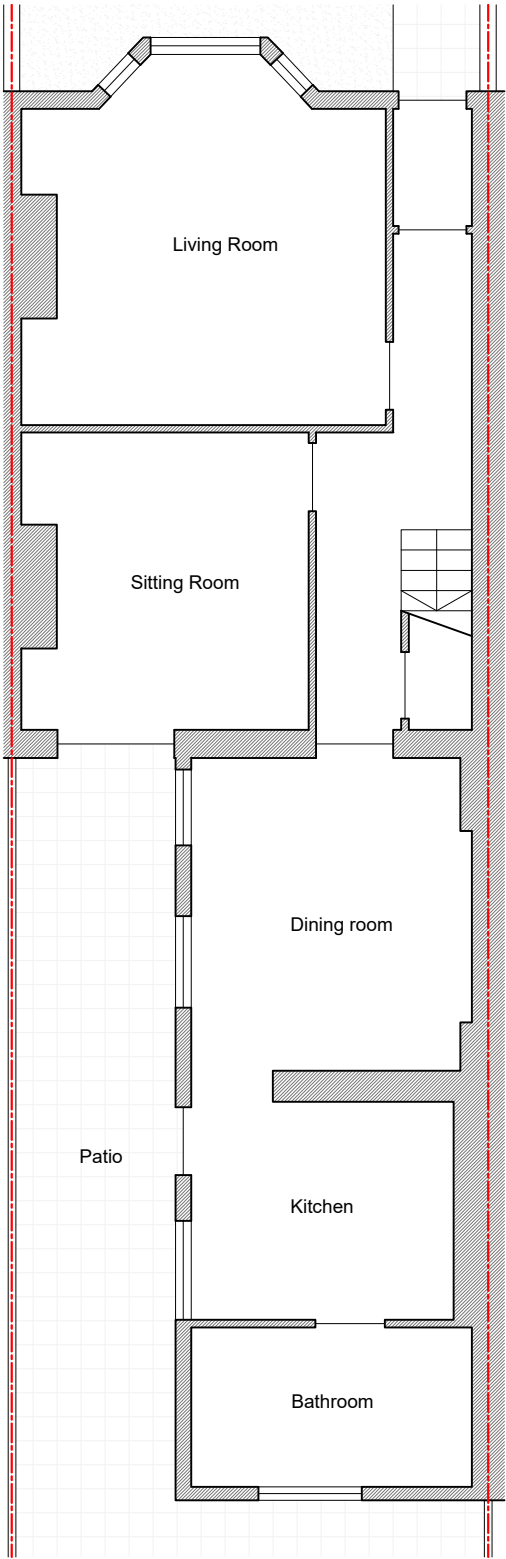

01 | Ground Floor Plan

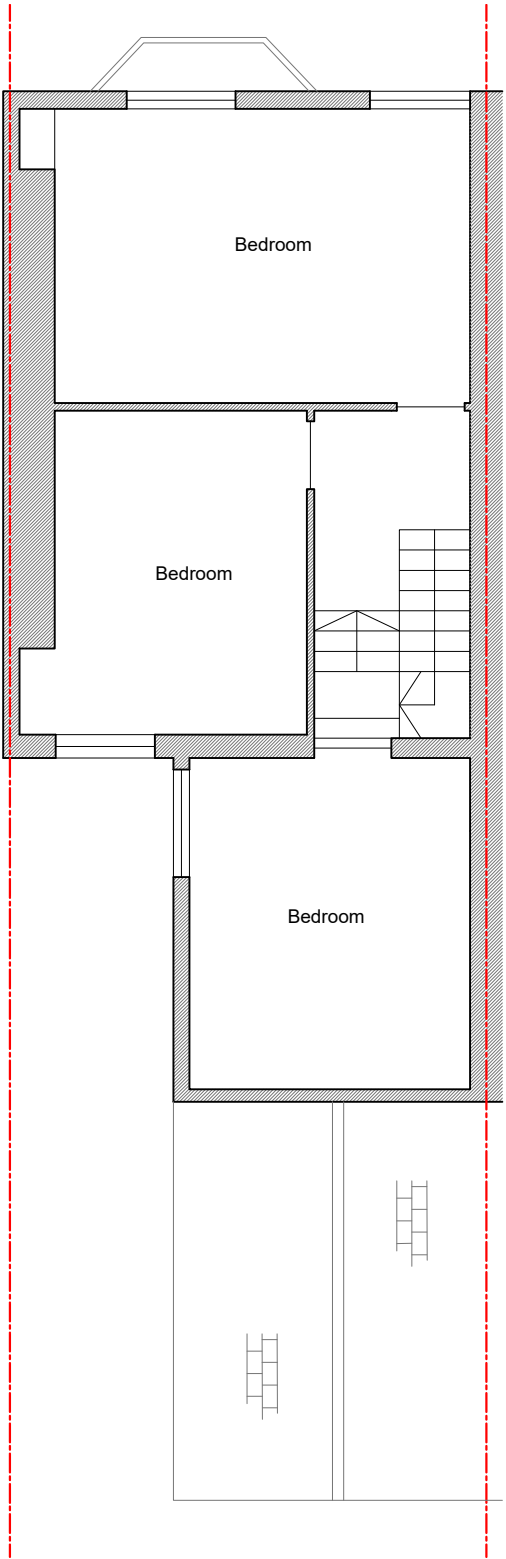


02 | First Floor Plan

Project
161 Neath Road
Drawing Title
As Existing
Ground Floor & First Floor Plans

Status	Planning				
Scale	A3 @ 1:100	A1 @			
Job no.	Source	Zone	Element	Drwg no.	Revision
A011	A	XX	20	010	A

Rev.	Date	Description
A	22.02.15	Planning Revision

 

General Notes:
Do not scale from this drawing
All dimensions to be checked on site by the contractor
All such dimensions to be their responsibility
Report all drawing errors and omissions to the Architect
All dimensions in millimeters unless noted otherwise

--- Site Boundary