






REAR ELEVATION PROPOSED

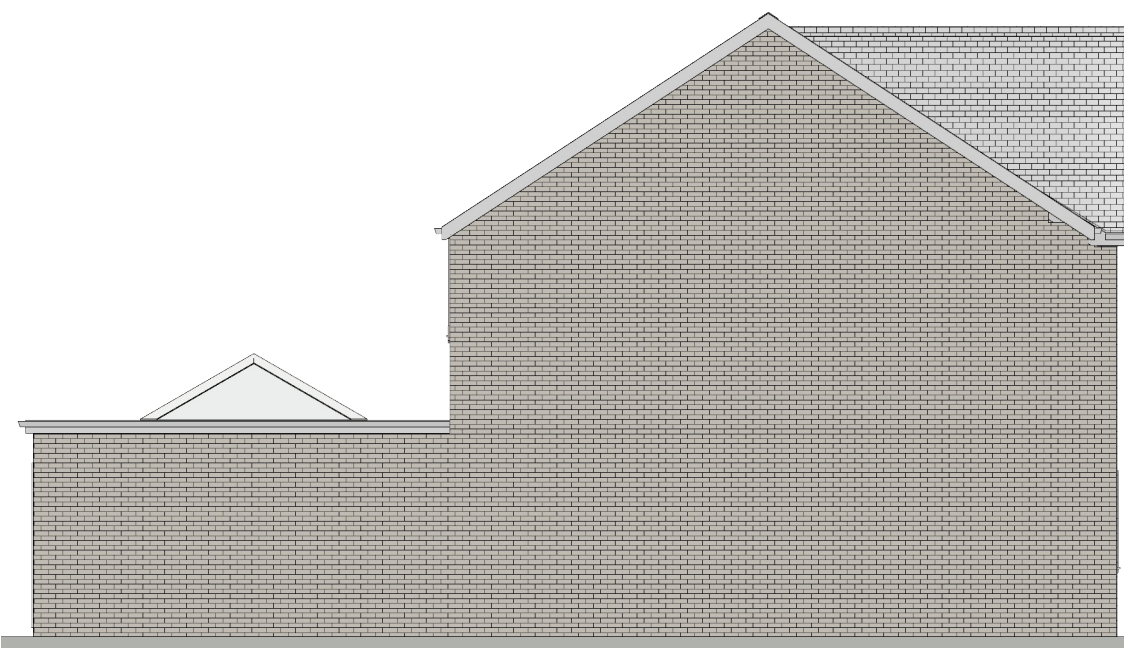


SIDE ELEVATION PROPOSED

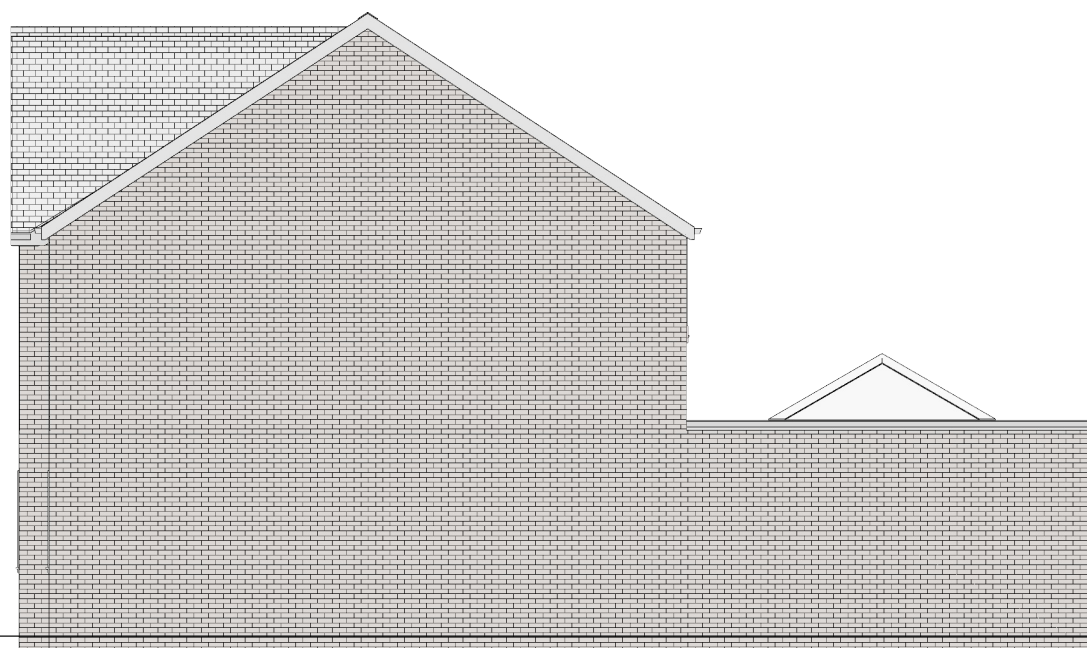


SEOND SIDE ELEVATION PROPOSED

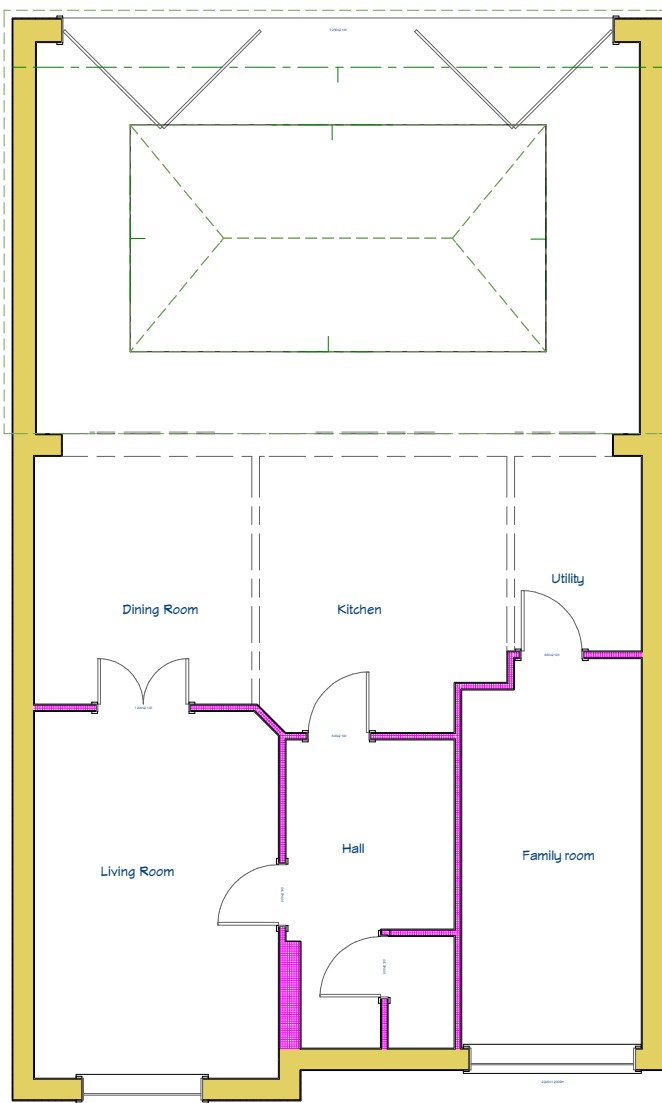

FLOOR PLAN PROPOSED

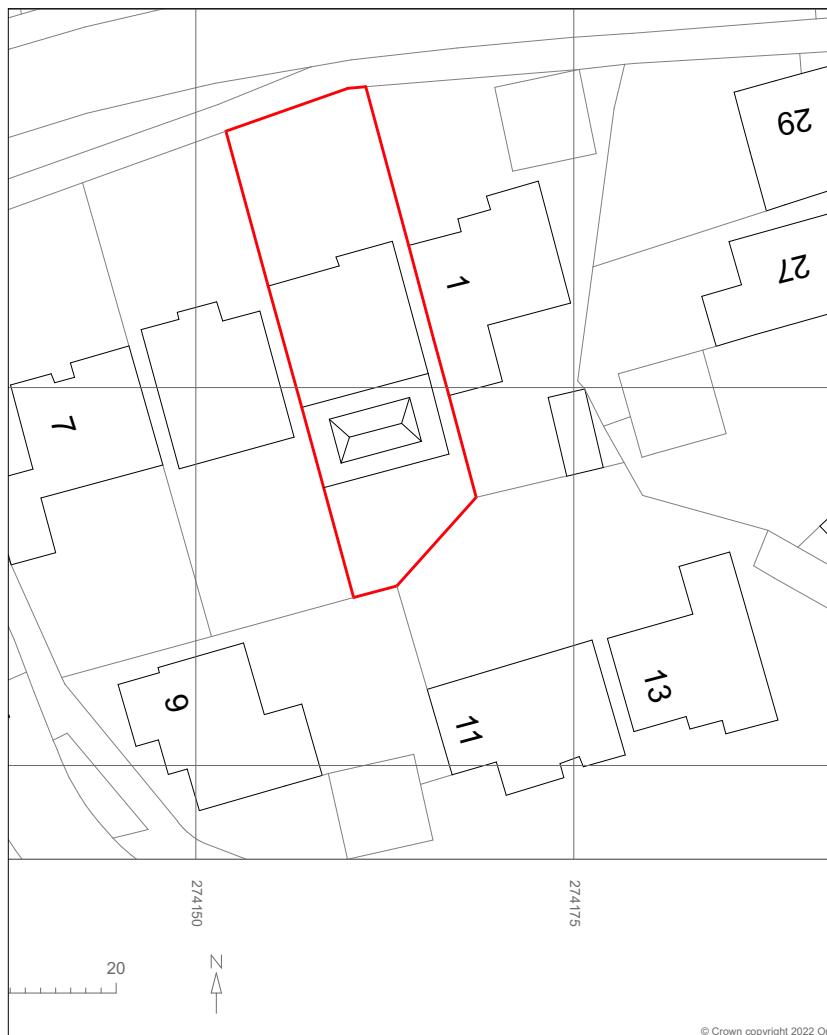

PROPOSED SITE PLAN 1:500

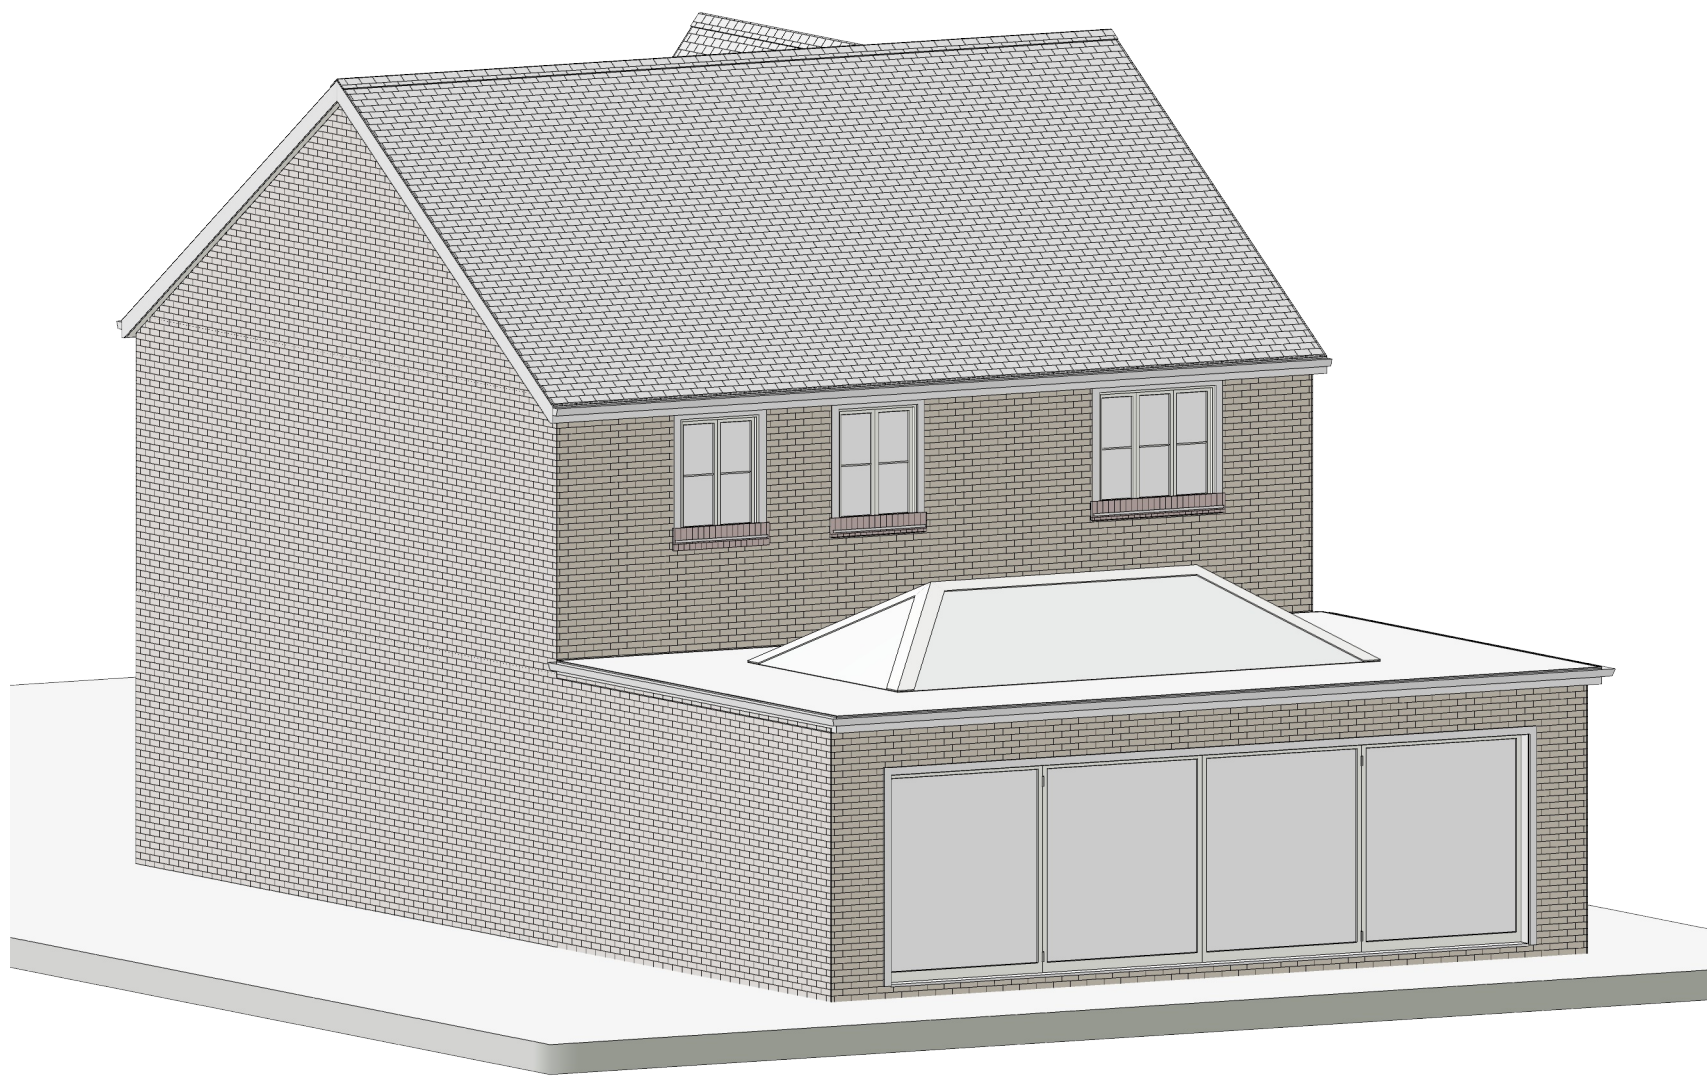


ORTHOGRAPHIC VIEWPOINT 1:75



NO.	NOTES
1	Do not scale drawings. All dimensions are given in millimetres unless otherwise stated.
2	Do not scale drawings. All dimensions are given in millimetres unless otherwise stated.
3	Changes to be used for purposes of Planning Application only.
4	These are not construction drawings. They are for information only and should not be used for construction purposes.
5	These are not construction drawings. They are for information only and should not be used for construction purposes.

SHEET TITLE:
Proposal Plans

PROJECT DESCRIPTION:
Single Storey rear

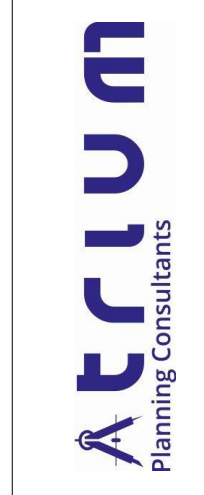

DATE:
February 2022
SCALE:
1:100
SHEET:
A-2