


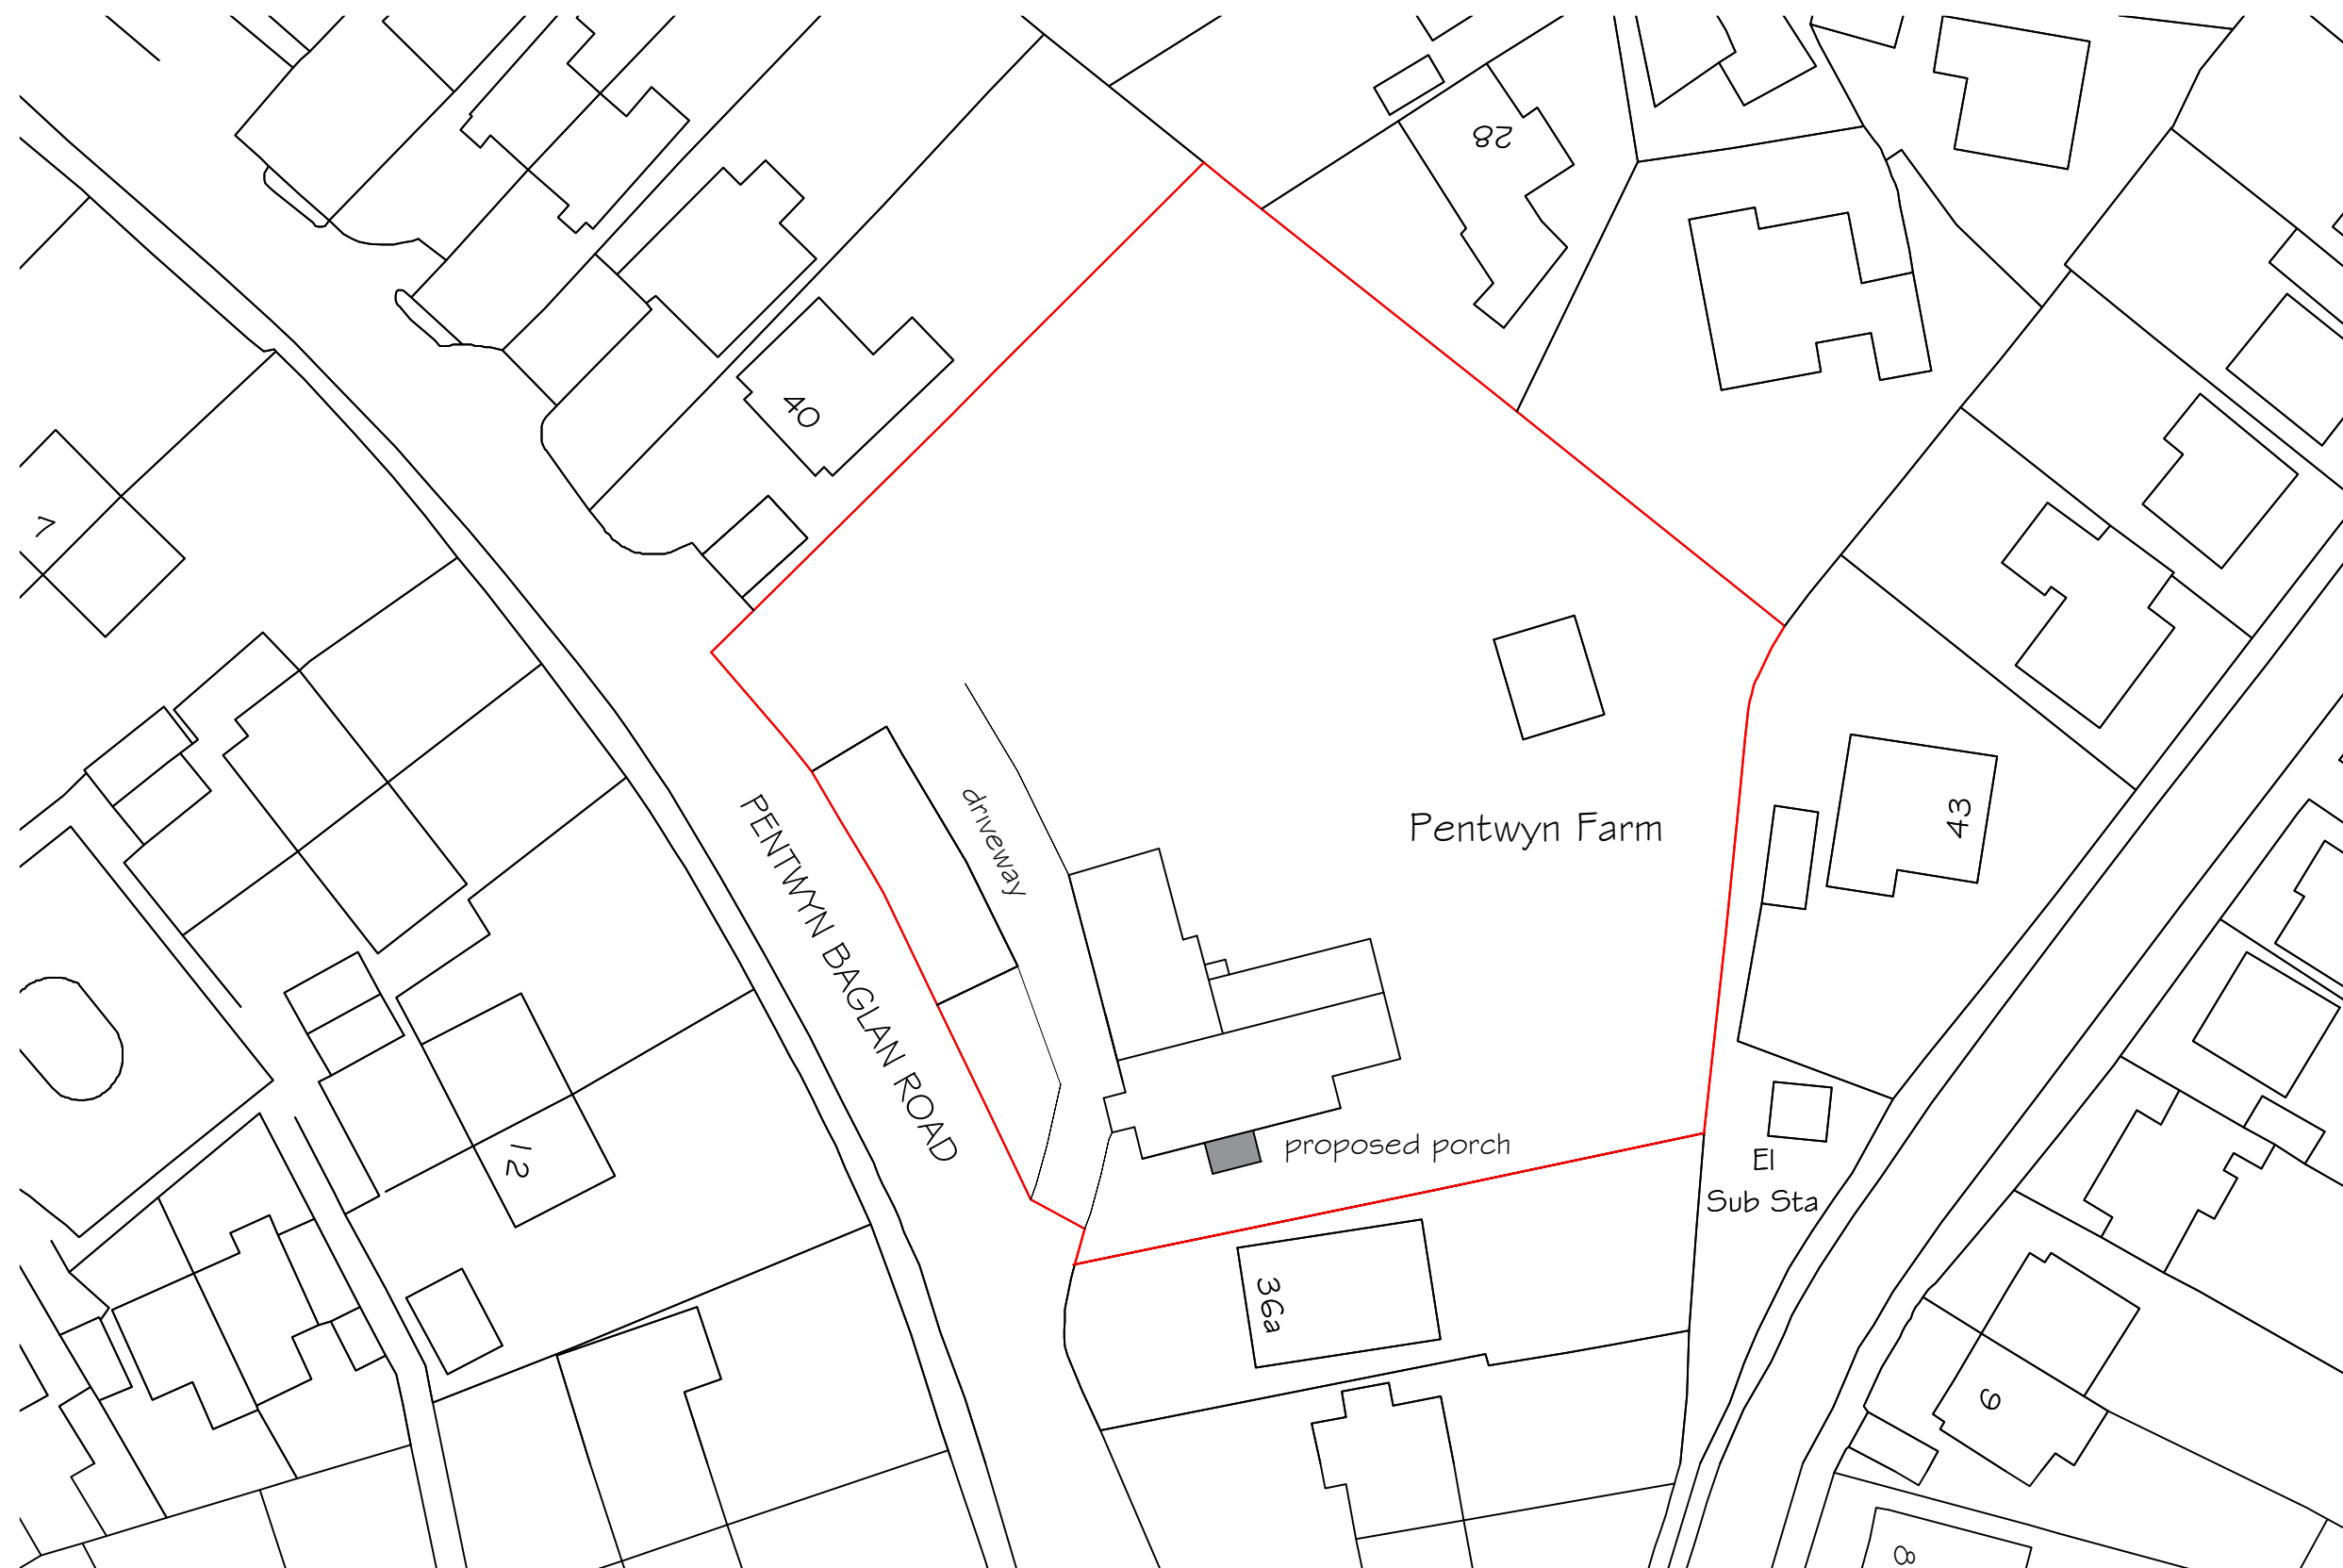

site plan 1:500

PETER JONES
TALBOT DESIGN SERVICES
mobile: 07817538014
email: jonespeter177@gmail.com

project title
proposed development of
the existing dwelling
38 Pentwyn Road
Baglan Port Talbot

drawing title
site plan

date February 2022 scale 1:500

drawing No
PF - LP.02