


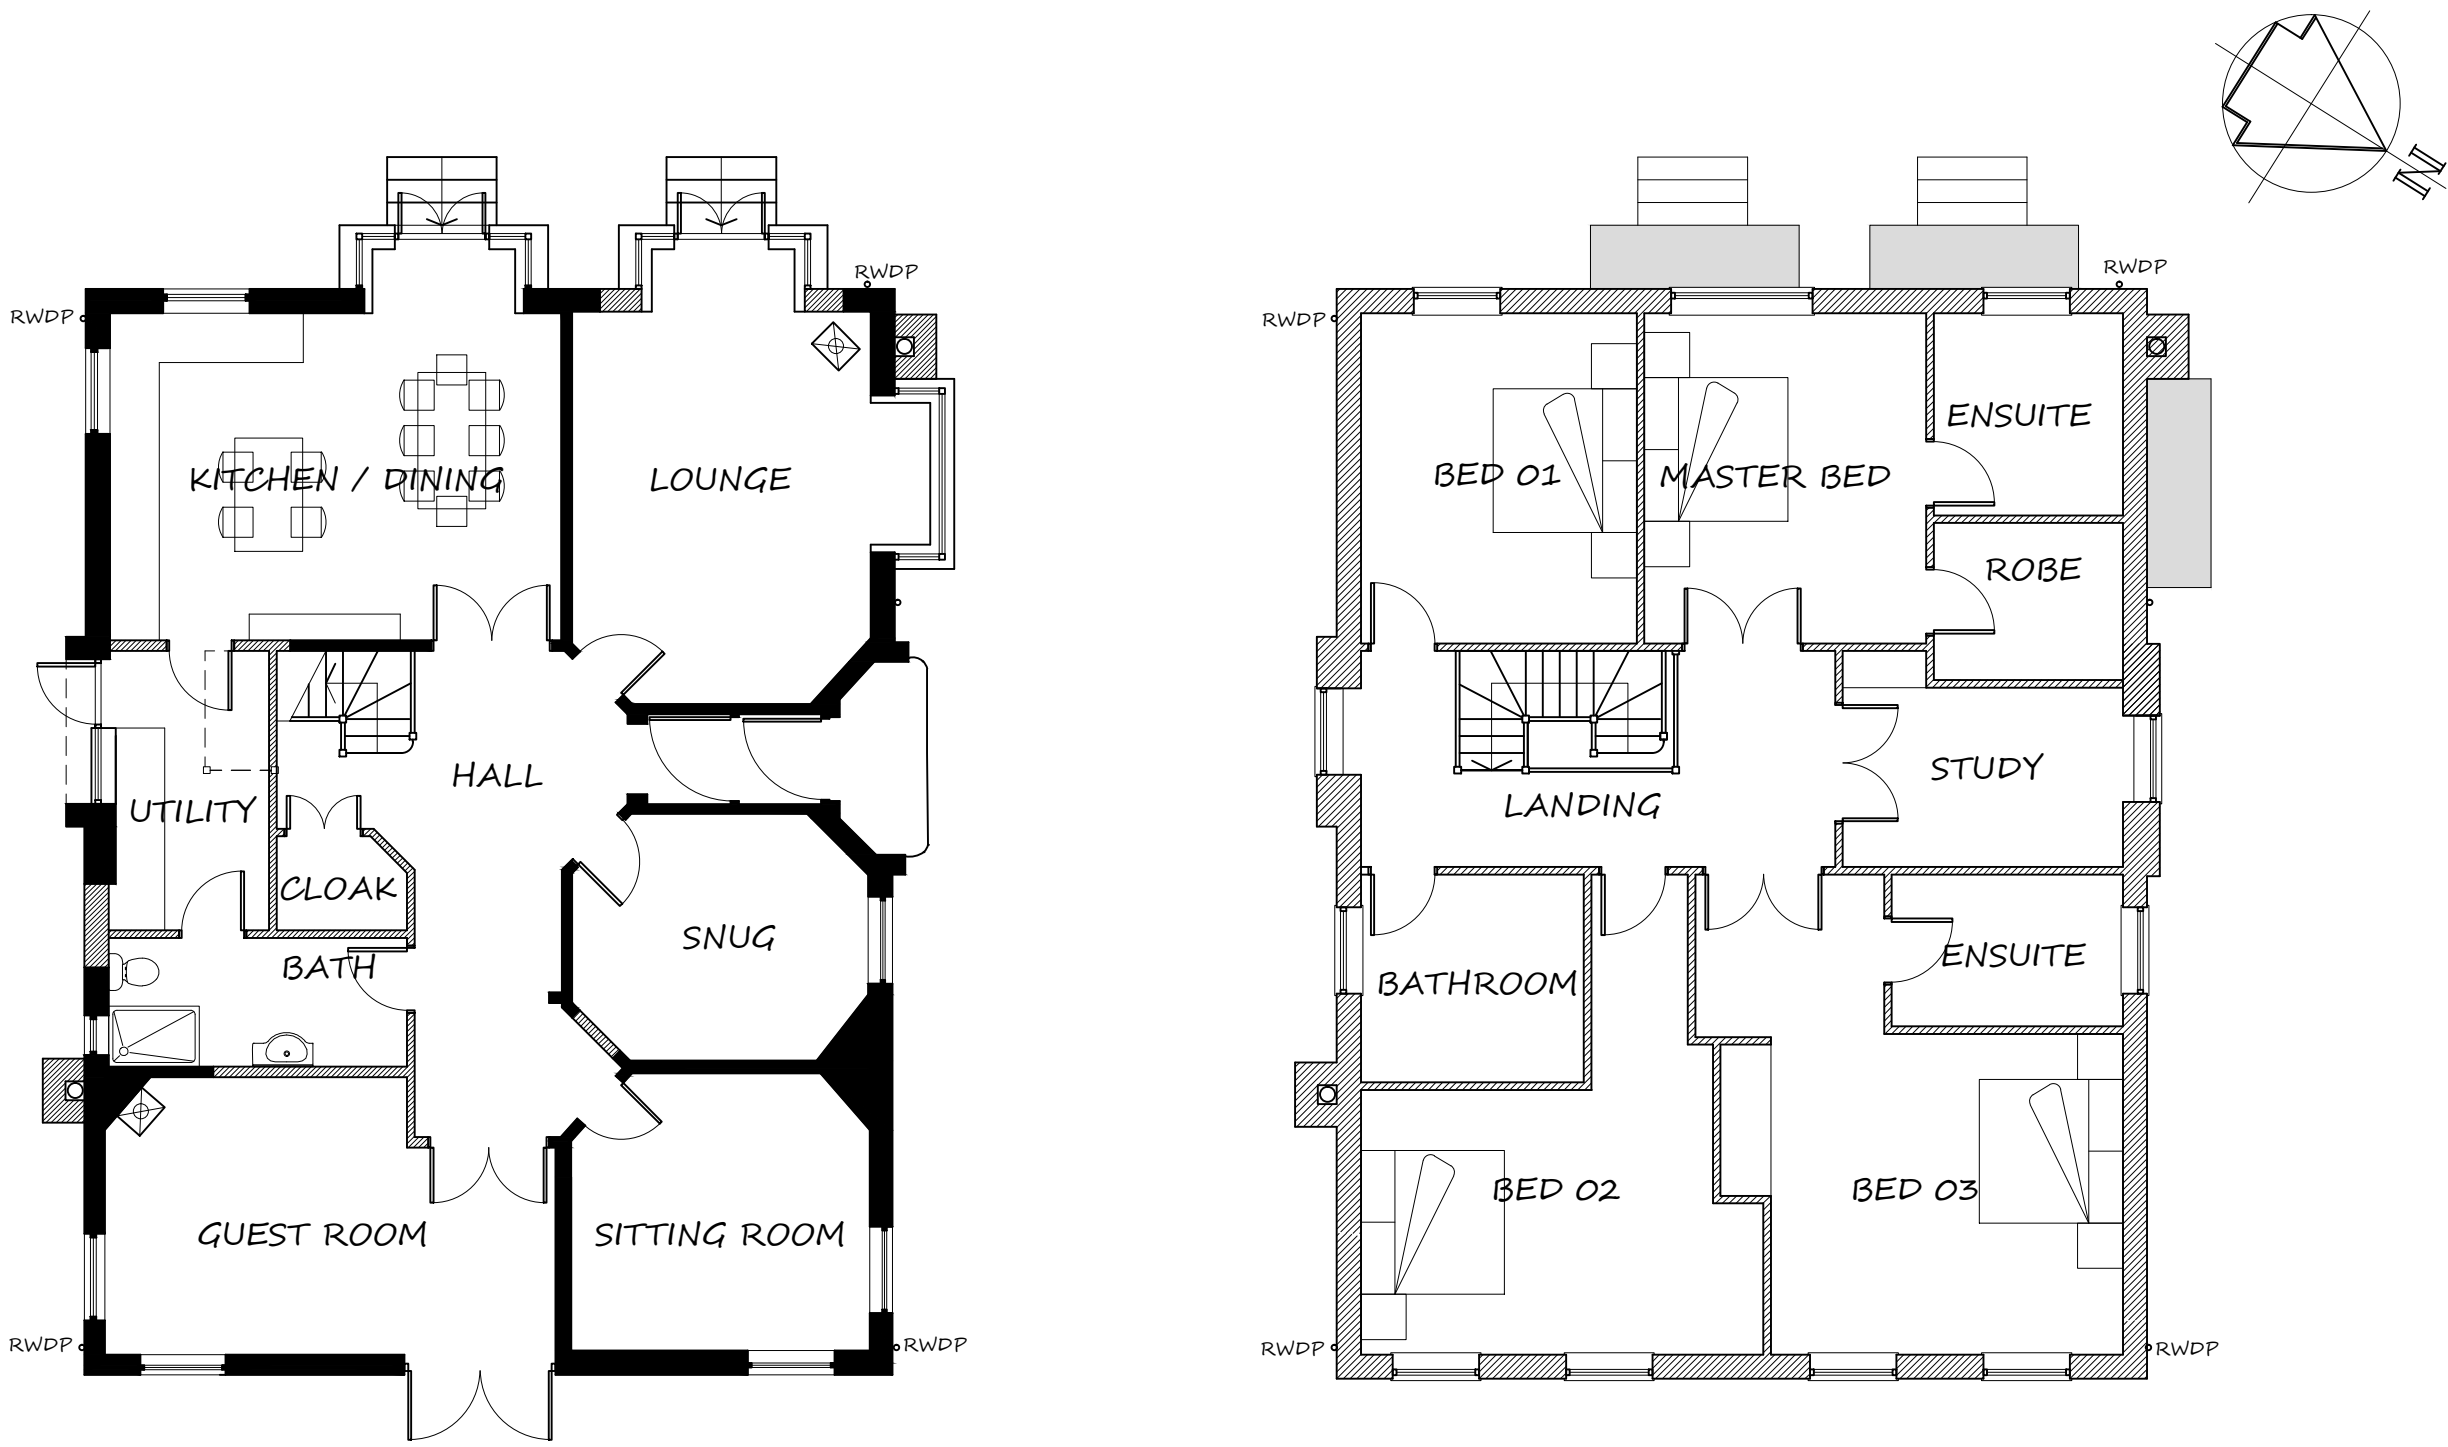

GROUND FLOOR PLAN
AS PROPOSED


SCALE 1:100 @ A1

FIRST FLOOR PLAN
AS PROPOSED

SCALE 1:100 @ A1

ROOF PLAN
AS PROPOSED

SCALE 1:100 @ A1

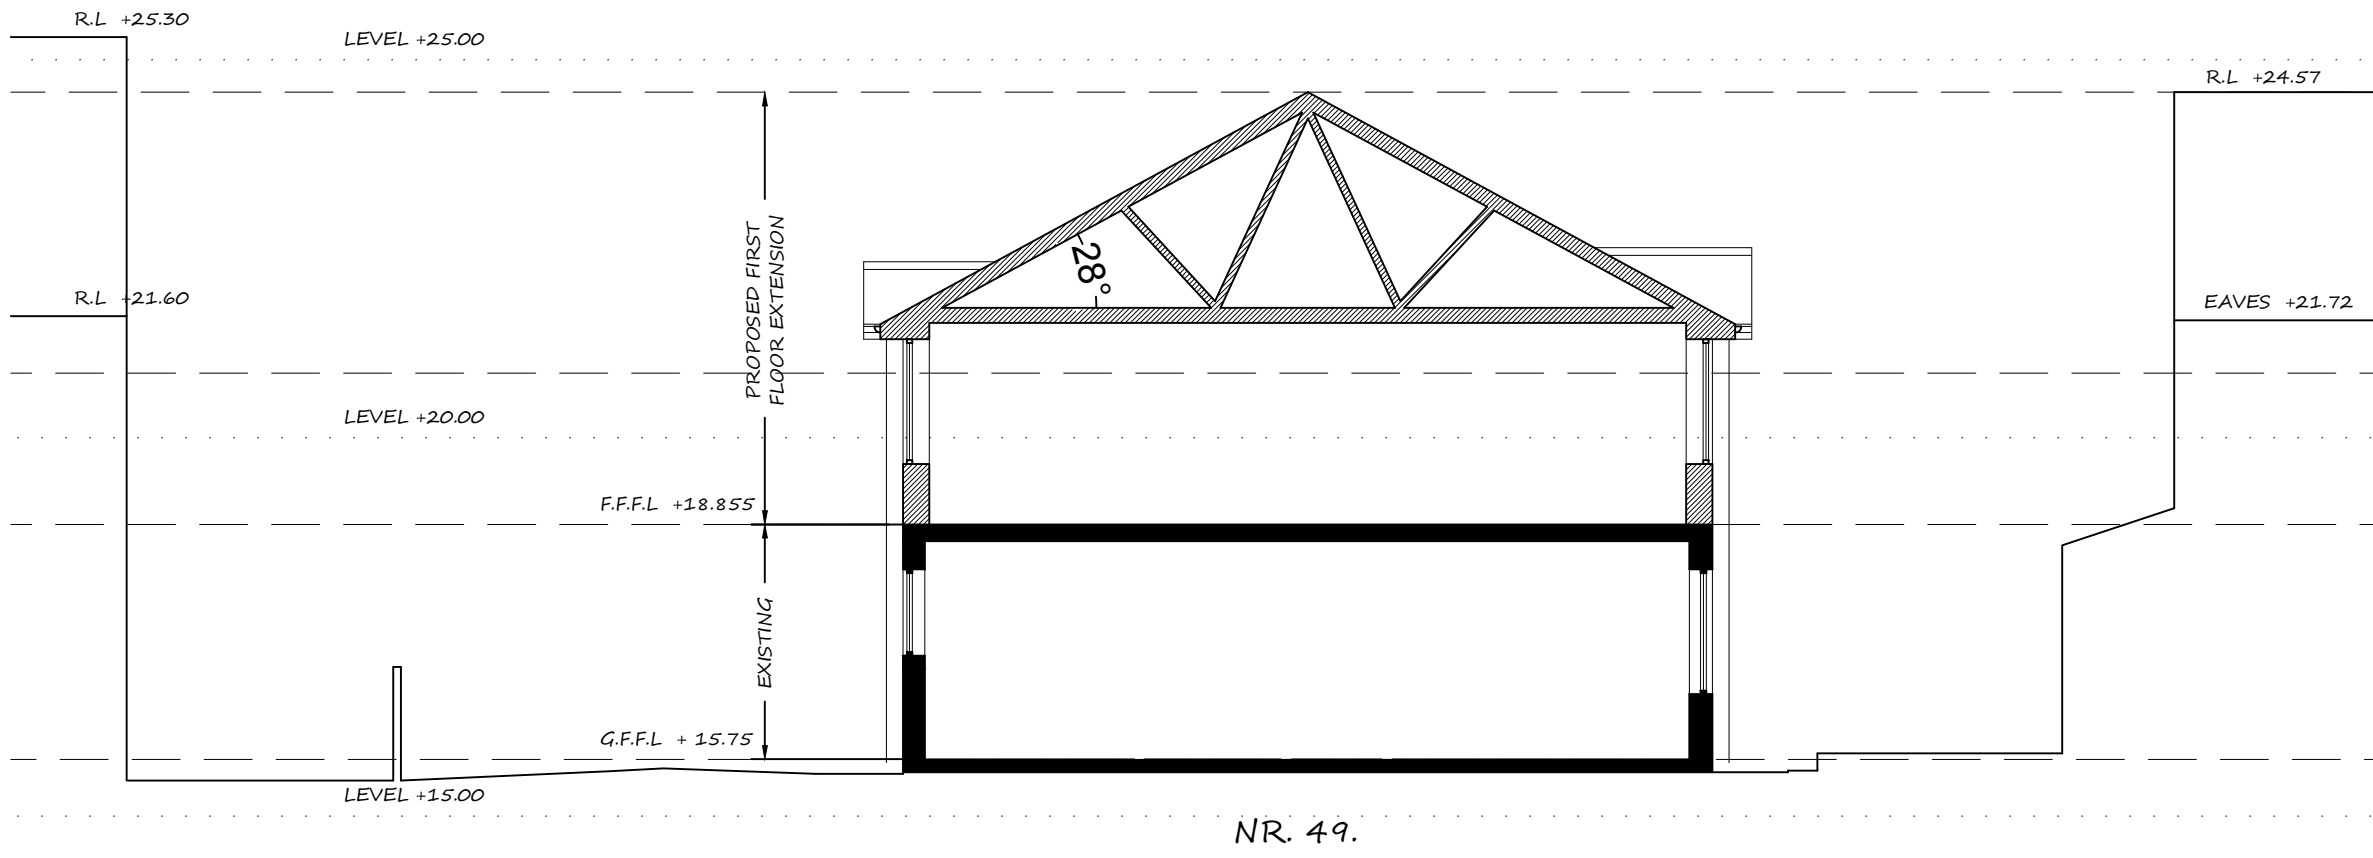


TYPICAL SECTION
AS PROPOSED

SCALE 1:100 @ A1




SOUTH EAST ELEVATION
AS PROPOSED

SCALE 1:100 @ A1

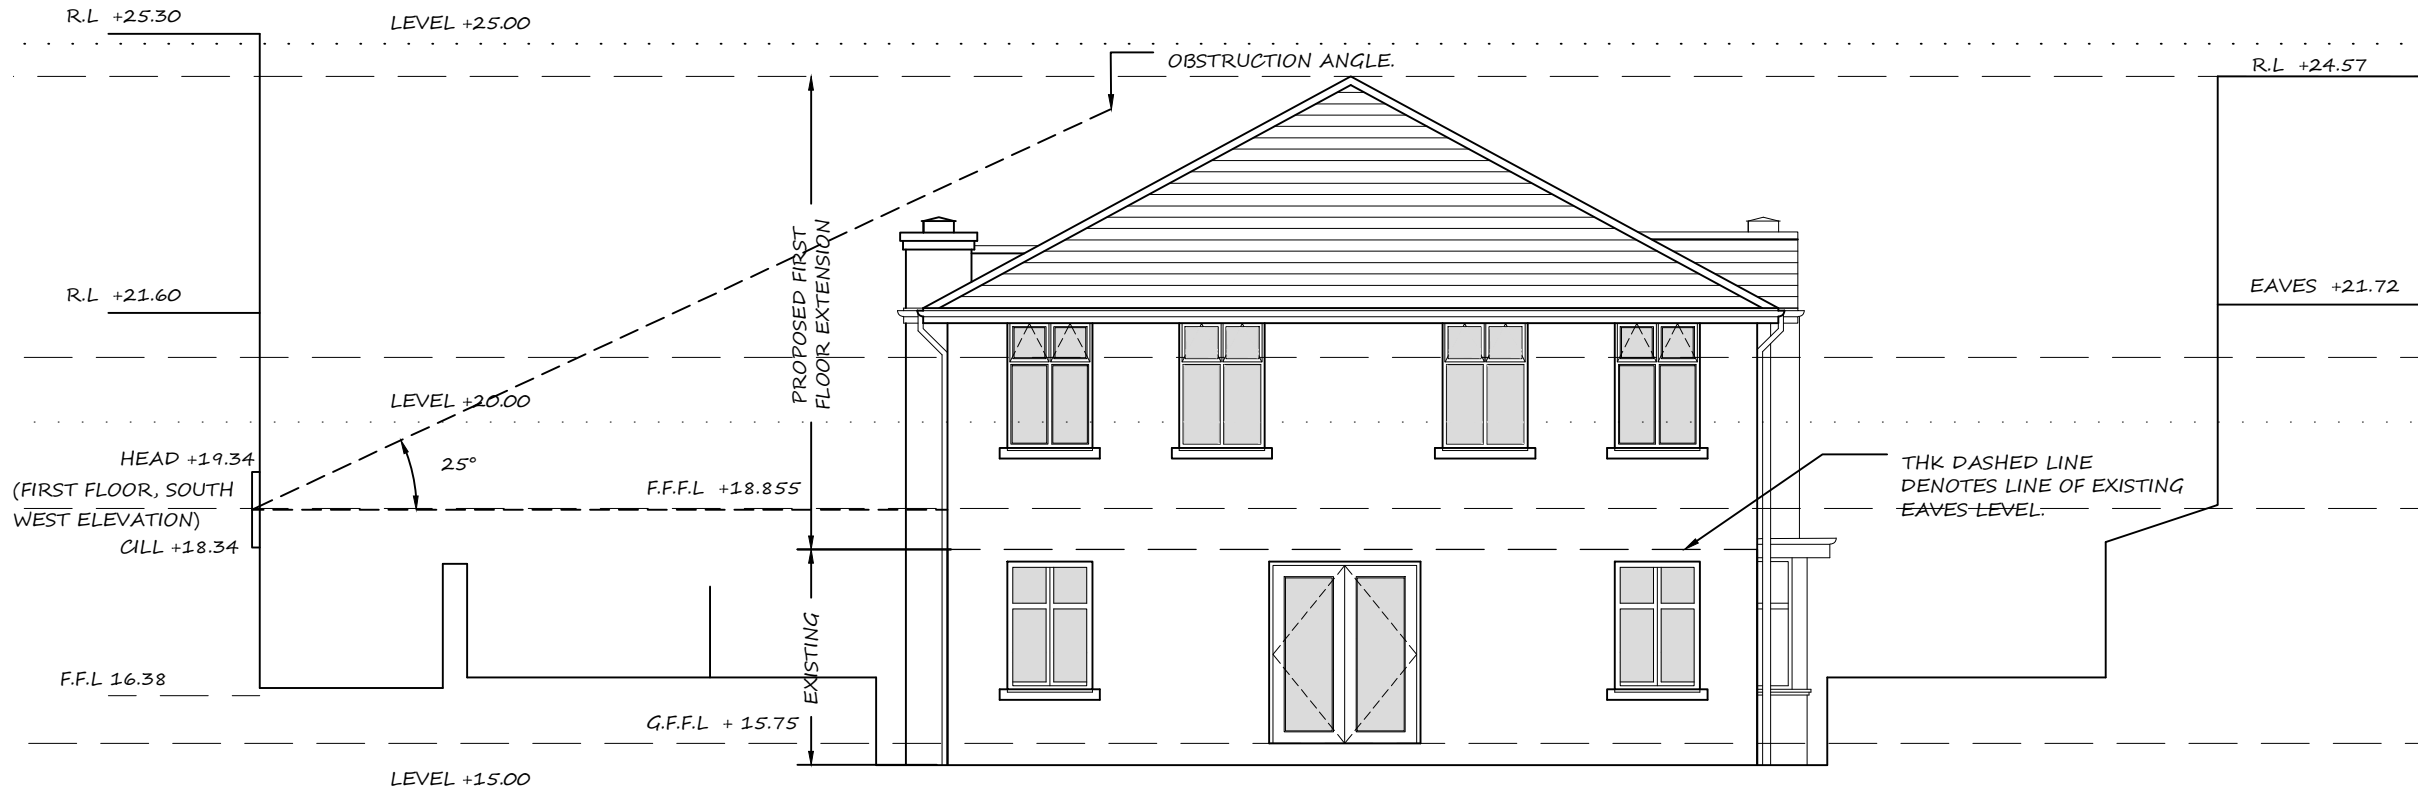

NORTH WEST ELEVATION
AS PROPOSED

SCALE 1:100 @ A1

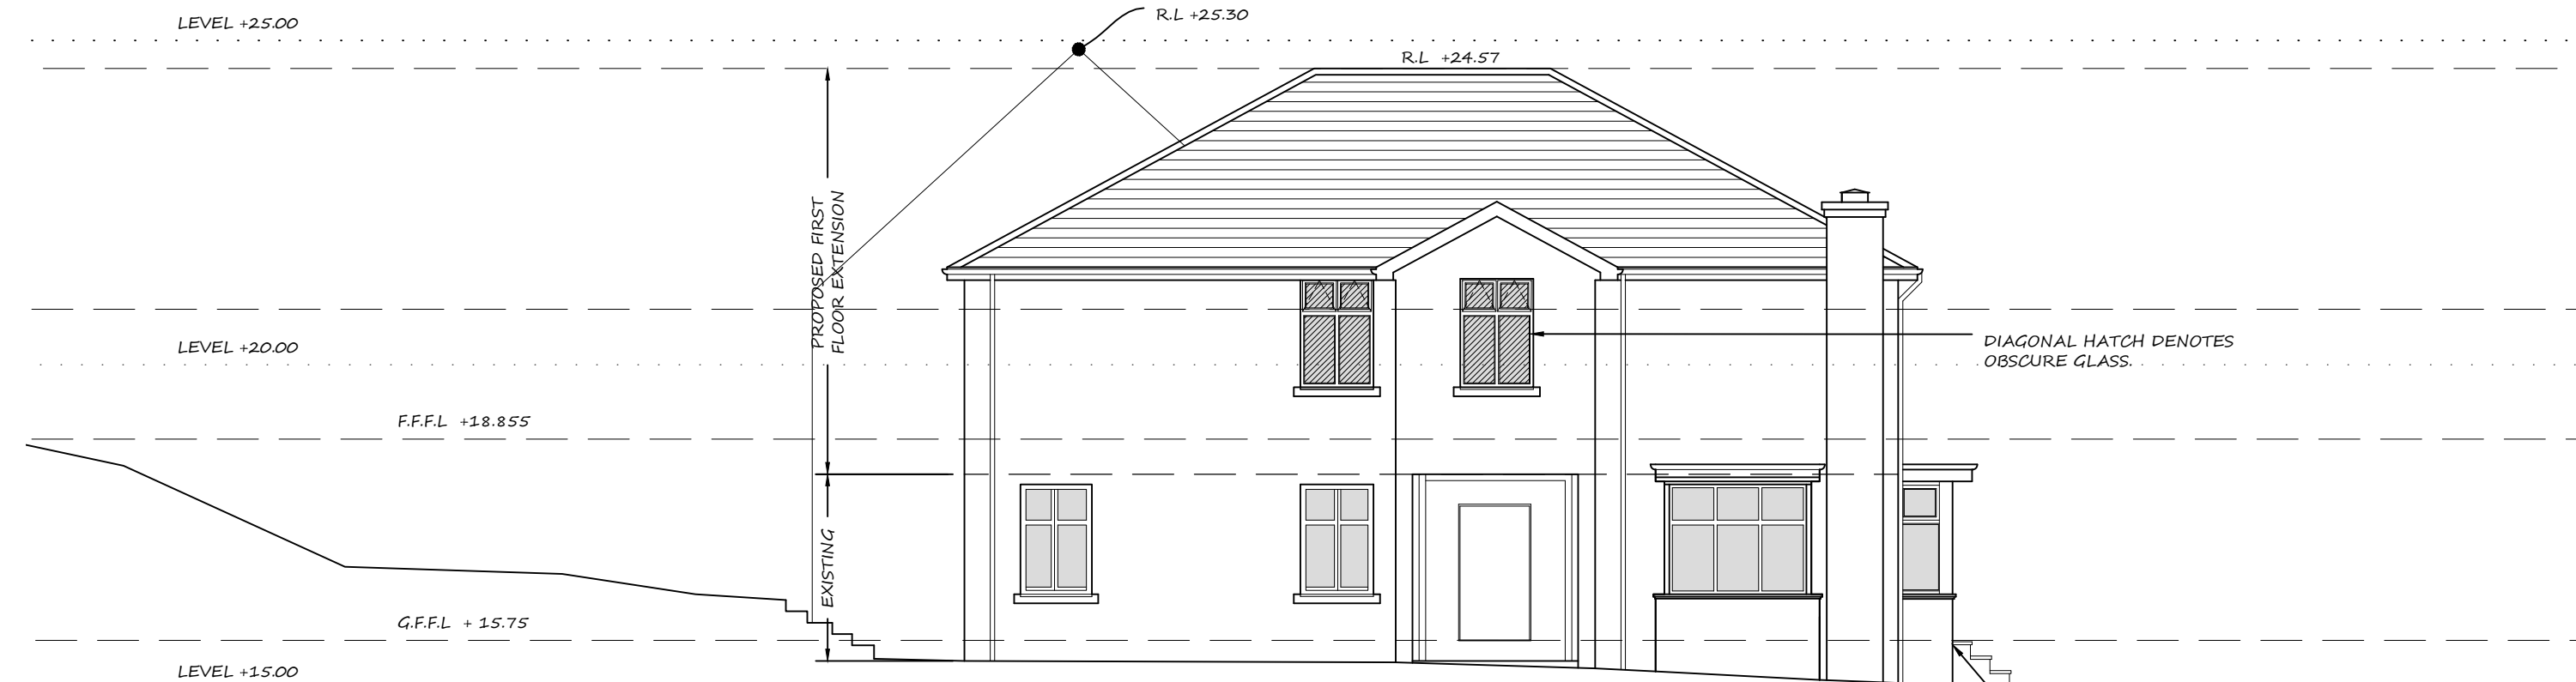

NORTH WEST ELEVATION
AS PROPOSED

SCALE 1:100 @ A1



SOUTH WEST ELEVATION
AS PROPOSED

SCALE 1:100 @ A1

CONVERSION OF EXISTING
BUNGALOW & PROPOSED NEW
GARAGE , 49 DINAS BAGLAN
ROAD PORT TALBOT,
SA12 8DT
PROPOSED PLANS SECTIONS
AND ELEVATIONS