


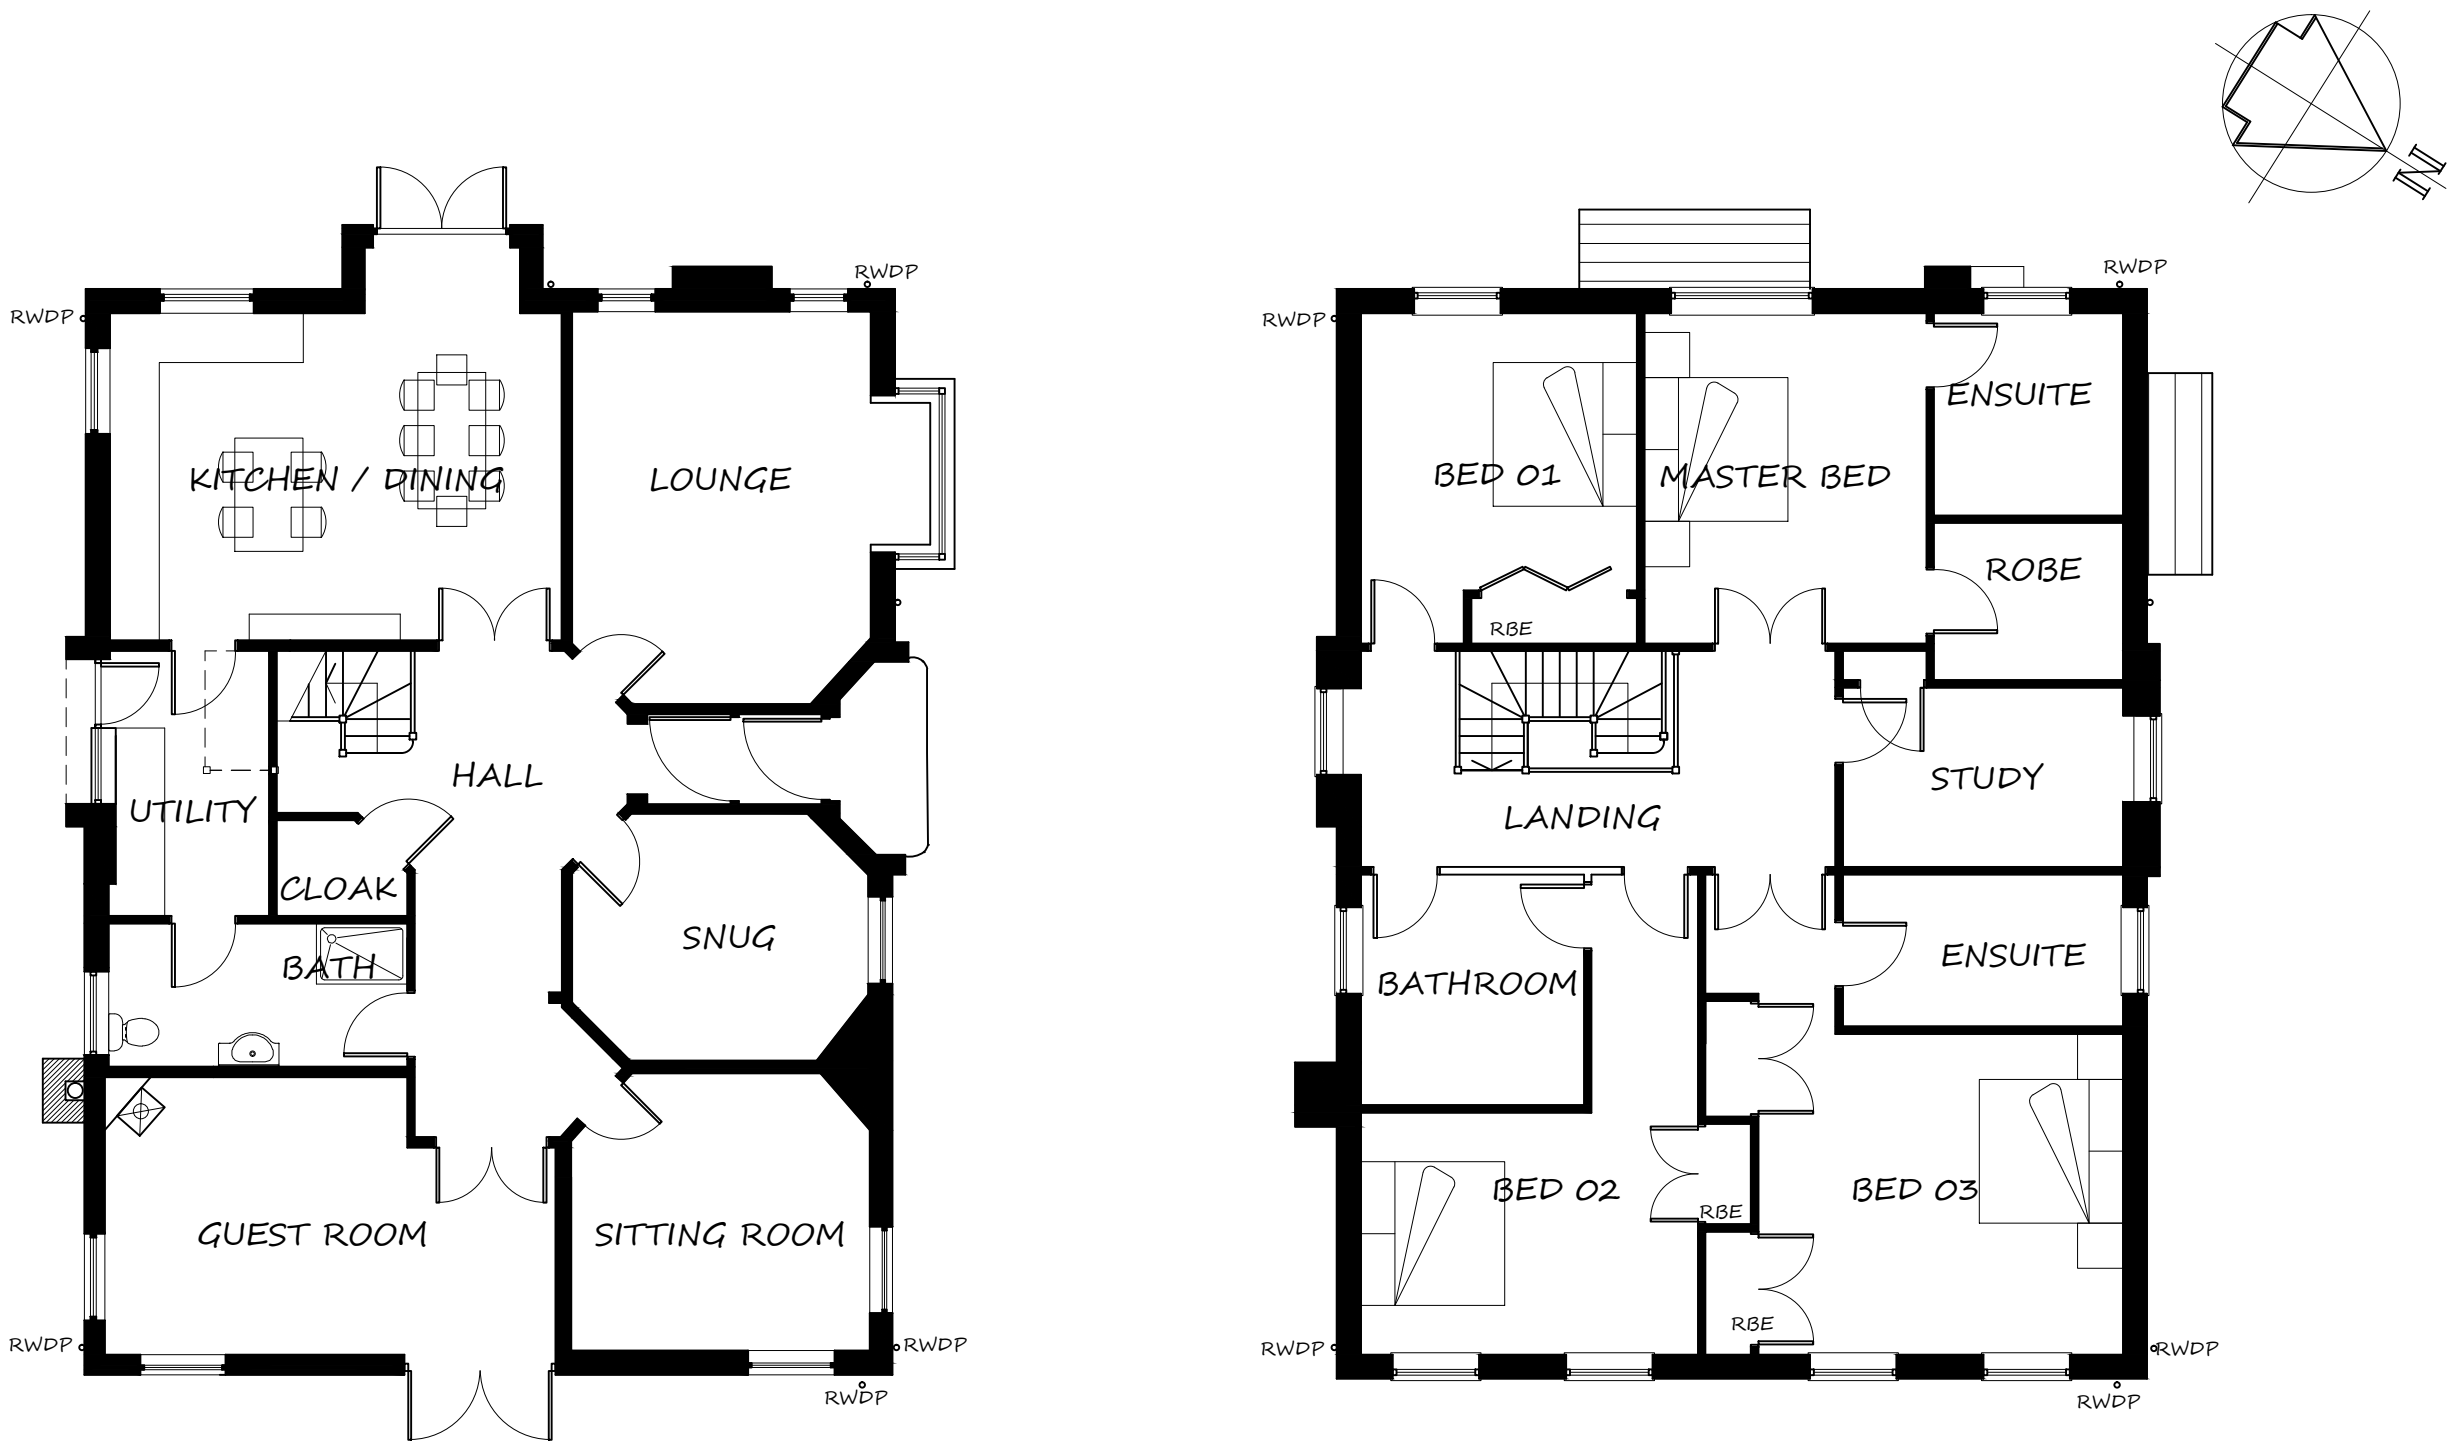


GROUND FLOOR PLAN
AS PROPOSED

SCALE 1:100 @ A1


FIRST FLOOR PLAN
AS PROPOSED

SCALE 1:100 @ A1

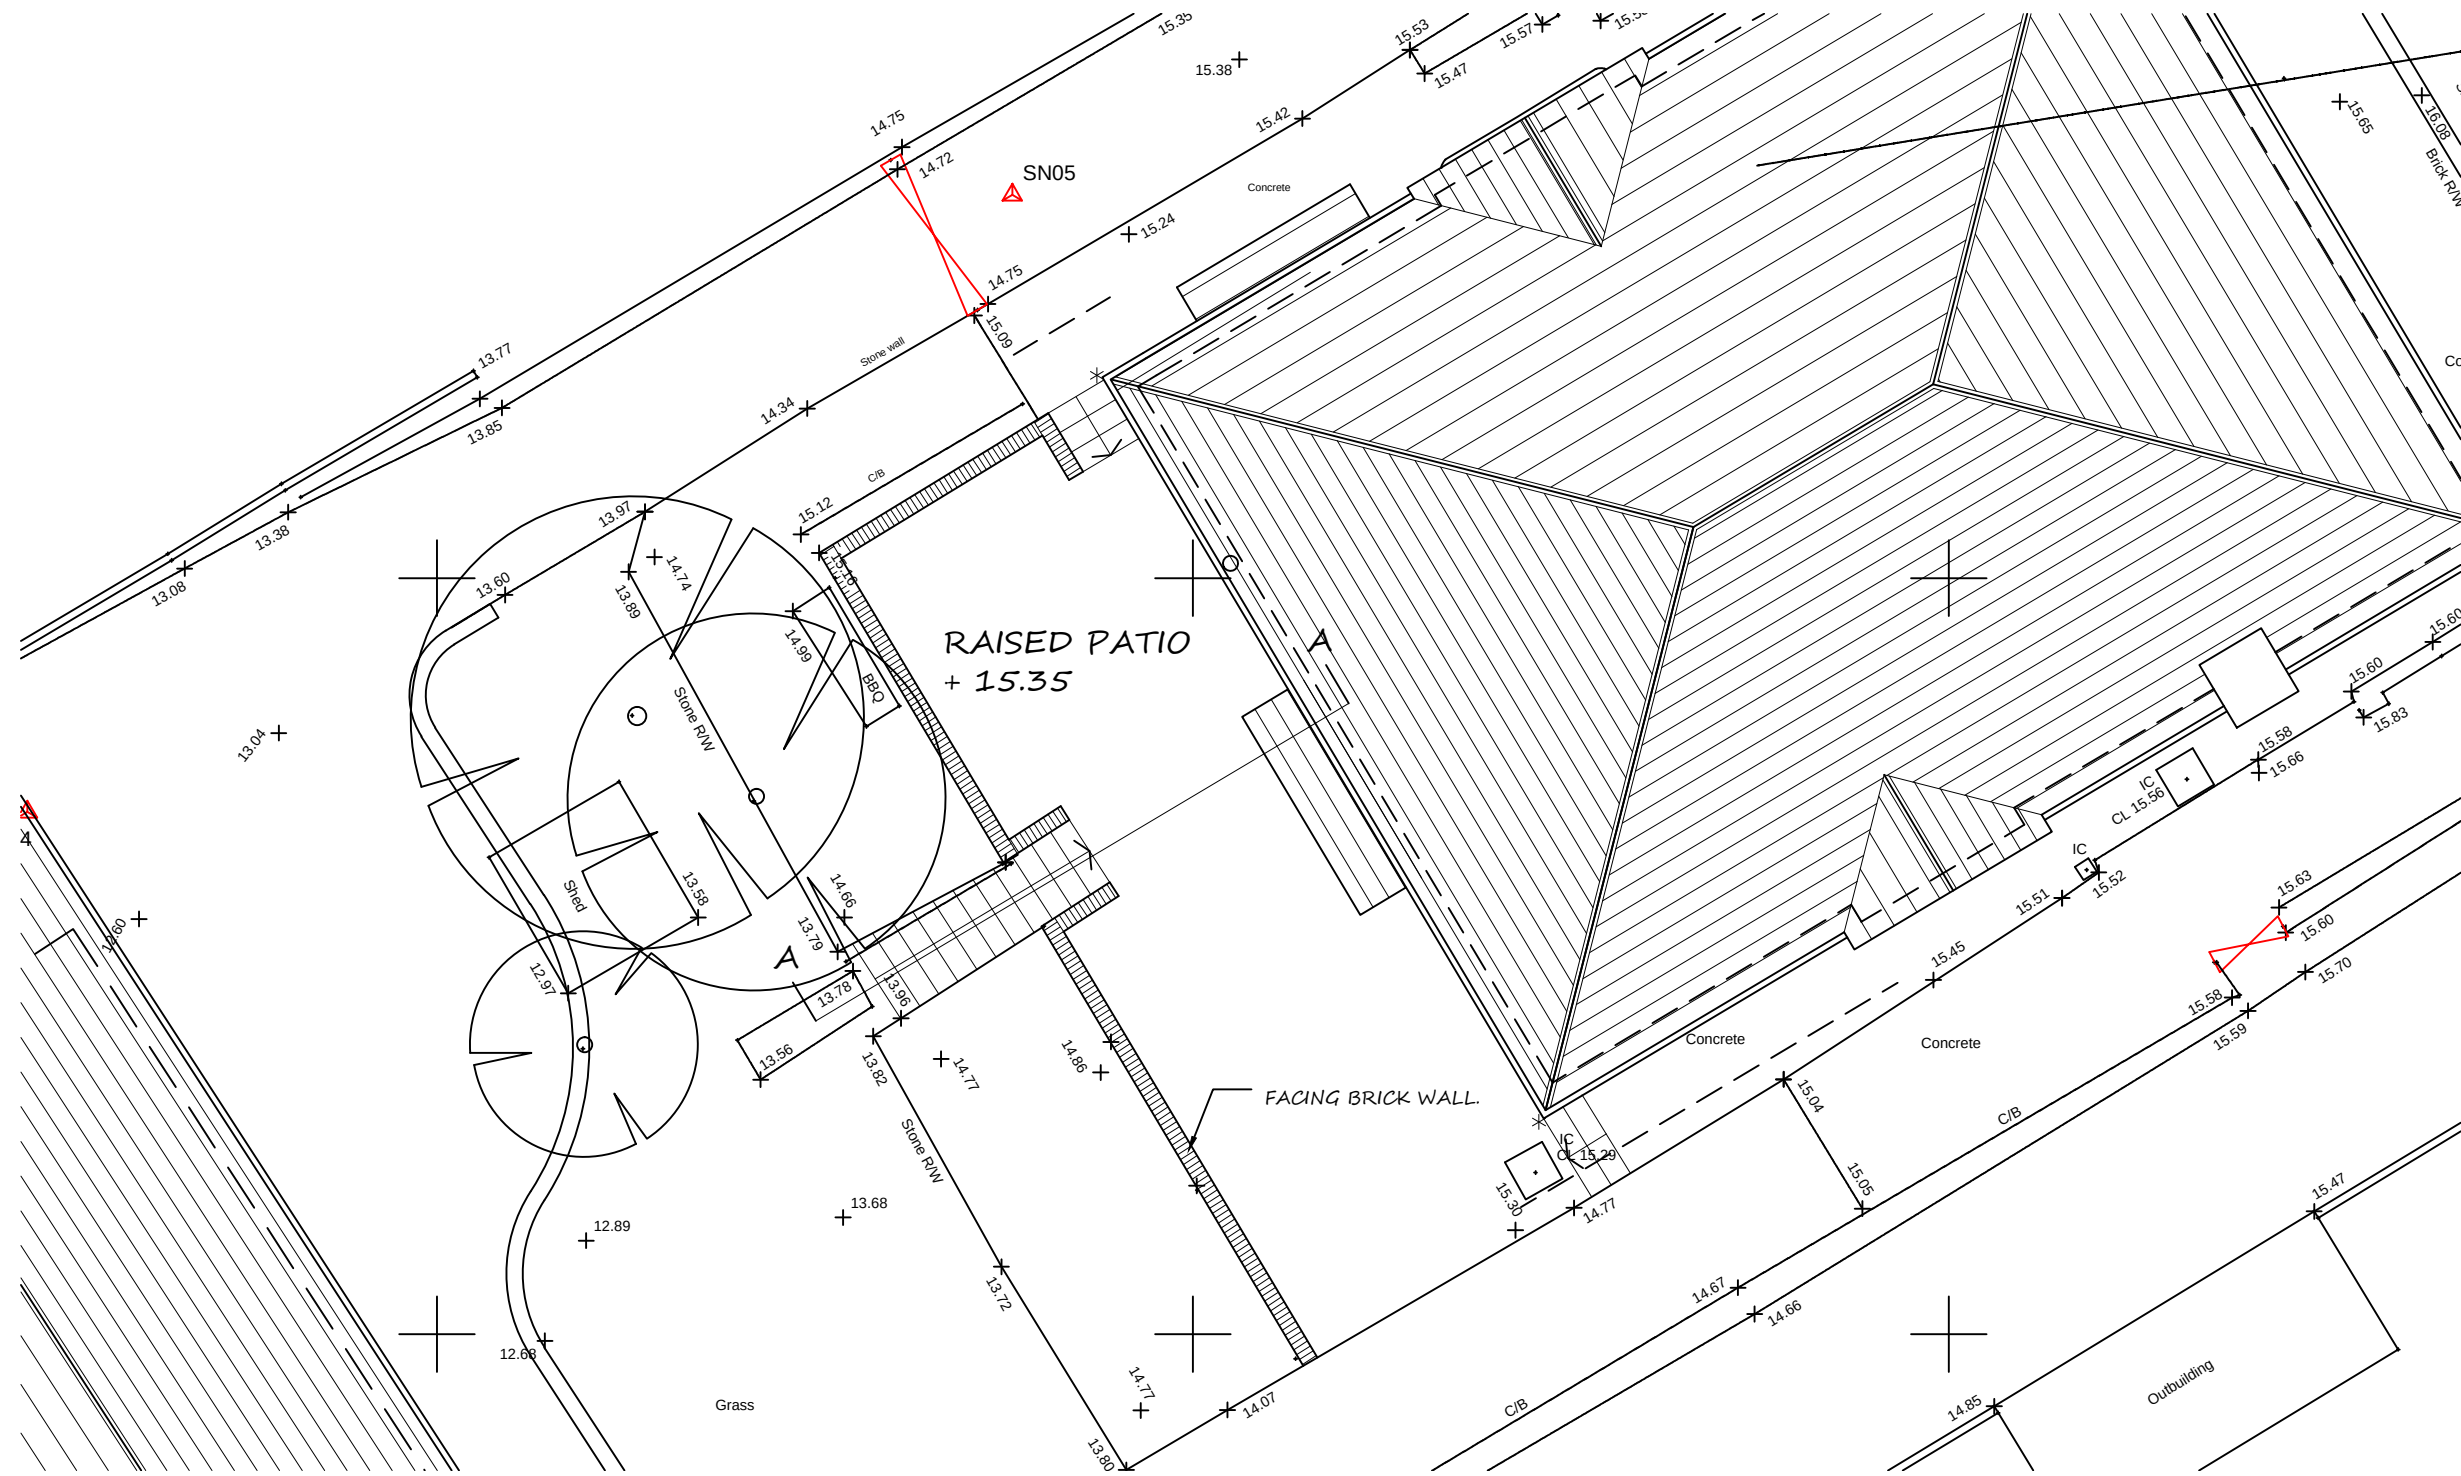

PROPOSED SITE PLAN
AS PROPOSED

SCALE 1:100 @ A1

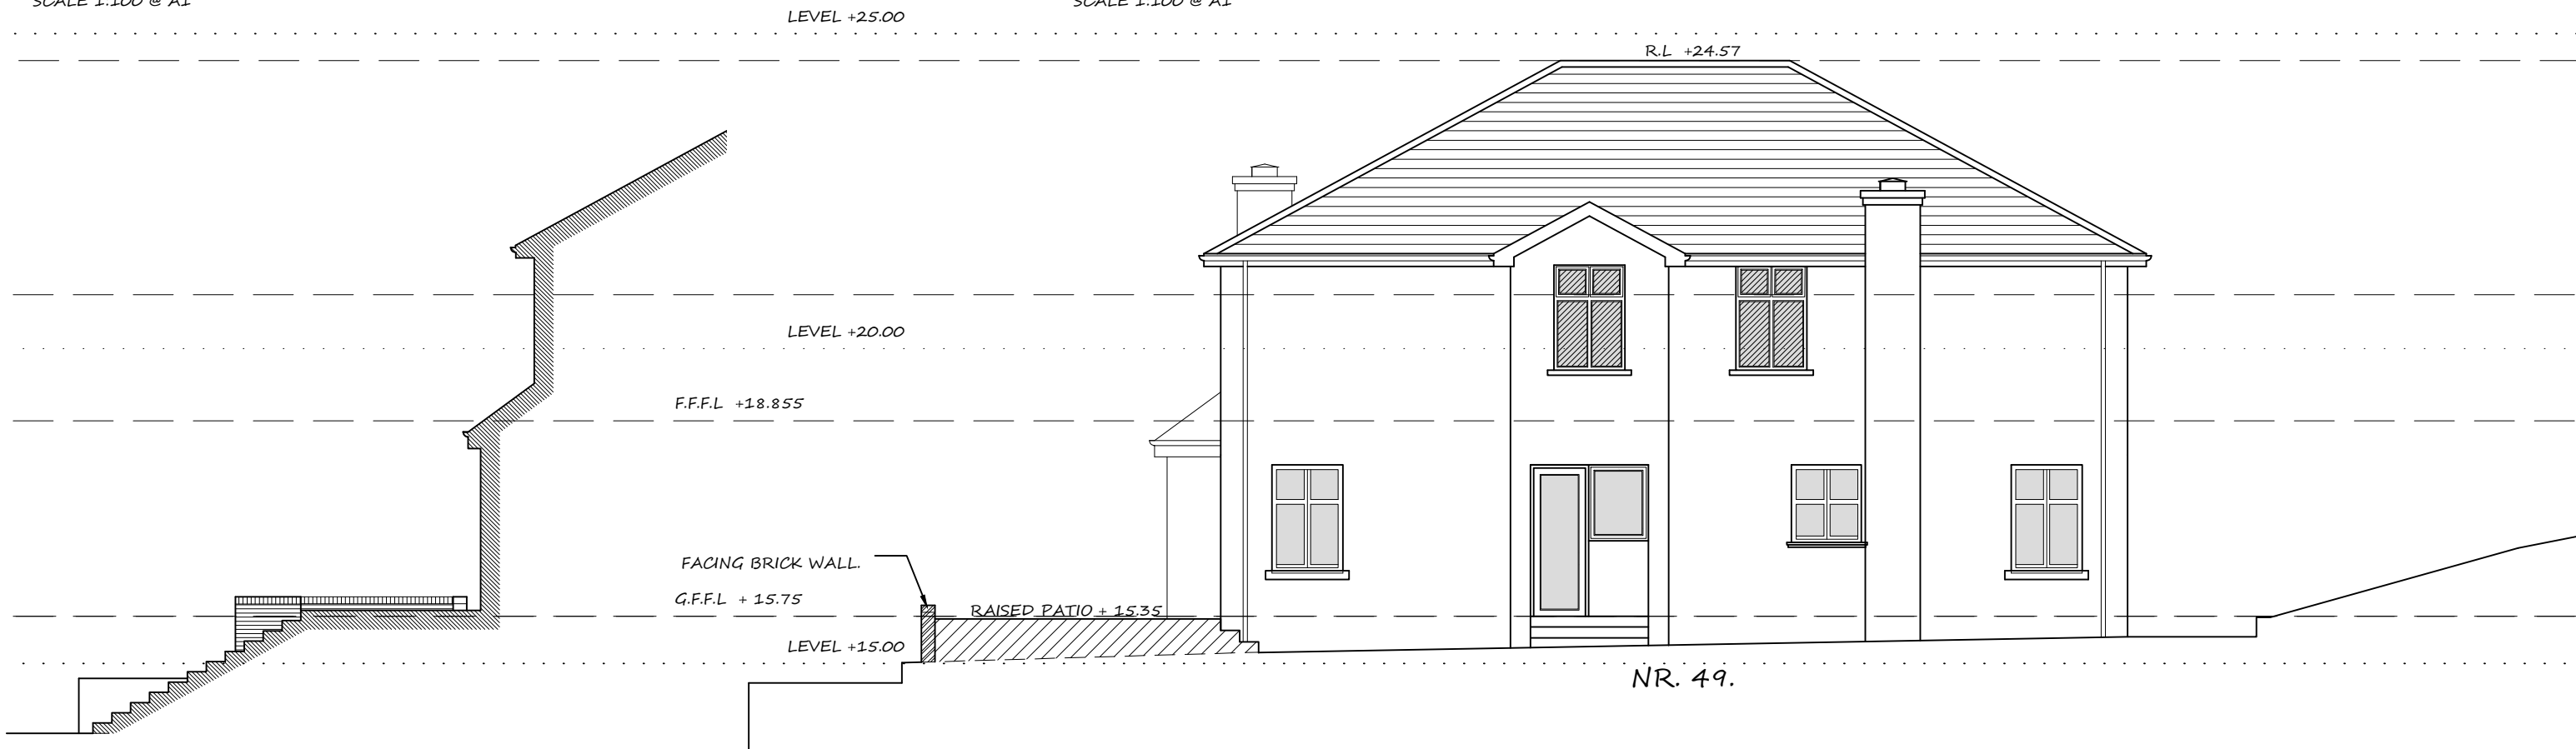

SECTION A-A
AS PROPOSED

SCALE 1:100 @ A1

SOUTH EAST ELEVATION
AS PROPOSED

SCALE 1:100 @ A1



NORTH WEST ELEVATION
AS PROPOSED

SCALE 1:100 @ A1



NORTH WEST ELEVATION
AS PROPOSED

SCALE 1:100 @ A1



SOUTH WEST ELEVATION
AS PROPOSED

SCALE 1:100 @ A1

DRAWING REFLECTING
PROPOSED CHANGES.

RAISED LEVELS AMENDMENT
TO ELEVATION.
GARAGE , 49 DINAS BAGLAN
ROAD PORT TALBOT,
SA12 8DT
PROPOSED PLANS SECTIONS
AND ELEVATIONS