





## GROUND FLOOR - EXISTING

1 : 100

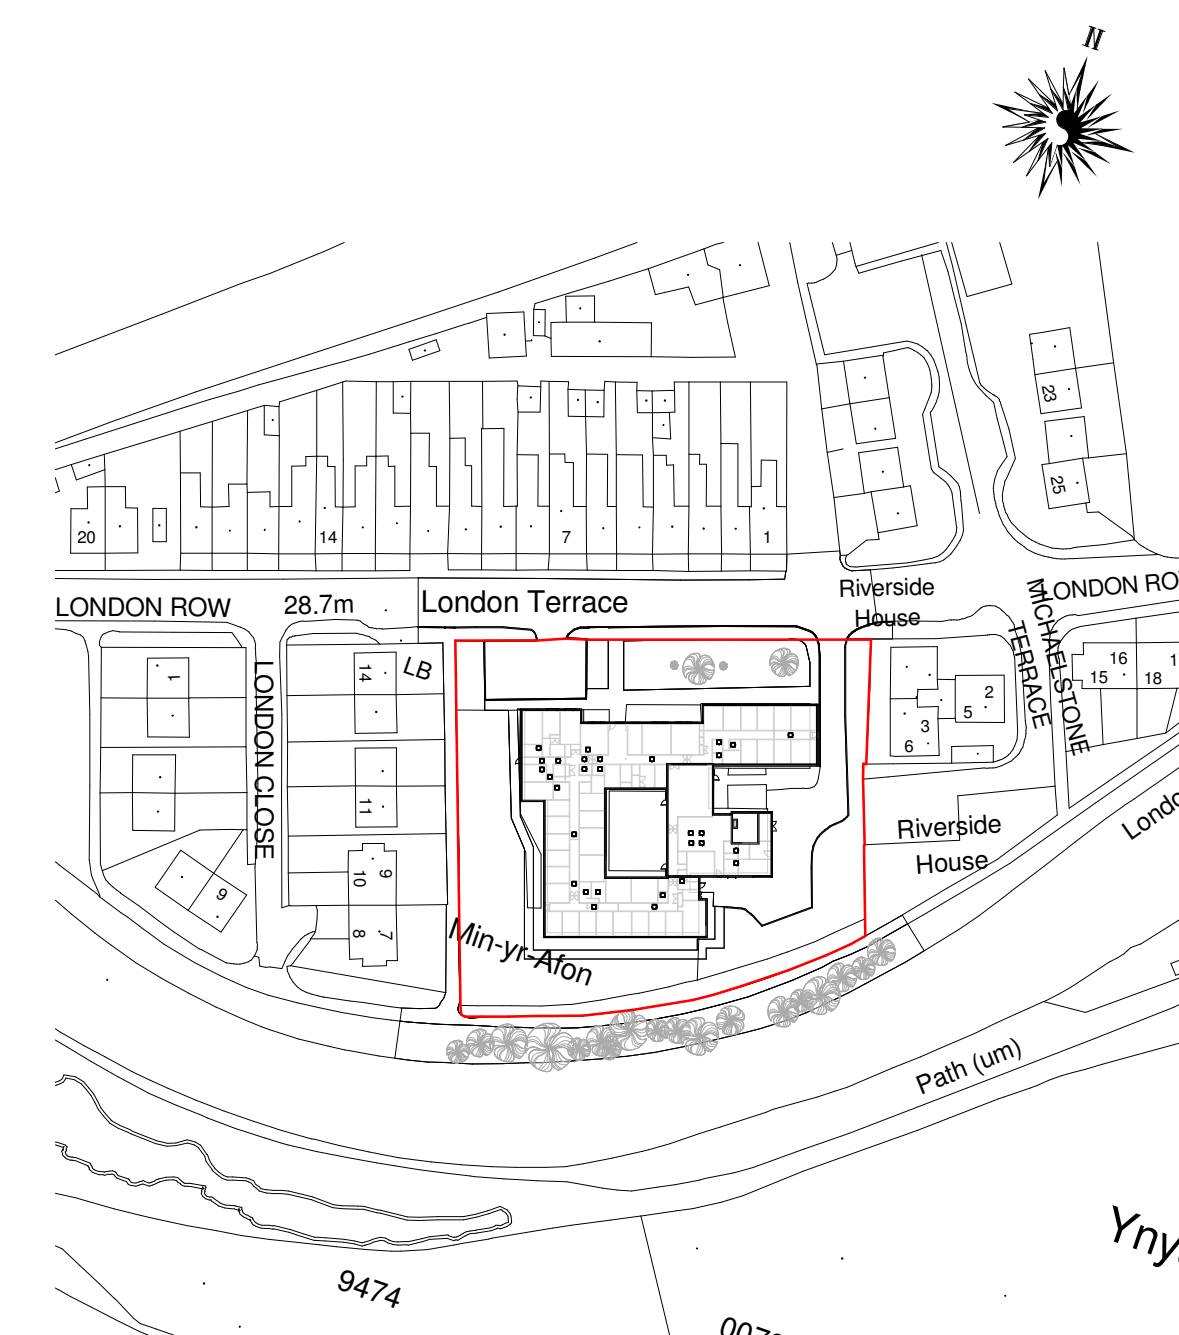

**LOCATION PLAN**  
1 : 1250

1 : 1250

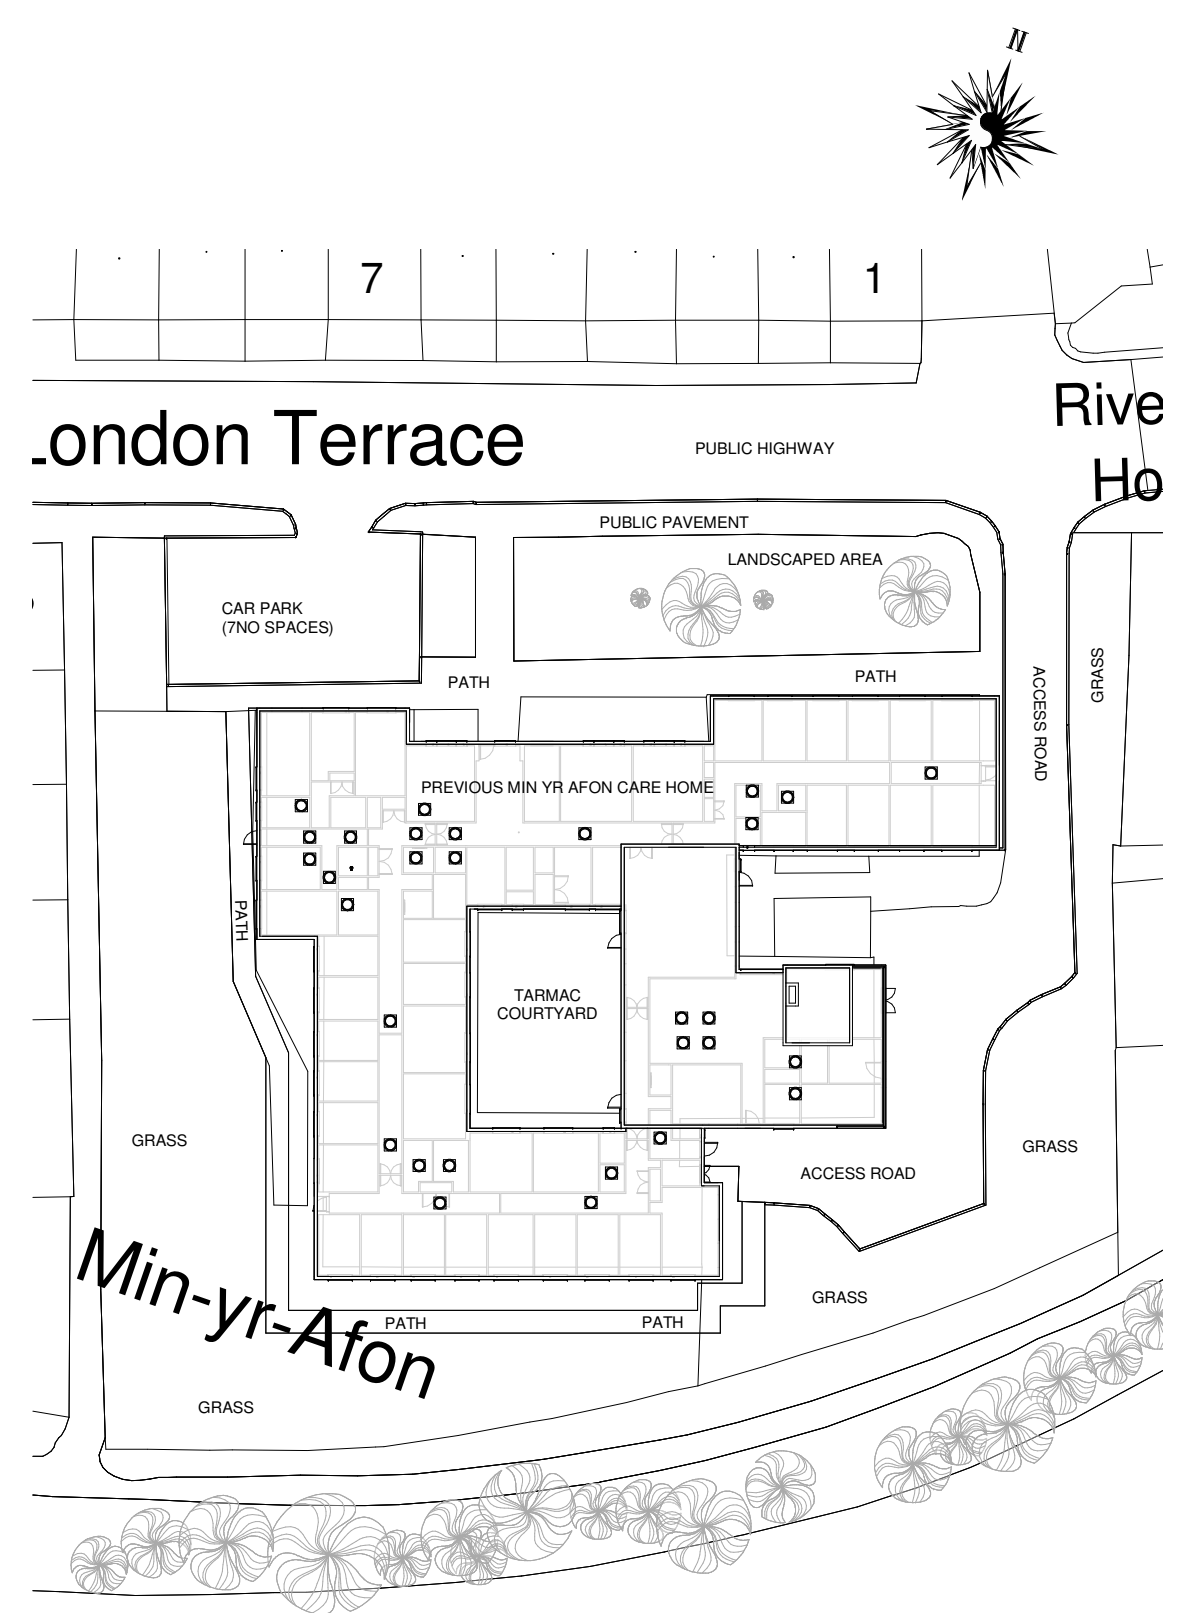

# SITE PLAN - EXISTING

1 : 500

1 : 500

[illegible]

|        |                  |
|--------|------------------|
| STATUS | PURPOSE OF ISSUE |
|        | PLANNING         |

**i.m.** *Design Studio*

 Chartered Institute of  
Architectural Technologists  
Registered Practice

27 Park Avenue,  
Skewen, SA106RU

PROJECT

MIN YR AFON  
CWMAYON

TITLE

EXISTING GROUND FLOOR  
PLAN

|                                    |                       |                                  |     |
|------------------------------------|-----------------------|----------------------------------|-----|
| CLIENT                             |                       | SWS PROPERTY                     |     |
| DRAWN BY<br>JM                     | CHECKED BY<br>Checker | DATE<br>03/02/22                 |     |
| SCALE (@ A1)<br>As indicated       |                       | PROJECT NUMBER<br>Project Number |     |
| DRAWING NUMBER<br><b>A1 - A105</b> |                       |                                  | REV |