



Superseded



PROPOSED REAR ELEVATION
1:75

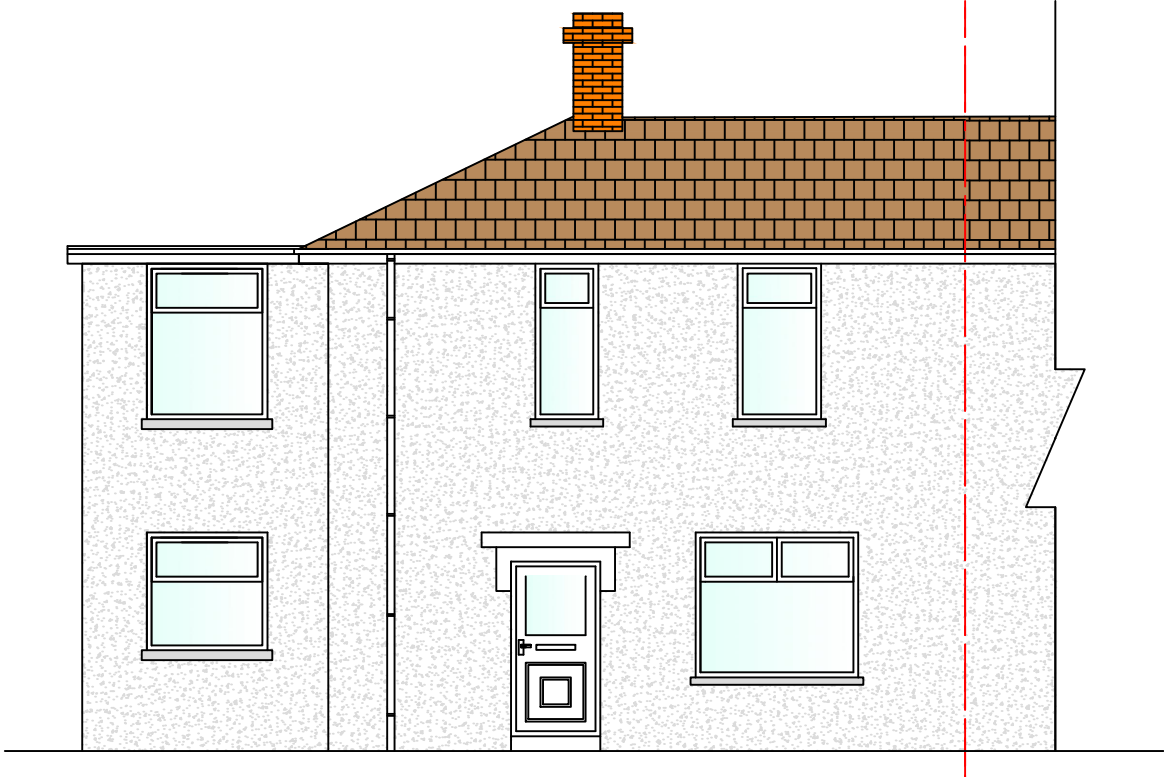

PROPOSED FRONT ELEVATION
1:75

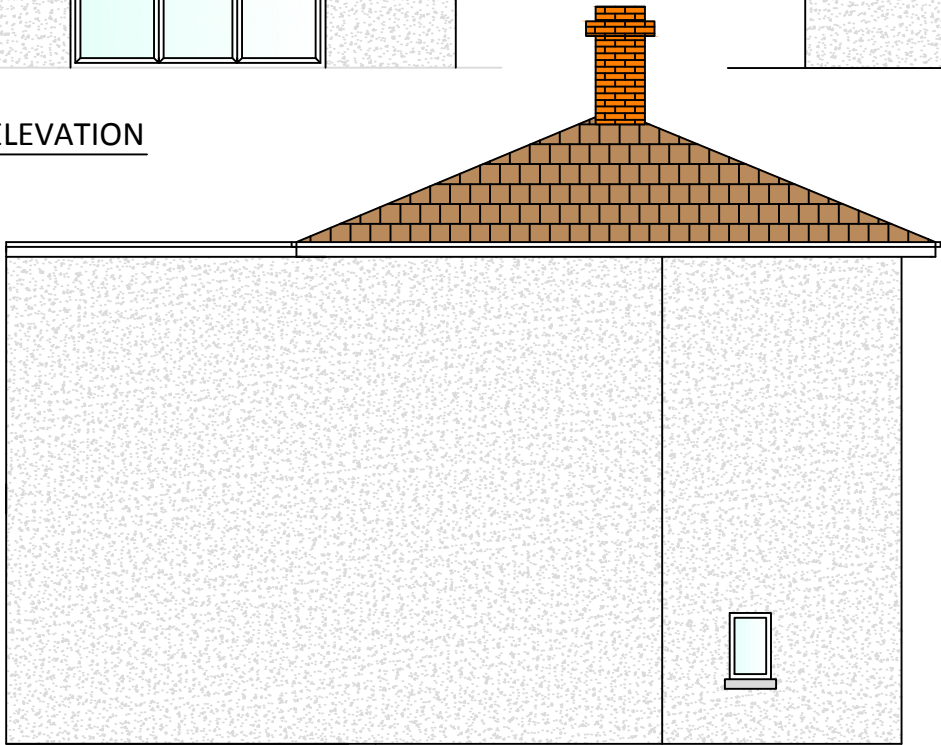

PROPOSED SIDE ELEVATION
1:75

KEY

NOTES

1. All dimensions are in millimeters unless otherwise stated.
2. This is a C.A.D drawing and should not be amended by hand.
3. Please note that when scaling off this drawing, that it should be printed at A3.
4. All windows and doors to be UPVC and match existing.
5. UPVC guttering and downpipes
6. If building over or within 3m of a main sewer then owner is to enter into a build over sewer agreement with welsh water.

7. RSJ's to be as per structural engineers calculations.
8. Foundations to extension to be installed to industry standard and on suitable strata

Rev	DESCRIPTION	DATE
A	DRAFT	12/21
5 YNYSLAS CRESCENT GLYNNEATH NEATH SA11 5LB PROPOSED ELEVATIONS		
Scale : As shown		
Drawn: RCM		Revision : A