




Superseded

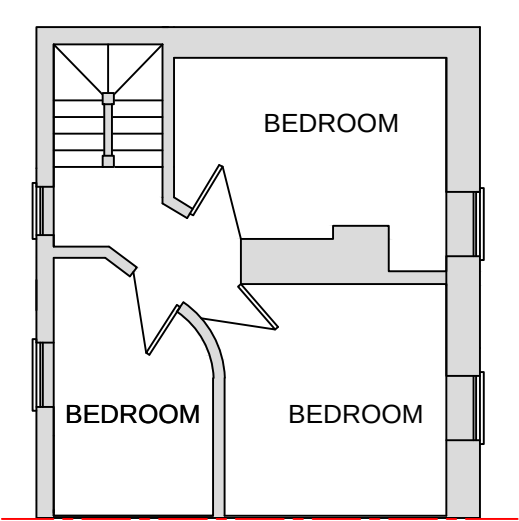


EXISTING FIRST FLOOR PLAN
1:100

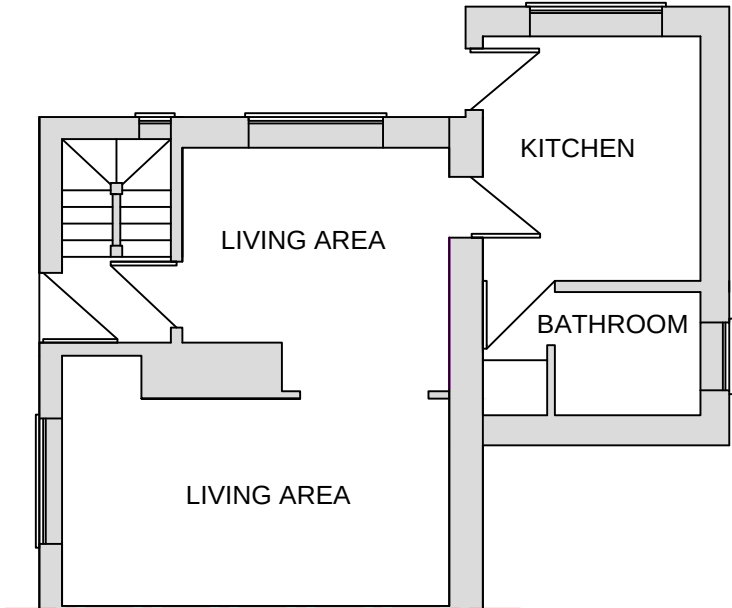


EXISTING GROUND FLOOR PLAN
1:100

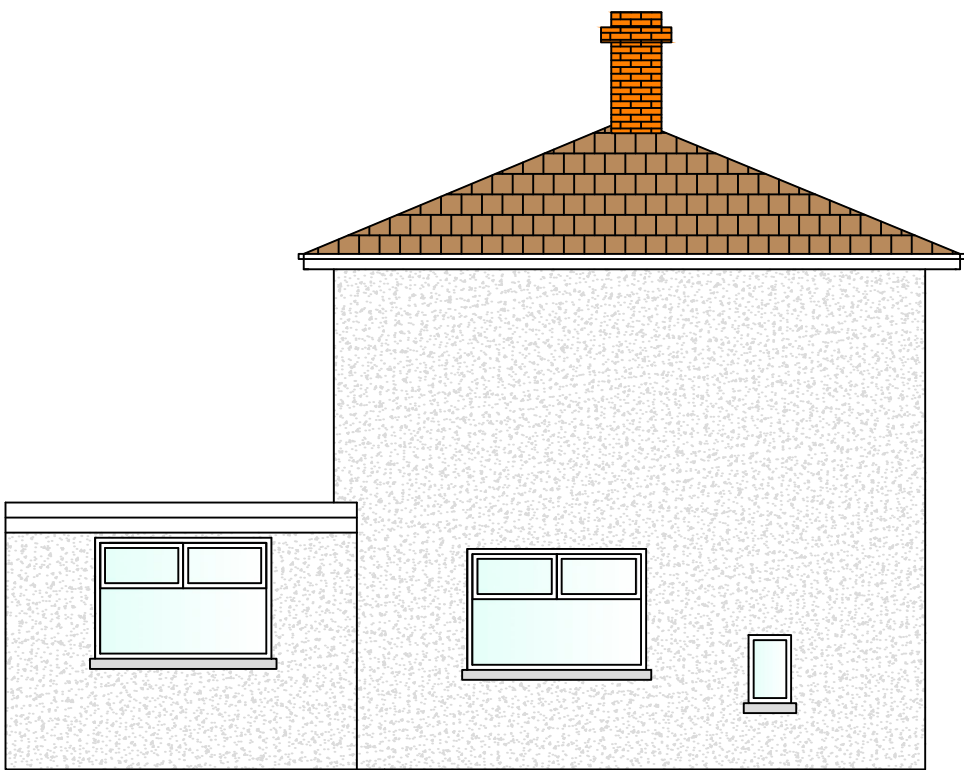

EXISTING SIDE ELEVATION
1:75

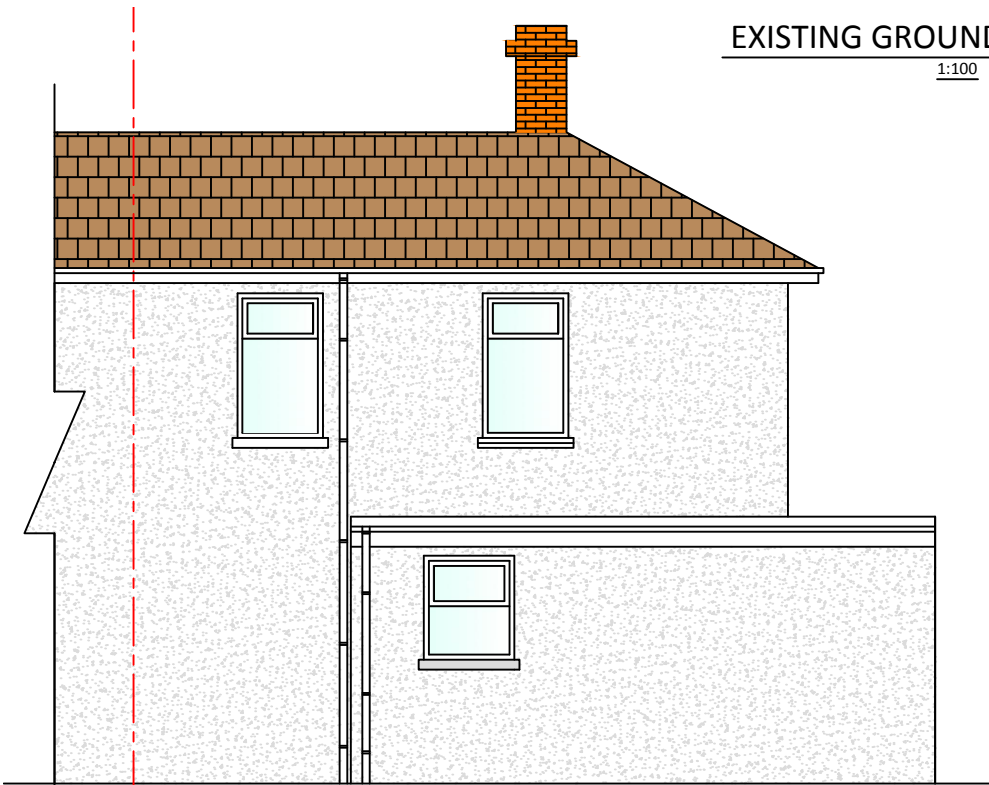

EXISTING REAR ELEVATION
1:75

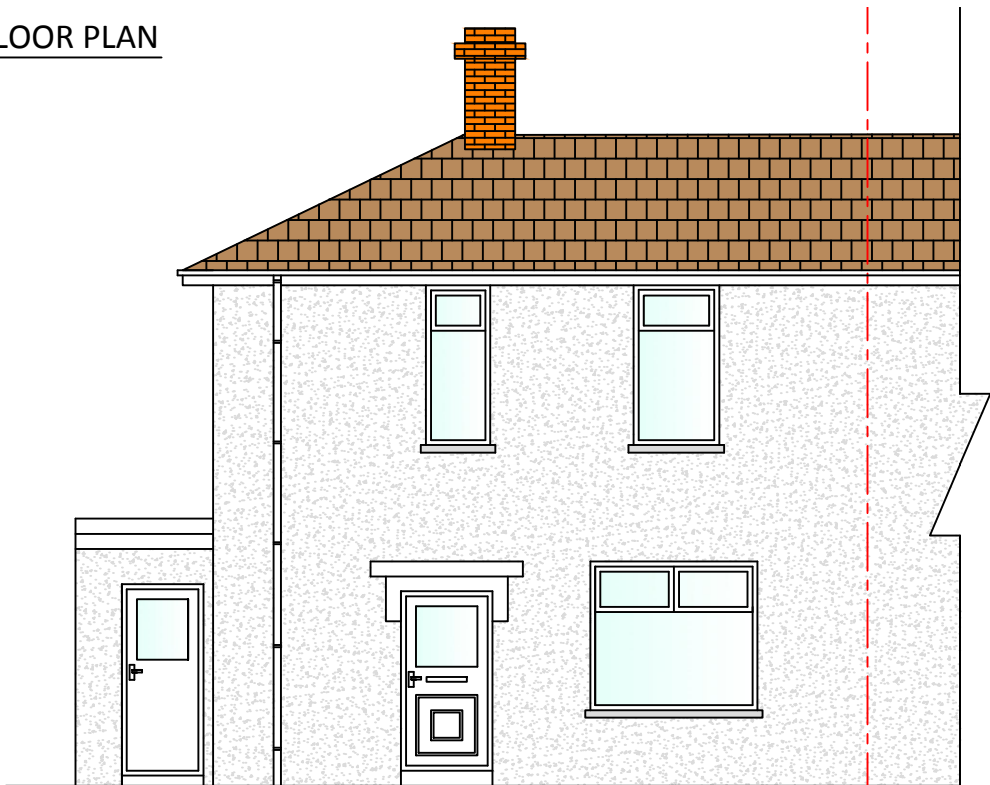

EXISTING FRONT ELEVATION
1:75

KEY

NOTES

1. All dimensions are in millimeters unless otherwise stated.
2. This is a C.A.D drawing and should not be amended by hand.
3. Please note that when scaling off this drawing, that it should be printed at A3.

Rev	DESCRIPTION	DATE
A	DRAFT	12/21
5 YNYSLAS CRESCENT GLYNNEATH NEATH SA11 5LB EXISTING		
Scale : As shown		
Drawn: RCM		Revision : A