



Superseded

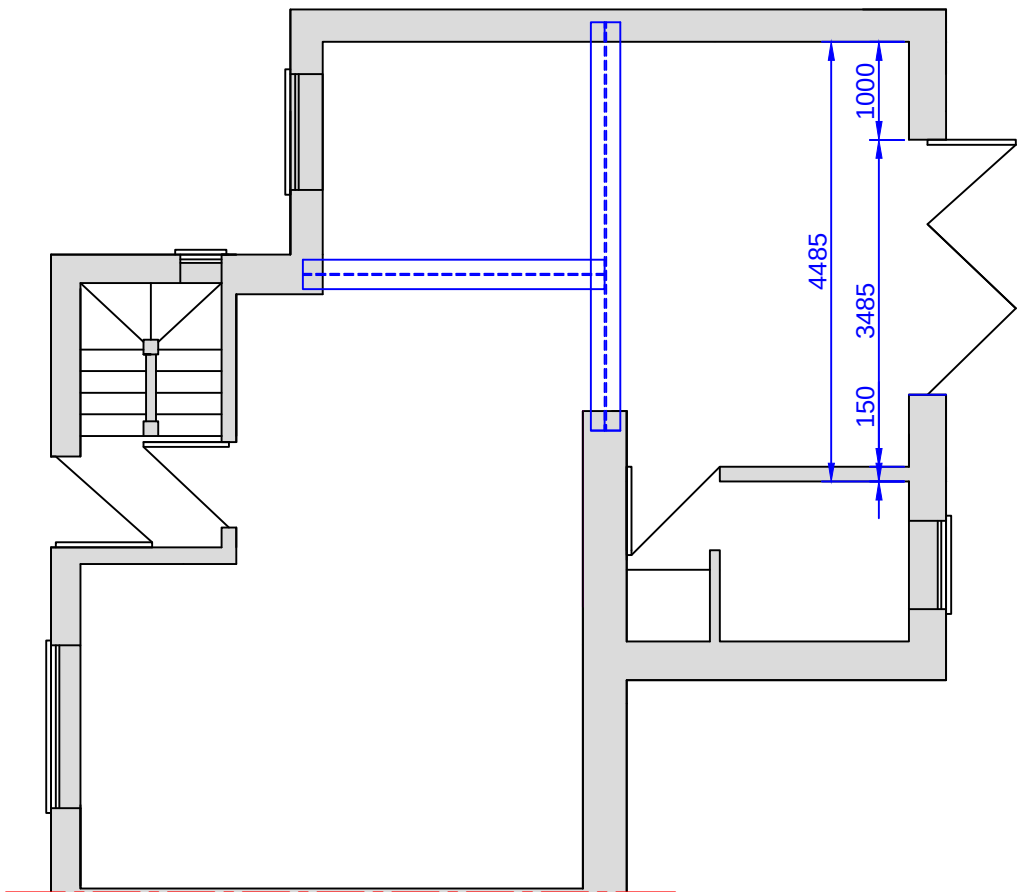

PROPOSED GROUND FLOOR PLAN
1:75

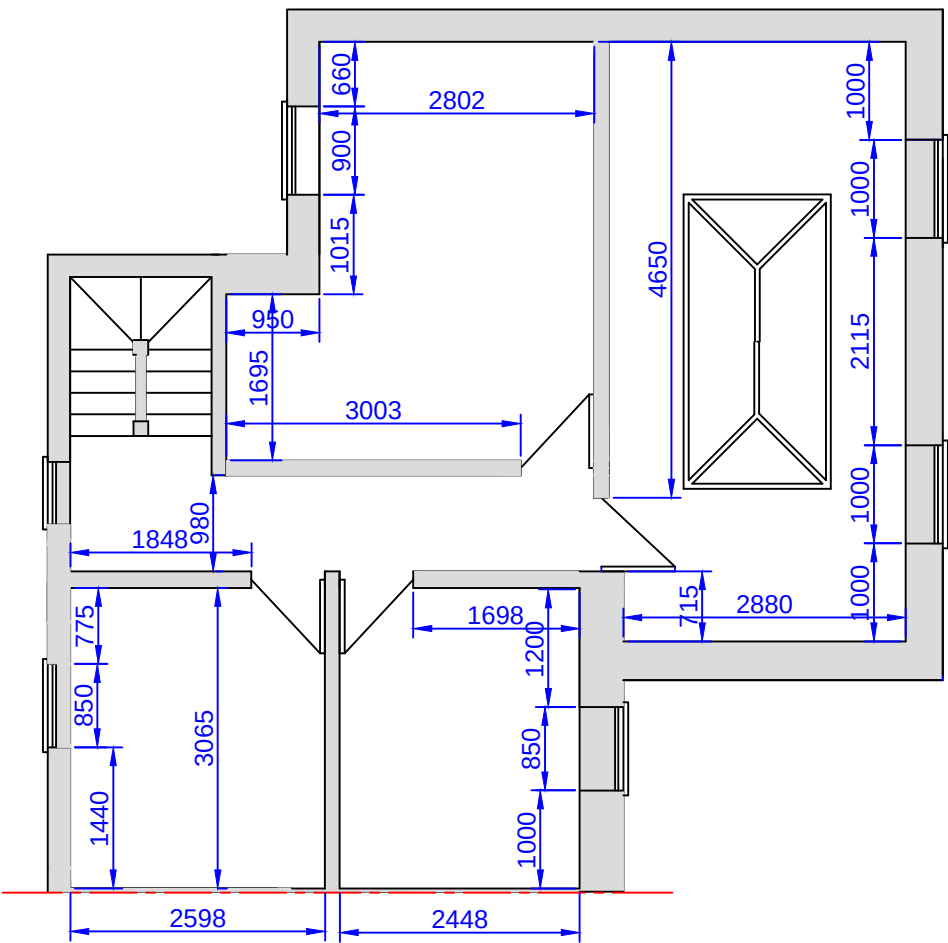

PROPOSED FIRST FLOOR PLAN
1:75

KEY	NOTES		Rev	DESCRIPTION	DATE
	1. All dimensions are in millimeters unless otherwise stated. 2. This is a C.A.D drawing and should not be amended by hand. 3. Please note that when scaling off this drawing, that it should be printed at A3. 4. RSJ to be designed by structural engineer		A	DRAFT	12/21
			5 YNYSLAS CRESCENT GLYNNEATH NEATH SA11 5LB PROPOSED PLANS		
			Scale : As shown		
			Drawn: RCM		Revision : A