


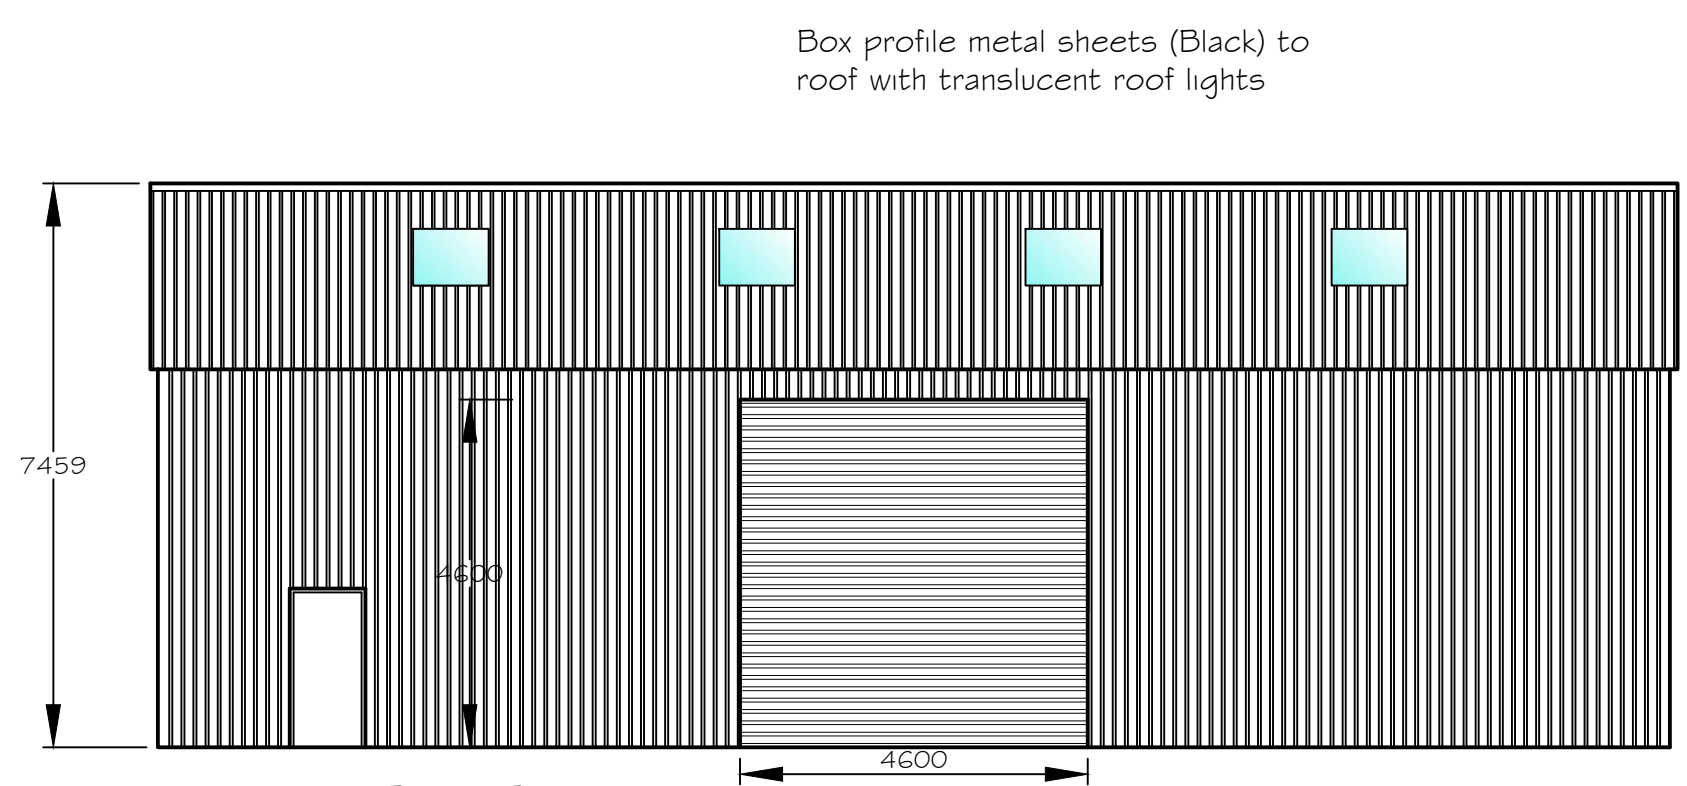
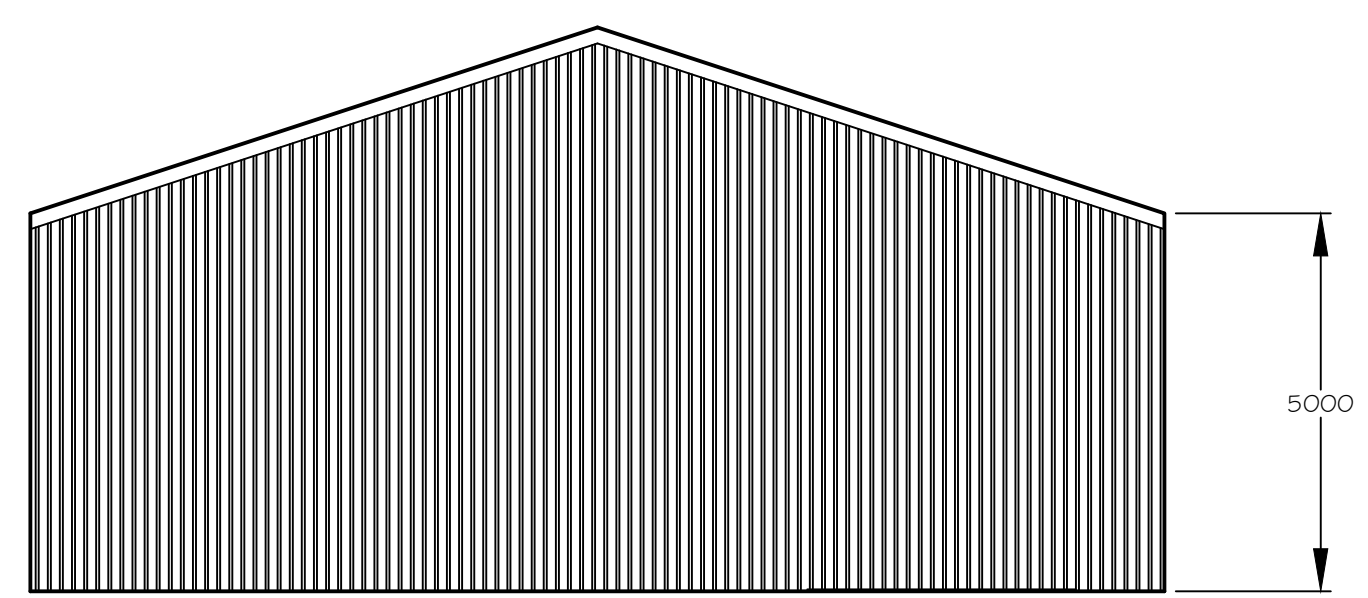
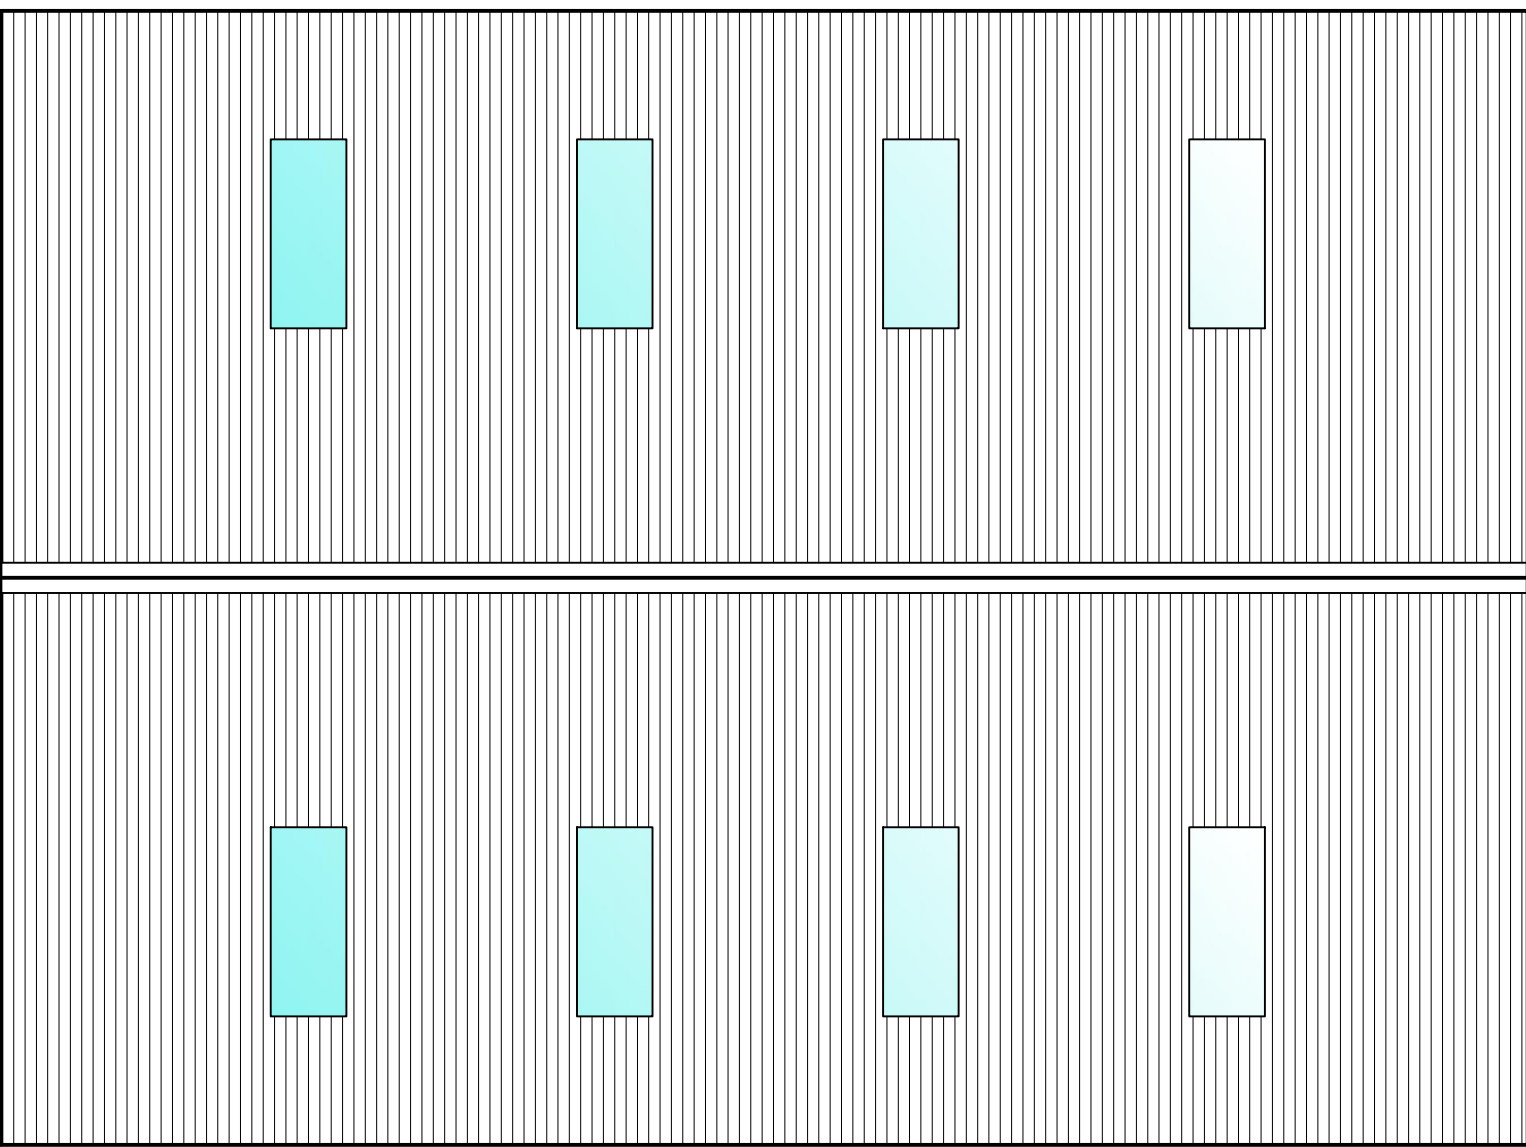
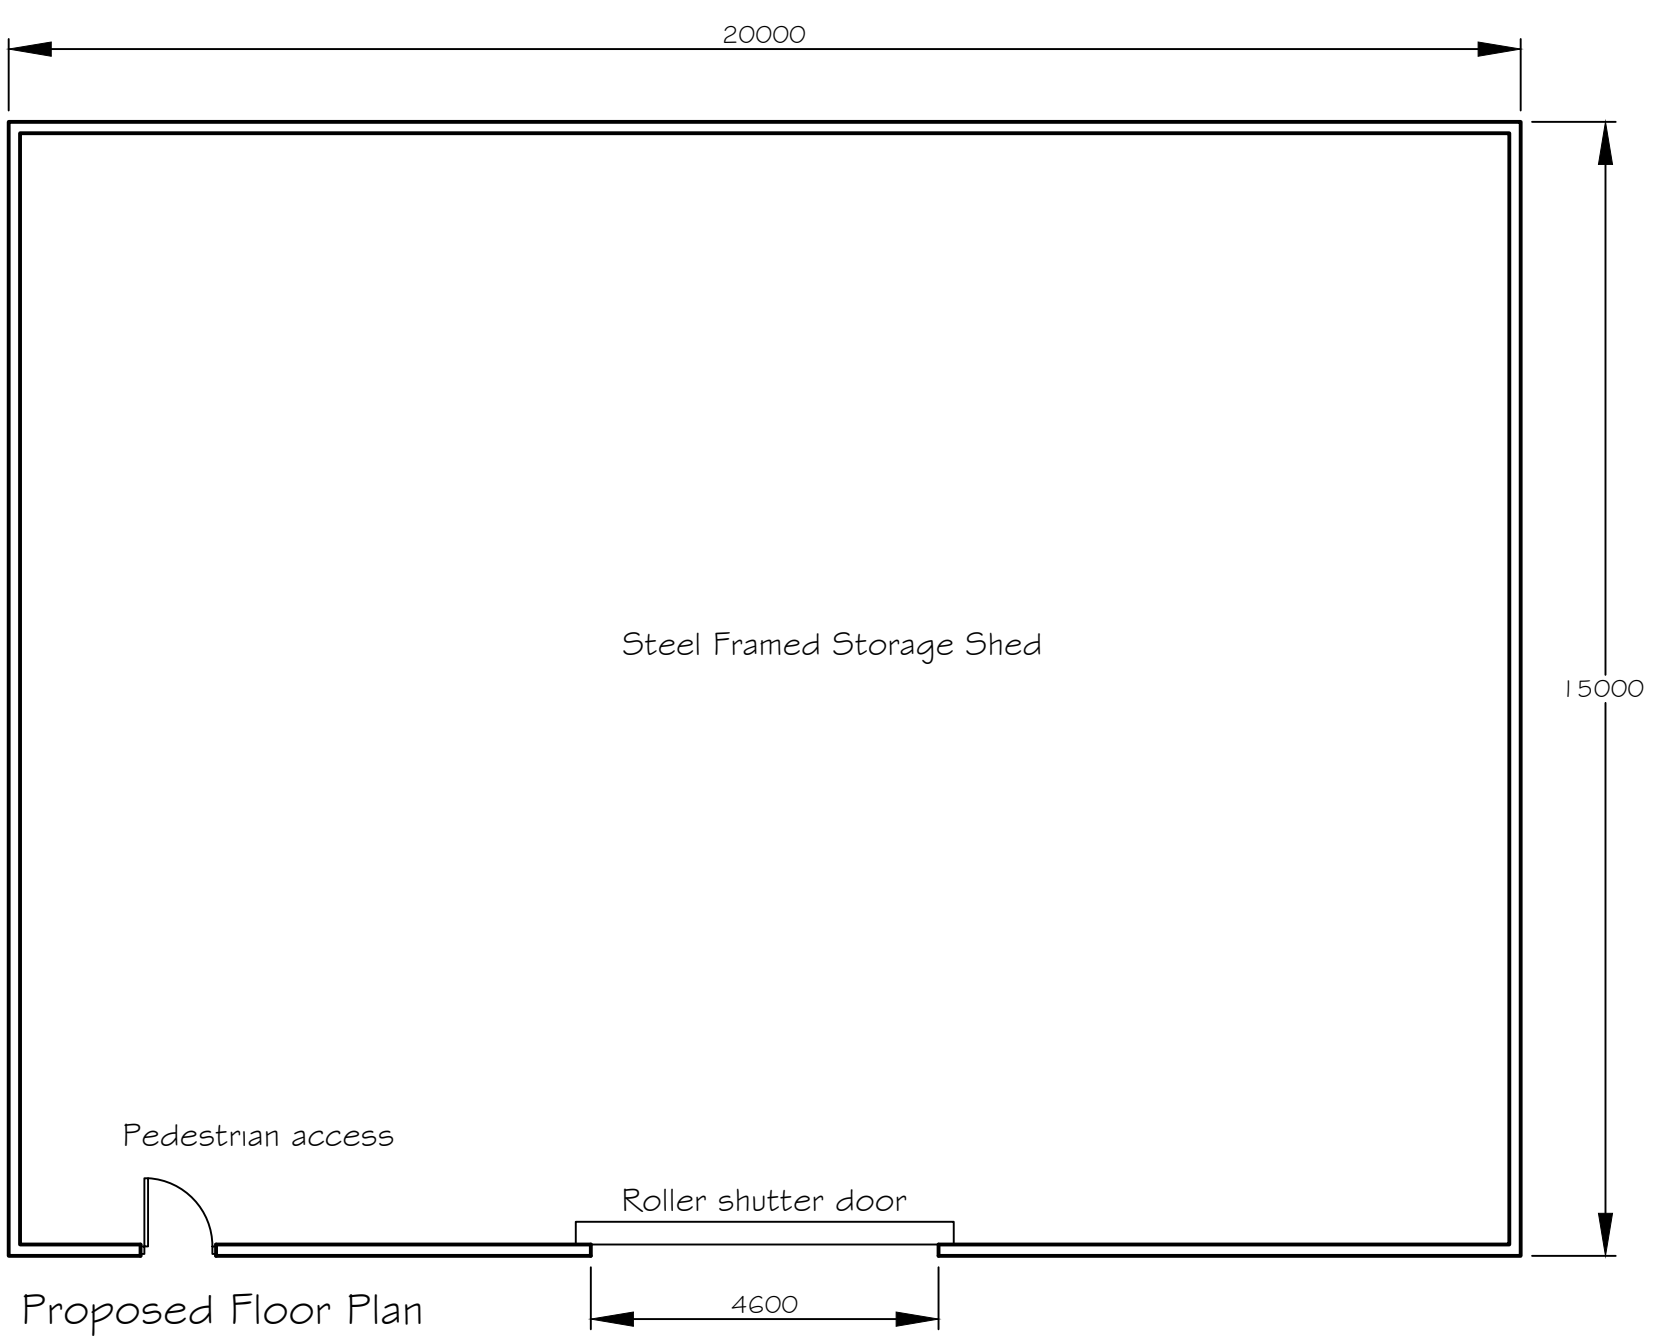
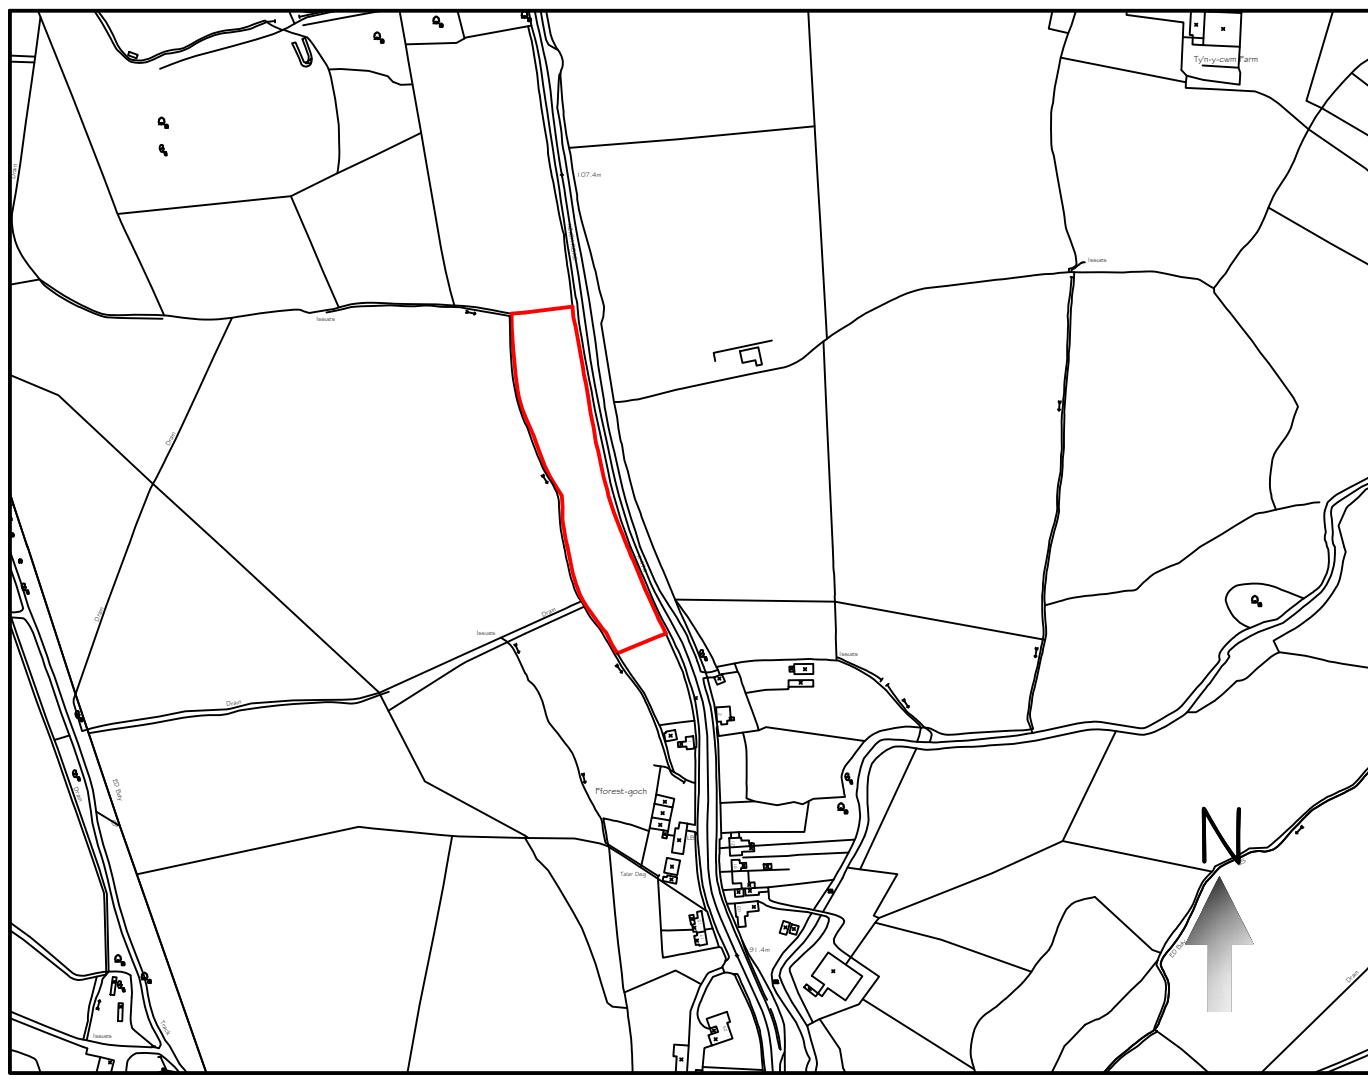


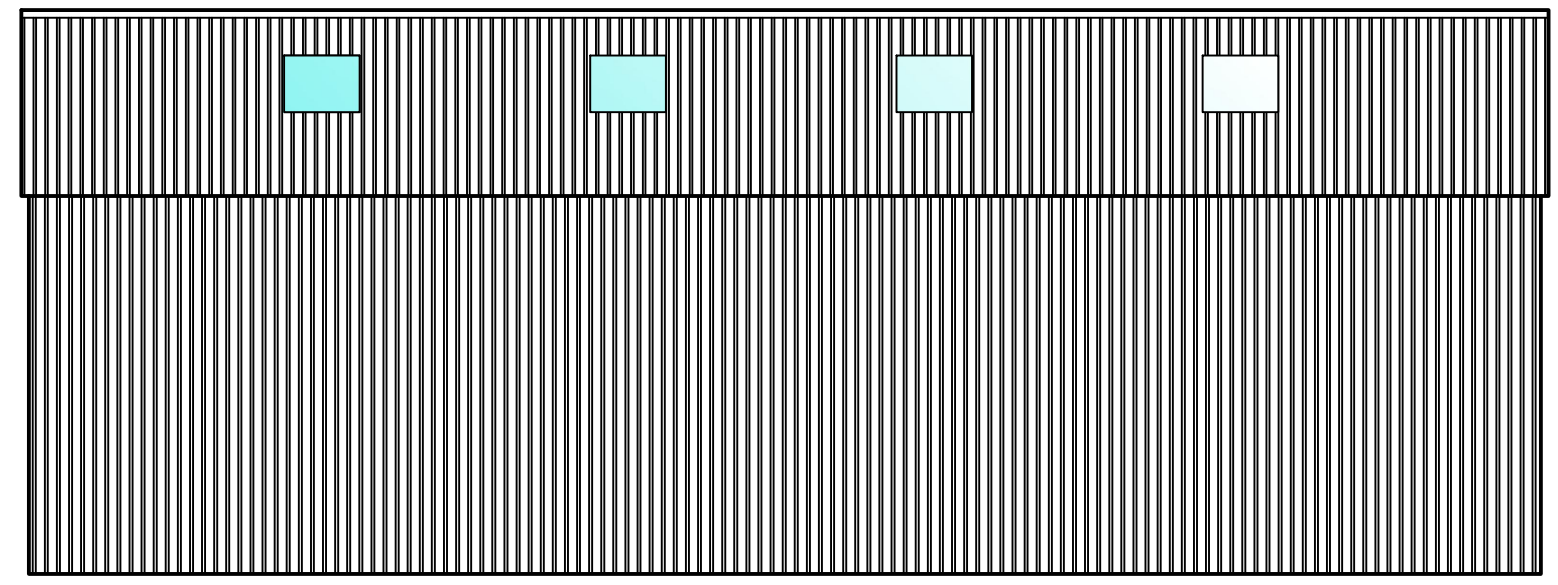


Walls to be constructed of box profile metal sheets (Black)

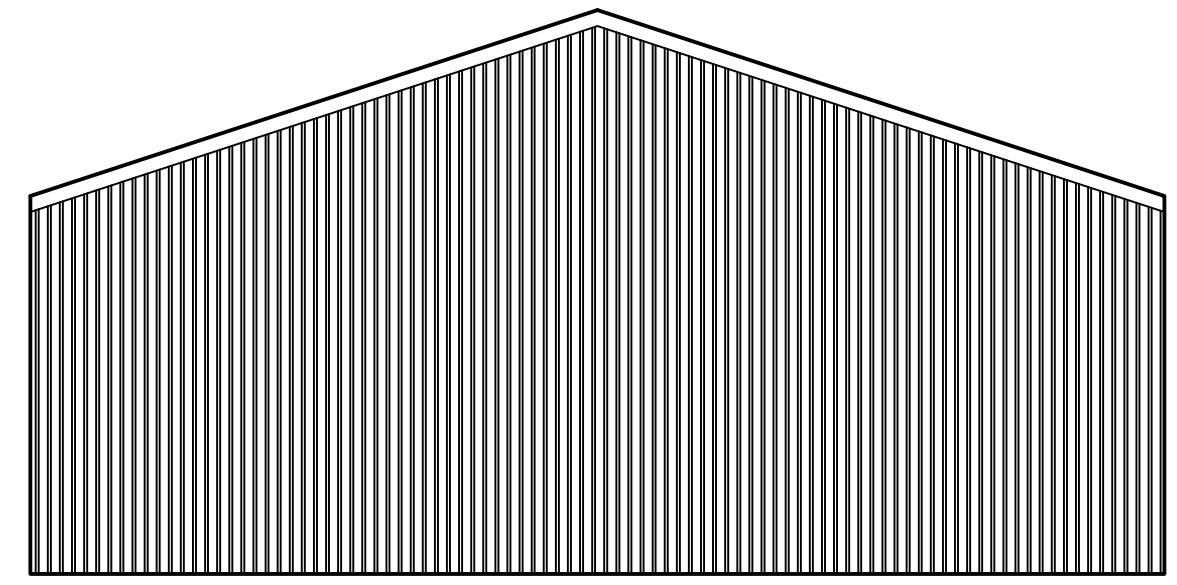

Site Location Plan at 1 : 5000 Scale

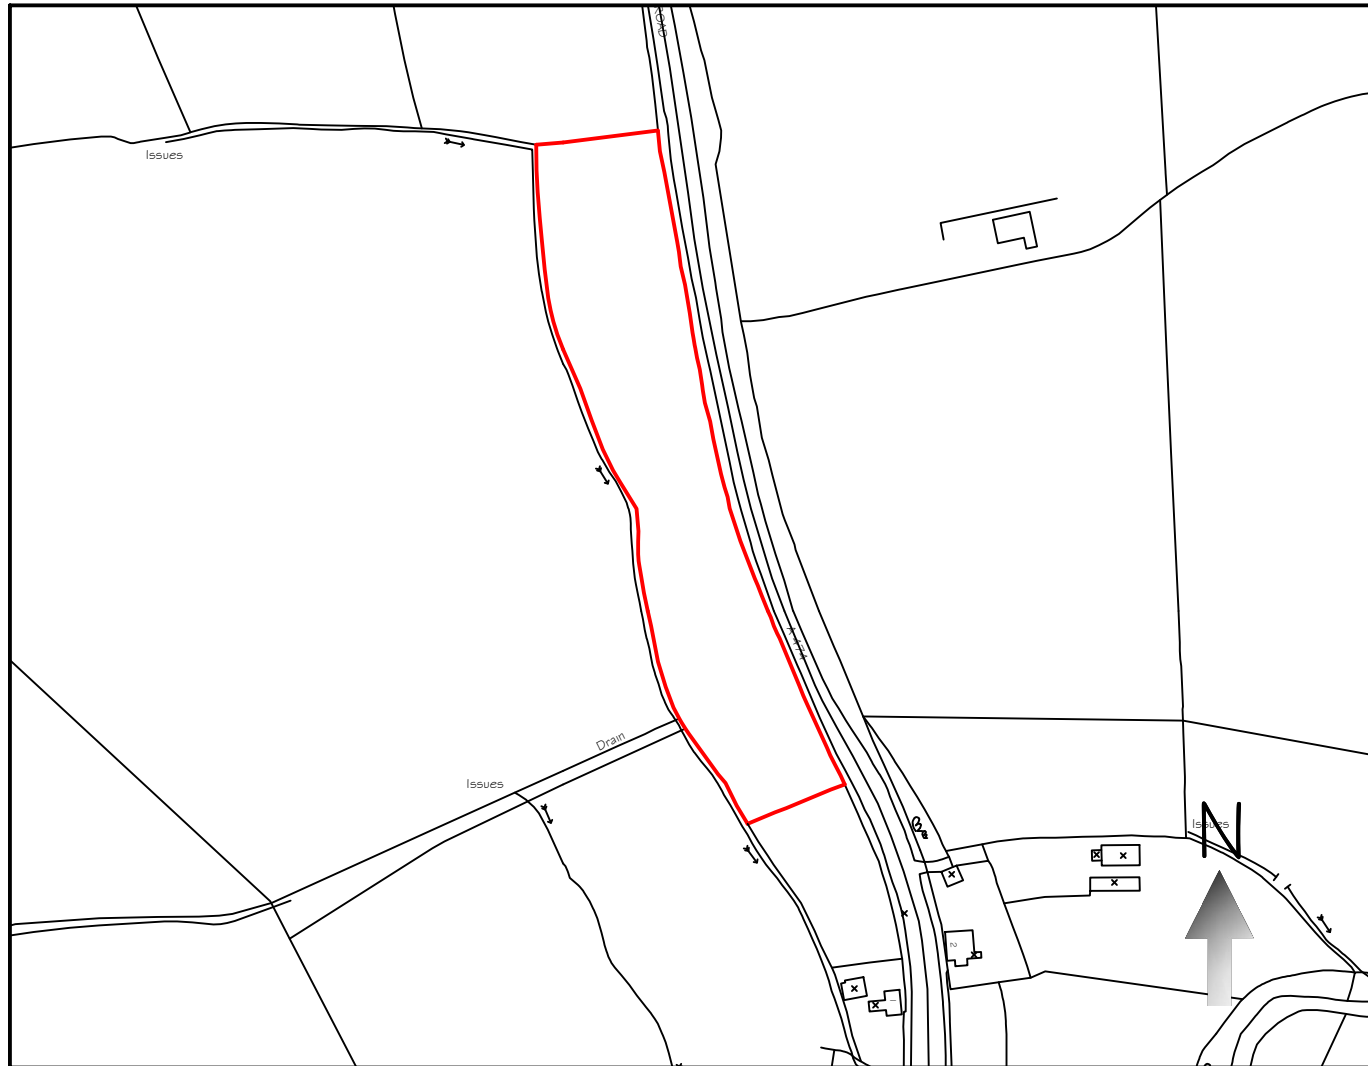

Existing Site Plan At 1 :2500 Scale

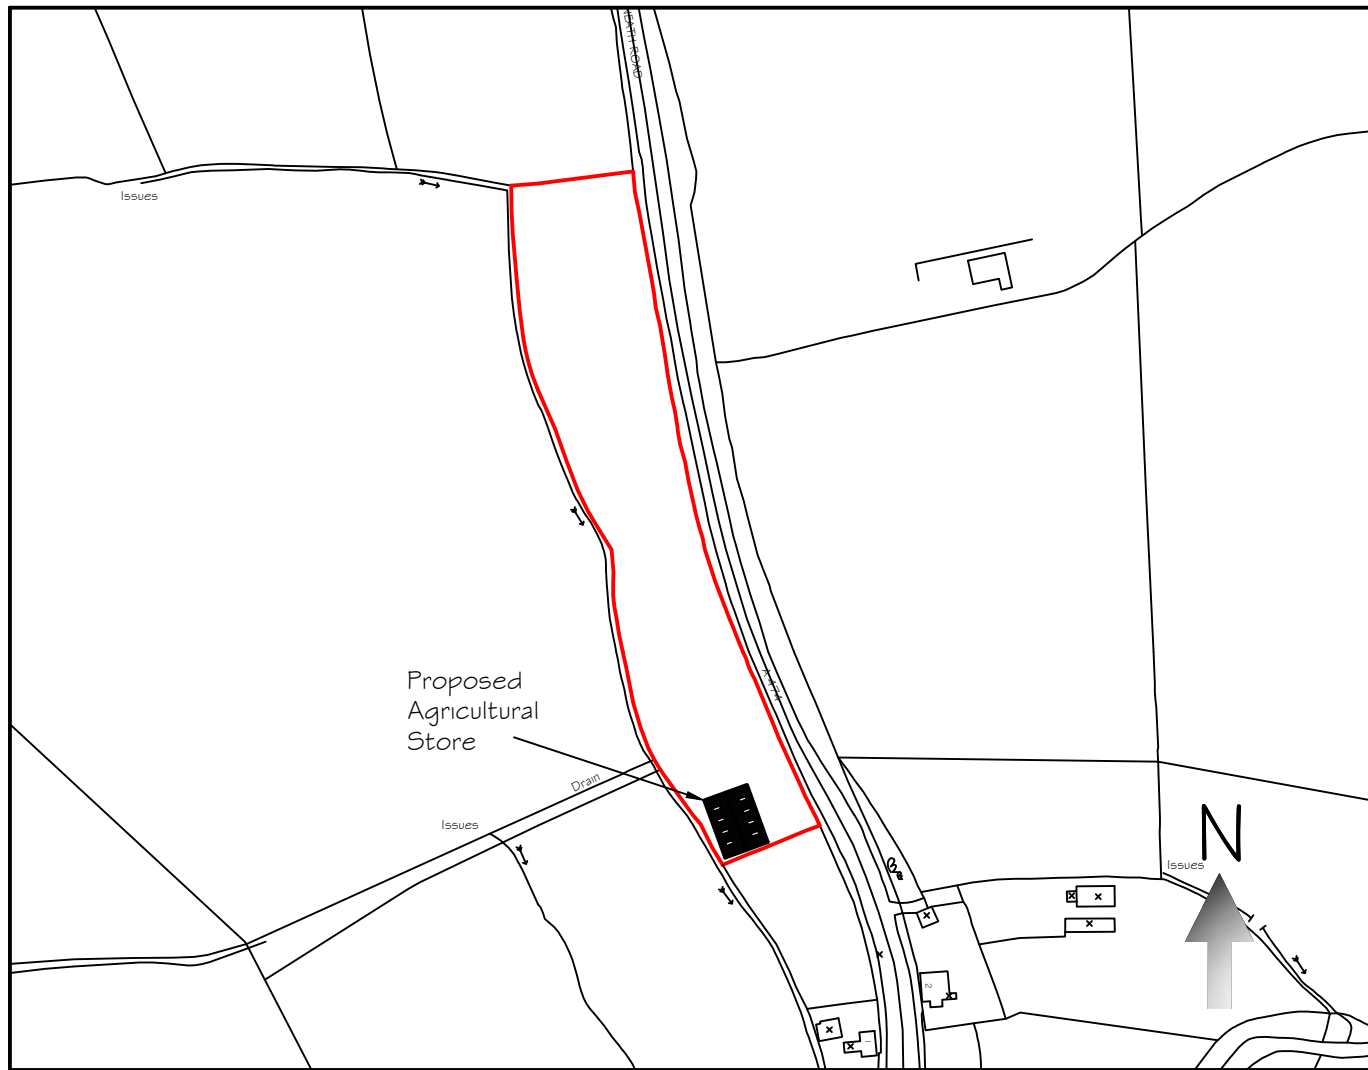

Proposed Site Plan At 1 :2500 Scale

Rev - A Shed moved to new position and height reduced by 500mm Feb 22

Tecta Associates Ltd Mobile:- 07765800405 E-mail:- info@tecta-associates.co.uk		
Title: Land At Neath Road, Forest Goch, Pontardawe Proposed Agricultural Storage	Date: June 2021	Scale: 1:100 (At A1)
Client: Mr Marc O'Mahoney 18 Maes Y Den, Cilfrew, Neath, SA10 8LT	Number: TAL21/24/O1 Rev - A	