


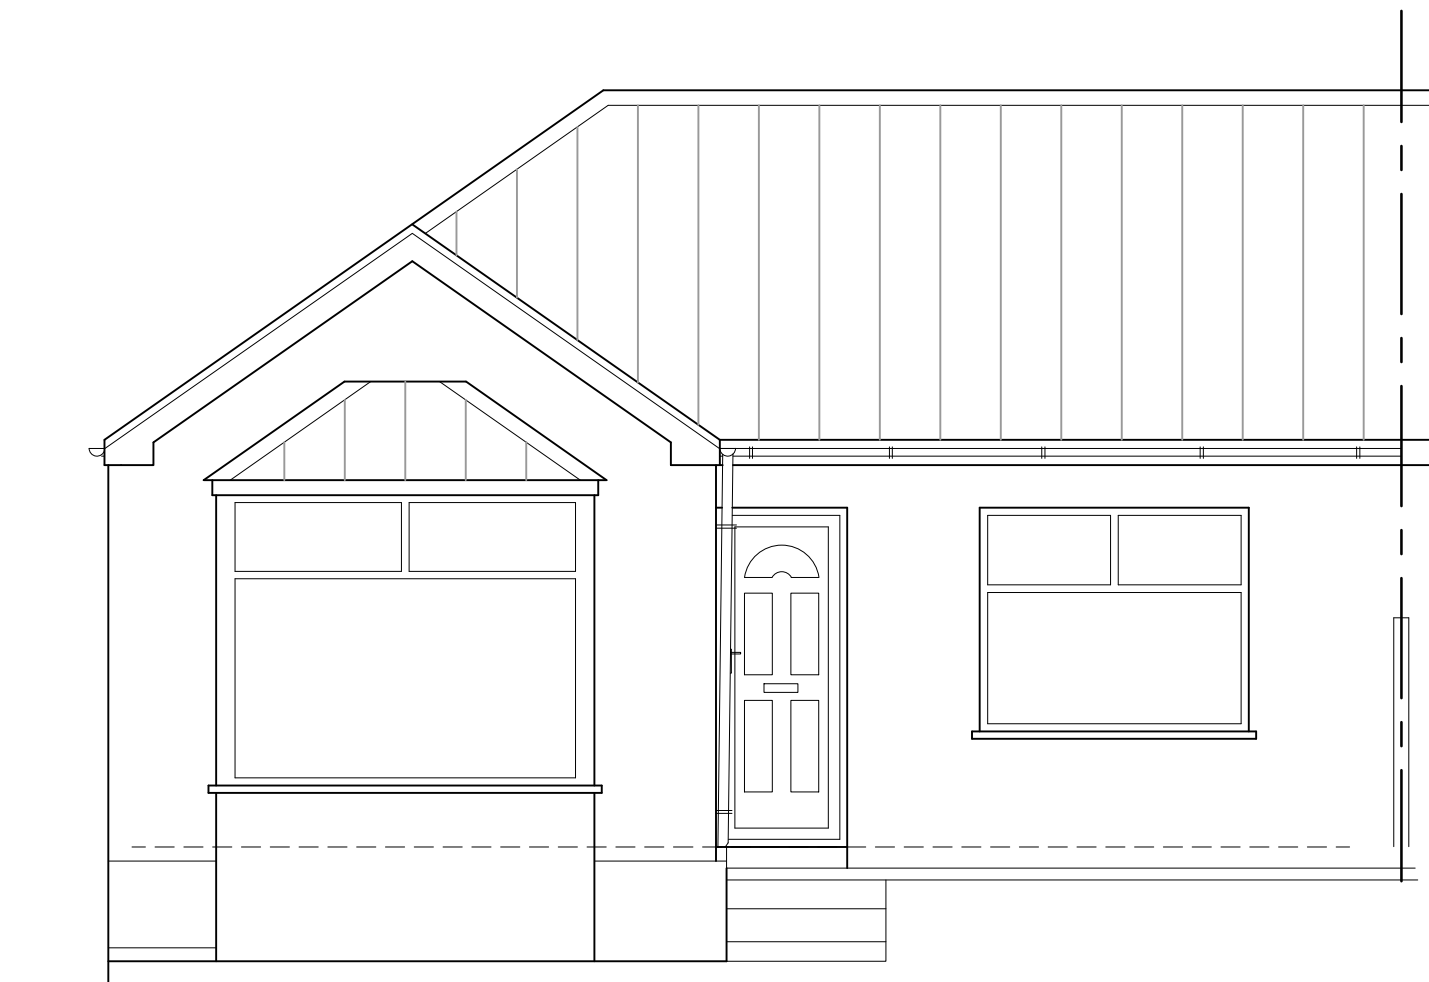

EXISTING FRONT ELEVATION

Scale 1:50

5 Hay's Crescent, Glynneath,
Neath SA11 5BE

Sheet 2 of 6