


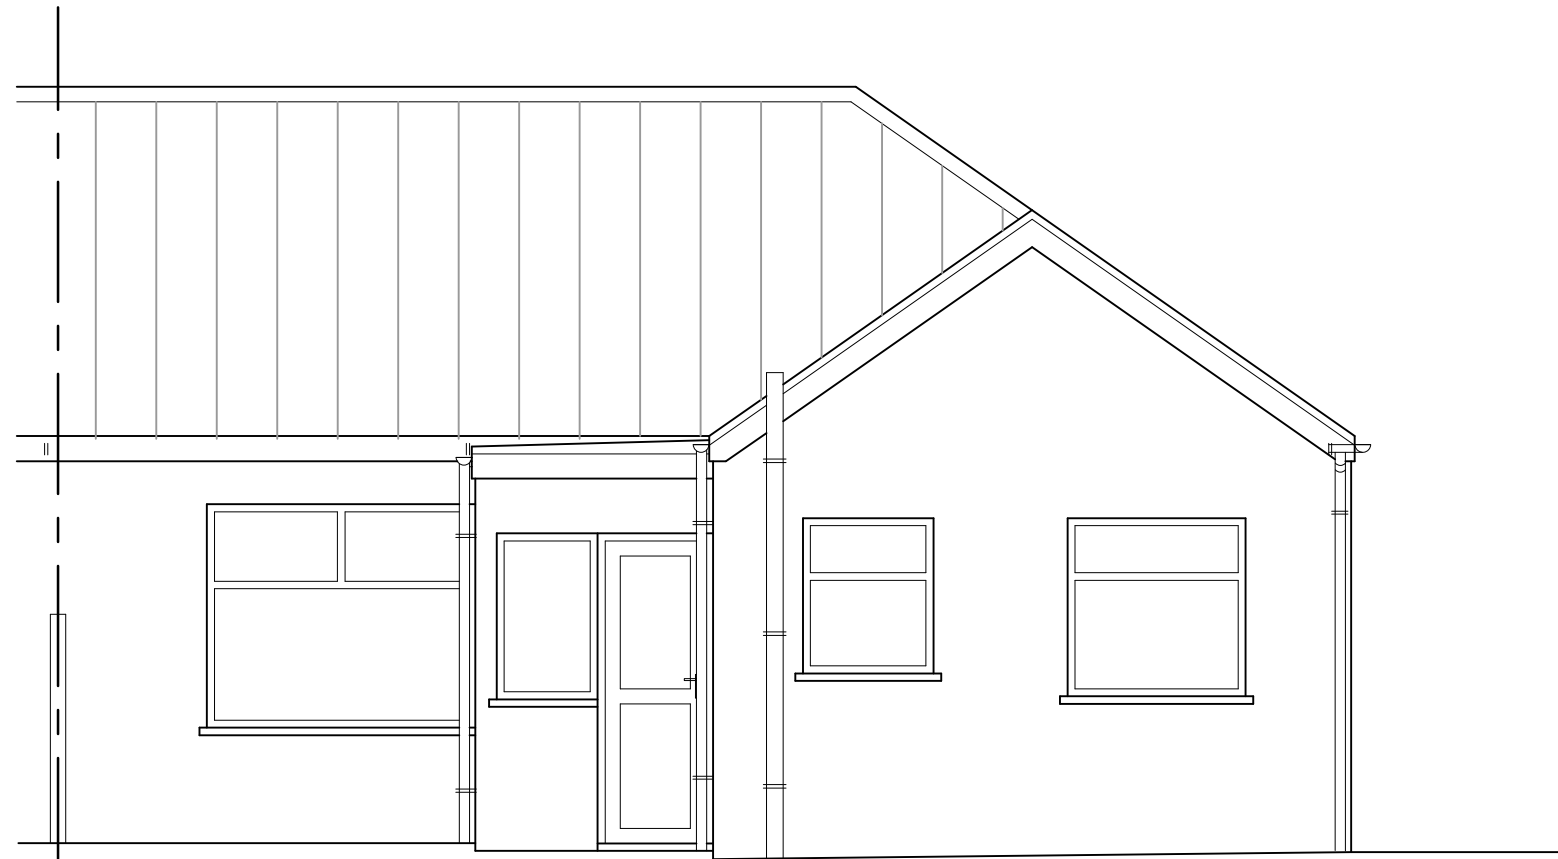

EXISTING REAR ELEVATION

Scale 1:50

5 Hay's Crescent, Glynneath,
Neath SA11 5BE

Sheet 4 of 6