





Reproduced from an Ordnance Survey map with the permission of the
Controller of Her Majesty's Stationary Office.
©Crown Copyright. All rights reserved.

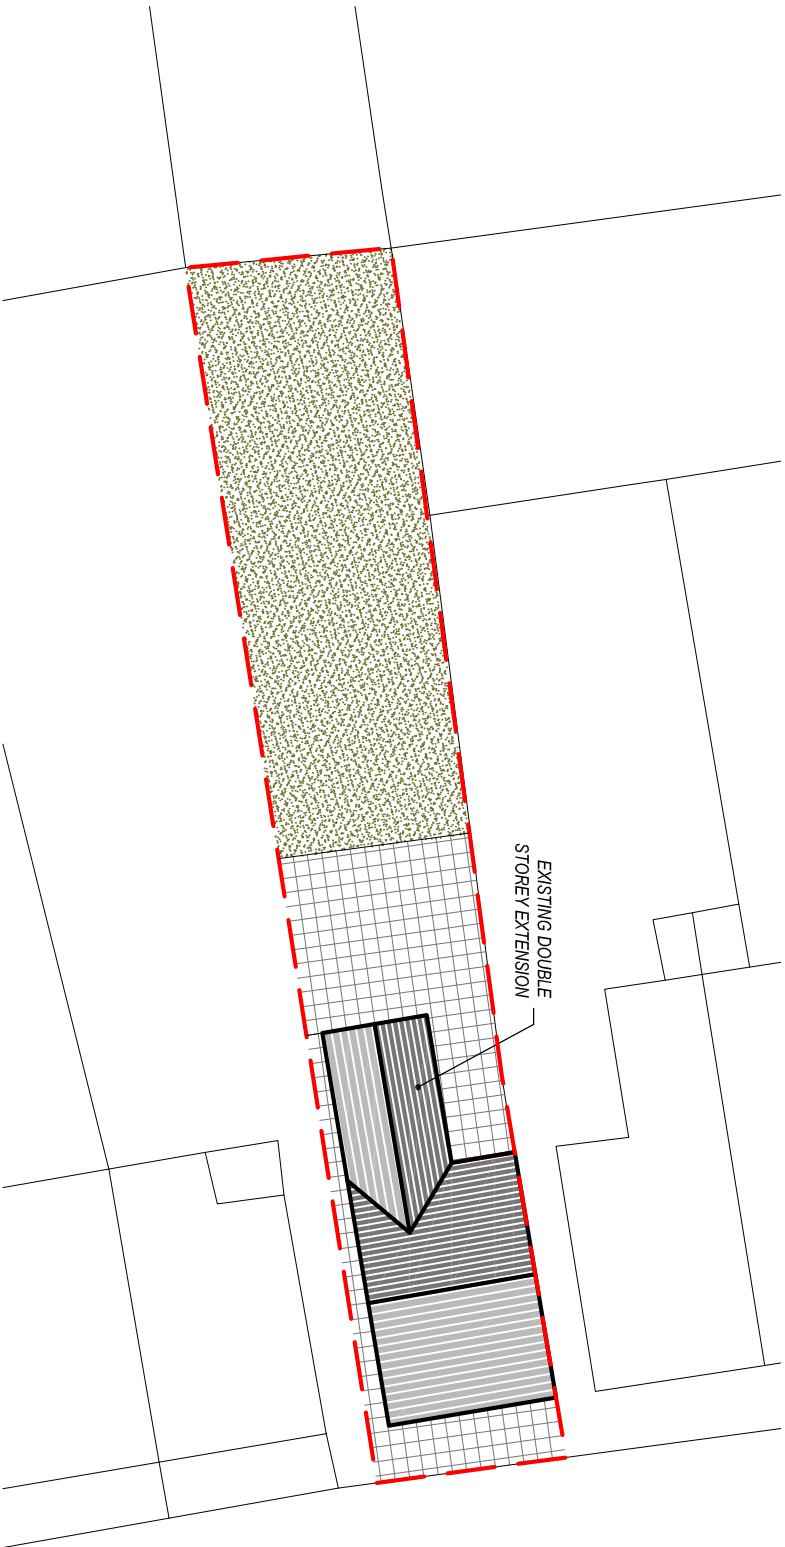

EXISTING SITE PLAN
Scale 1:250

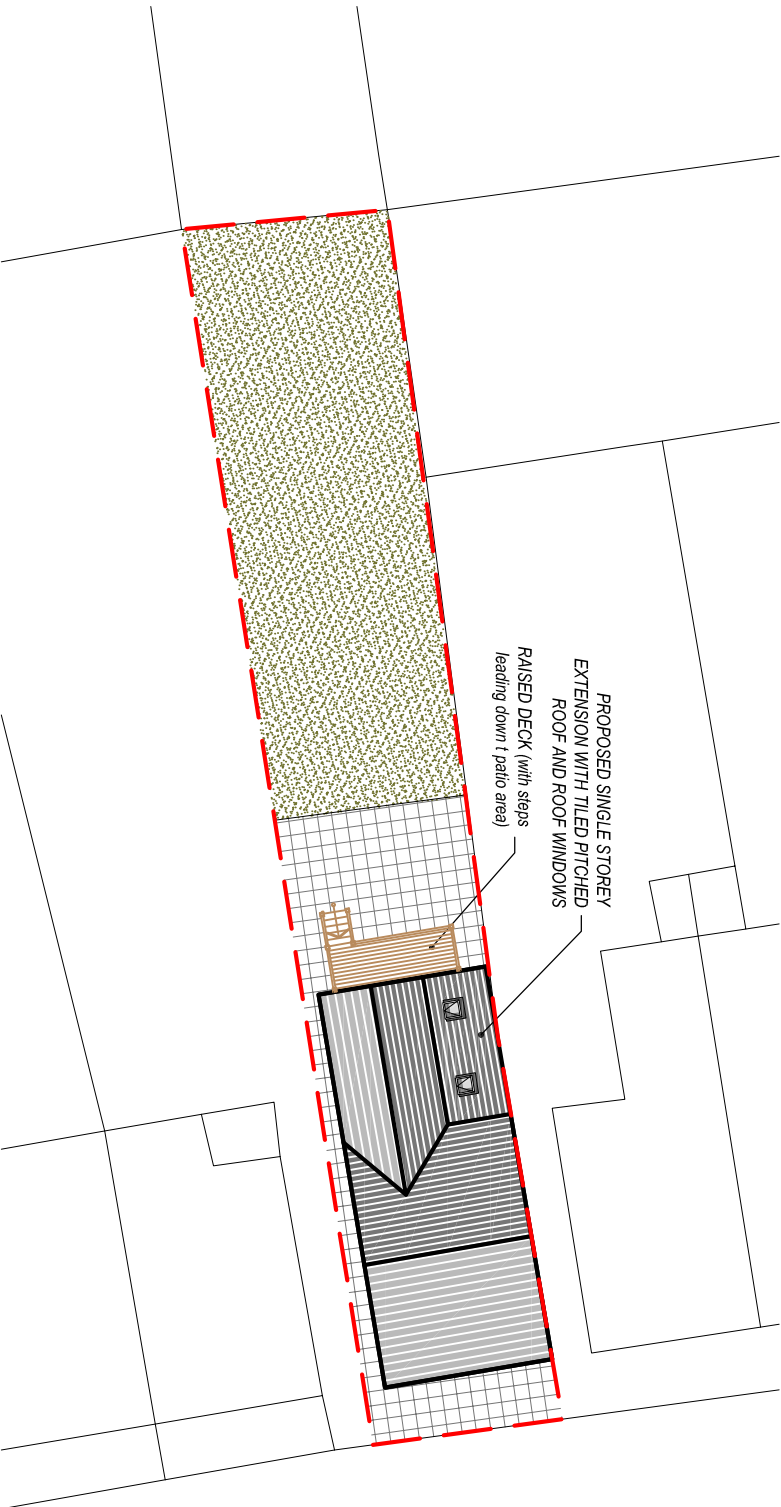

PROPOSED SITE PLAN
Scale 1:250

Client:

Mr & Mrs. Griffiths
4 School Road
Lower Brynamman

Project Title:

PROPOSED SINGLE STOREY
REAR EXTENSION

General Notes:

1. Do not scale from this drawing. Take figures from text only.
2. Dimensions are in millimetres unless otherwise stated.

Drawing Issue:

PLANNING

Drawing Title:

EXISTING & PROPOSED SITE PLANS

Drawing No:	002	Revision:	A
Date:	03-02-2022	Revised:	18-02-2022
Scale(s):	1:250	Paper Size:	A3



Cwm Planning & Design Ltd.
(architectural and draughting services)