


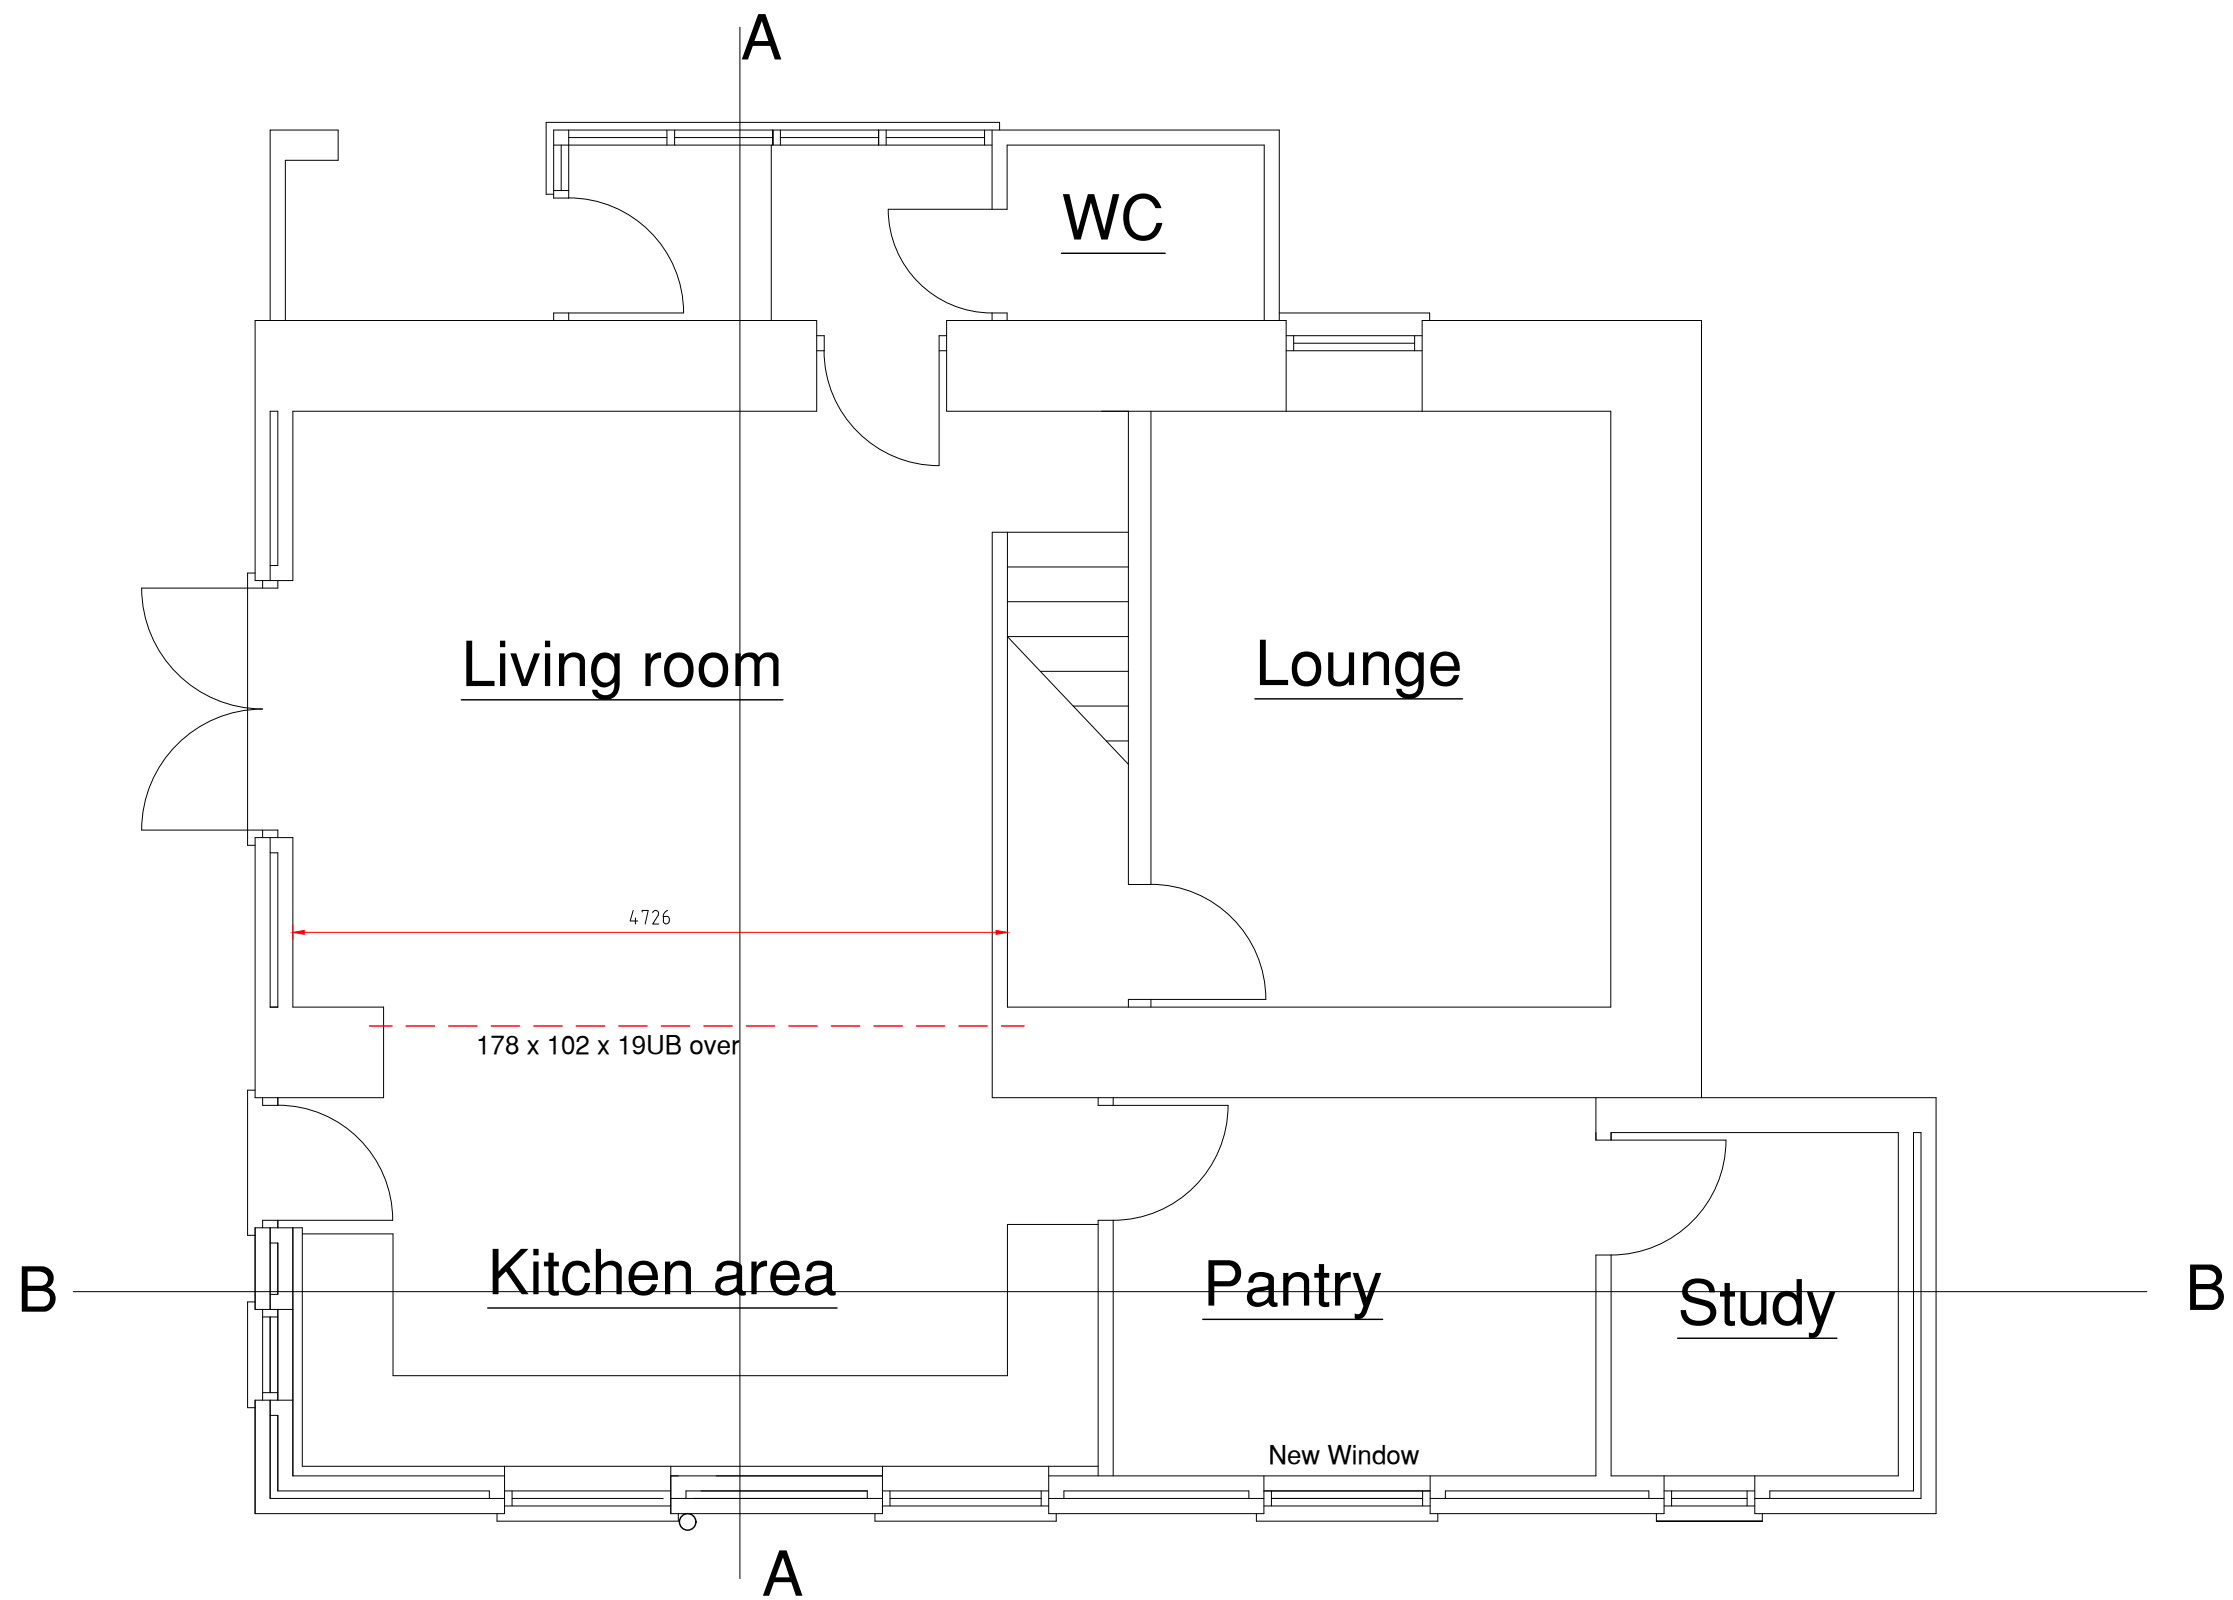

Site Address	Title.	Notes	<table><tr><td>Date</td><td colspan="2">Scale</td></tr><tr><td>30.05.21</td><td colspan="2">1 : 50 on A3</td></tr><tr><td>Drawn By</td><td>Checked by</td><td></td></tr><tr><td>DD</td><td></td><td></td></tr><tr><td>Drawing No</td><td>Rev.</td><td>Date</td></tr><tr><td>131GraigRd 3</td><td>a</td><td>08.02.22</td></tr></table>	Date	Scale		30.05.21	1 : 50 on A3		Drawn By	Checked by		DD			Drawing No	Rev.	Date	131GraigRd 3	a	08.02.22
Date	Scale																				
30.05.21	1 : 50 on A3																				
Drawn By	Checked by																				
DD																					
Drawing No	Rev.	Date																			
131GraigRd 3	a	08.02.22																			
<u>PROPOSED EXTENSION</u> <u>AT 131 GRAIG ROAD,</u> <u>GODRERGRAIG.</u>	PROPOSED GROUND FLOOR PLAN.	Dimensions are in millimetres unless otherwise stated.																			