


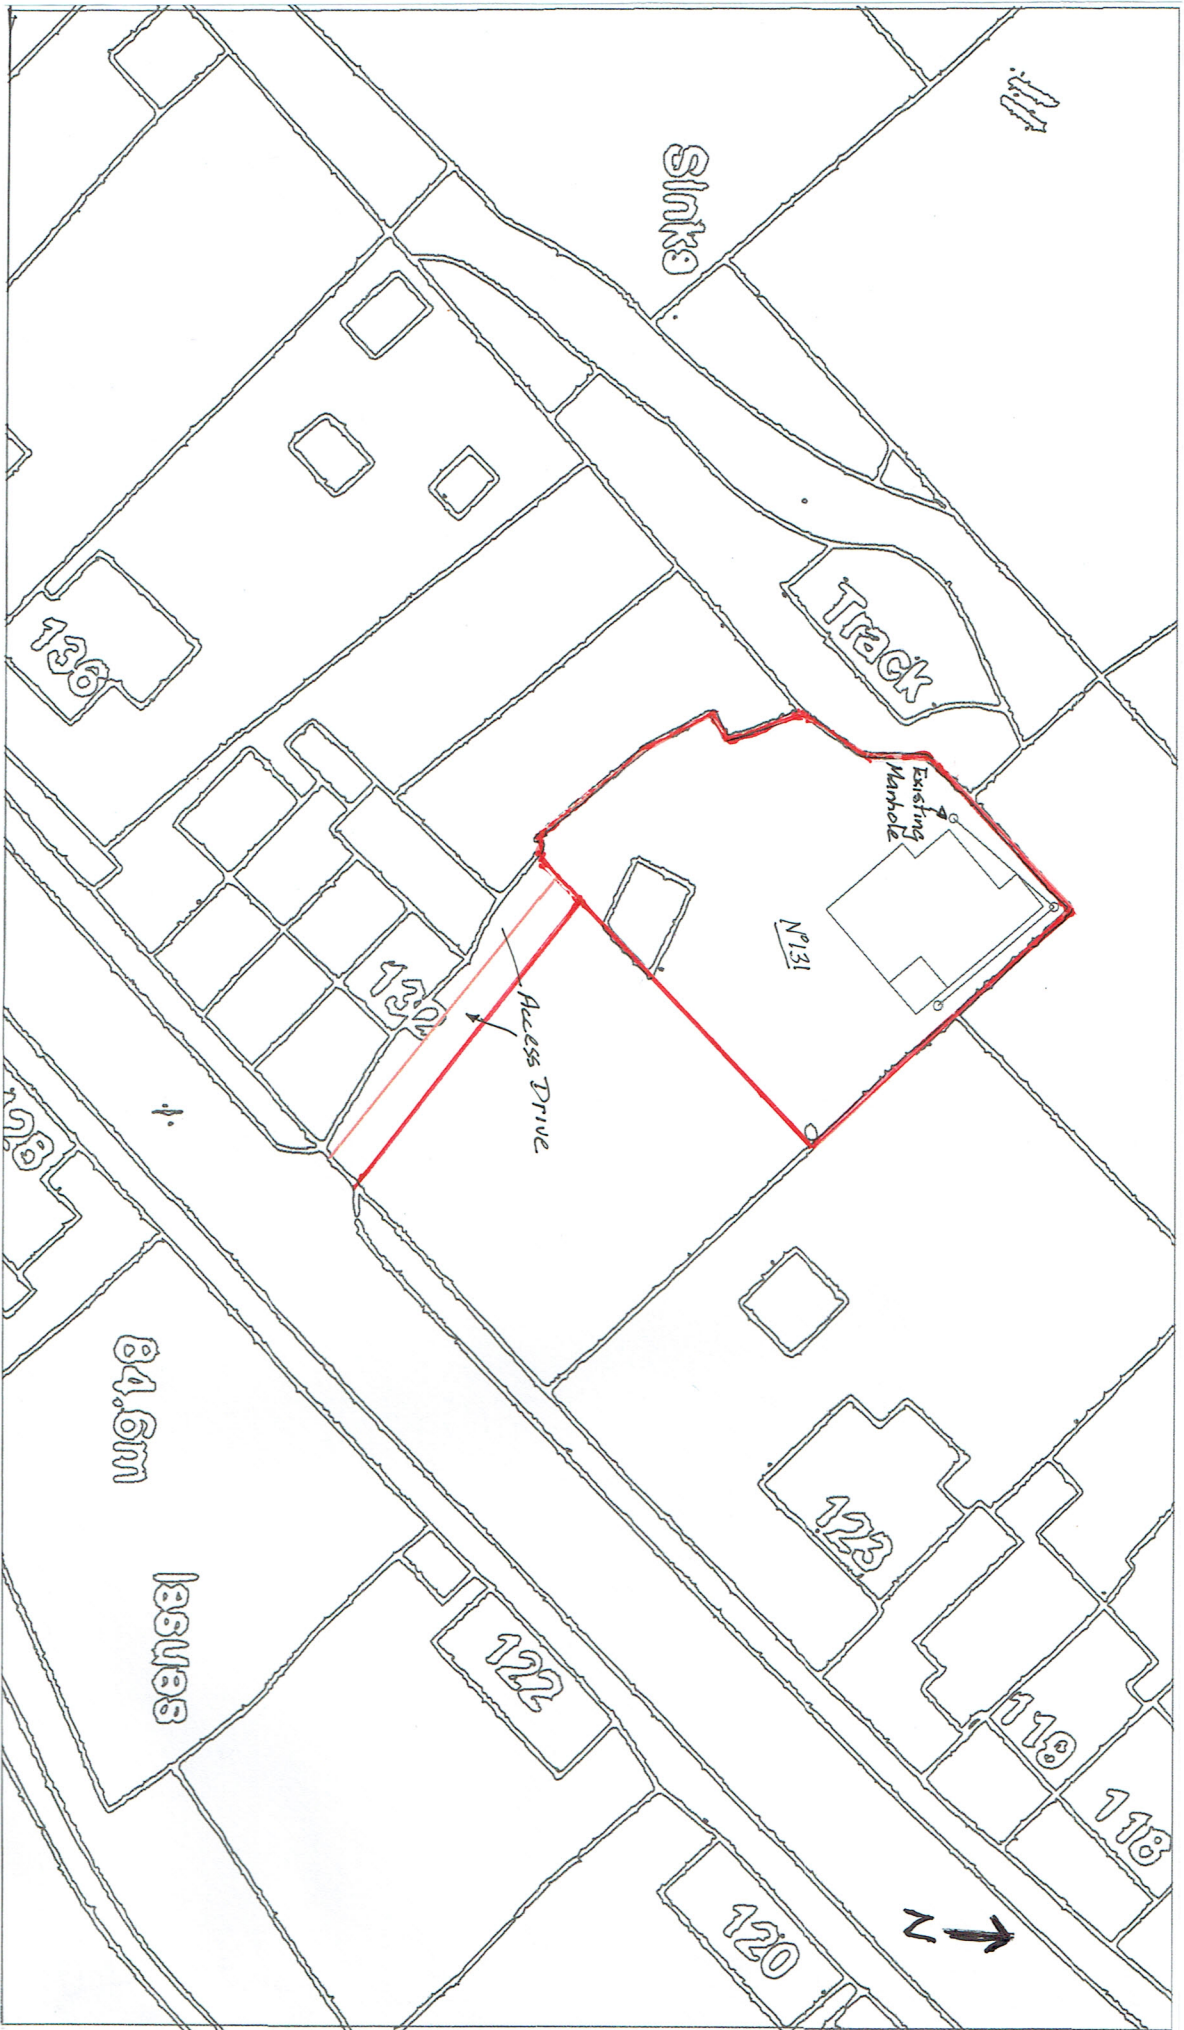

Site Address

Title

Notes

Dimensions are in millimetres unless otherwise stated.

Date
30.05.21

Scale
1 : 500

Drawn By

DD

Checked by

Drawing No

131GraigRd 7

Rev.

Date

PROPOSED EXTENSION
AT 131 GRAIG ROAD,
GODFREYGRAIG.

SITE PLAN