



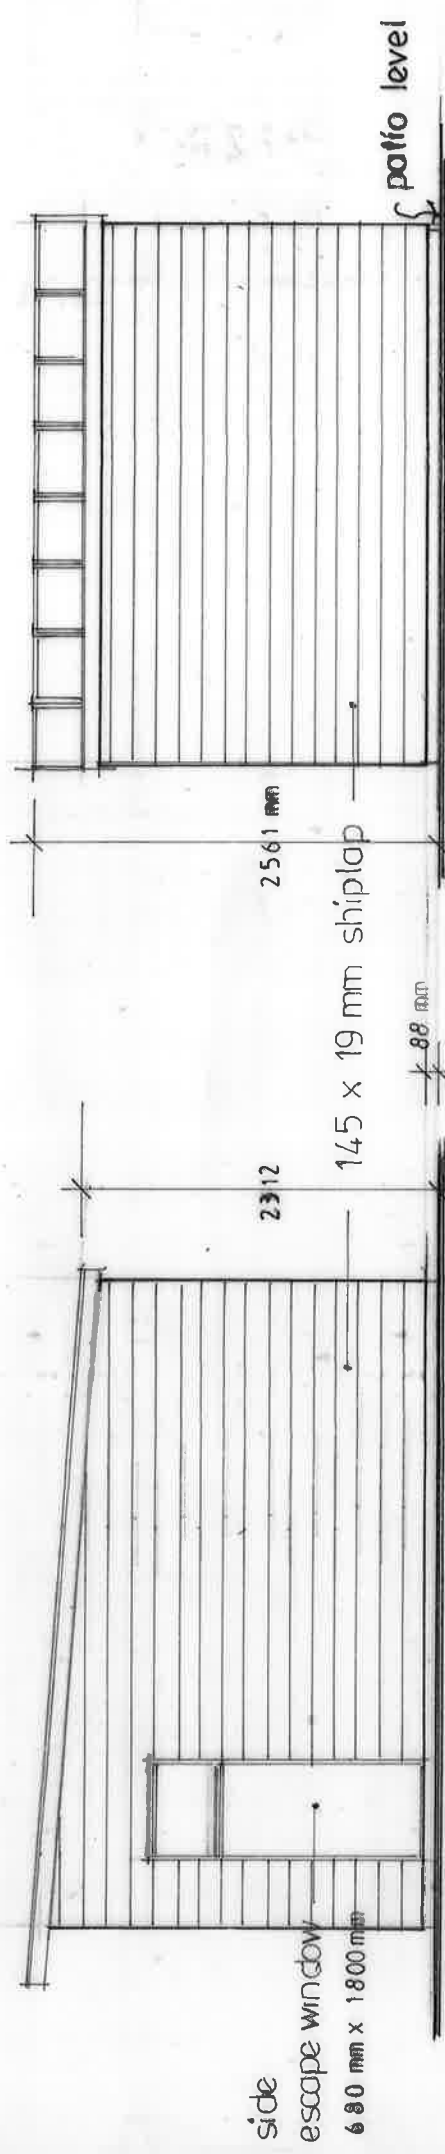

SIDE ELEVATION

REAR ELEVATION

PROPOSED SUMMER HOUSE
scale 1 : 50

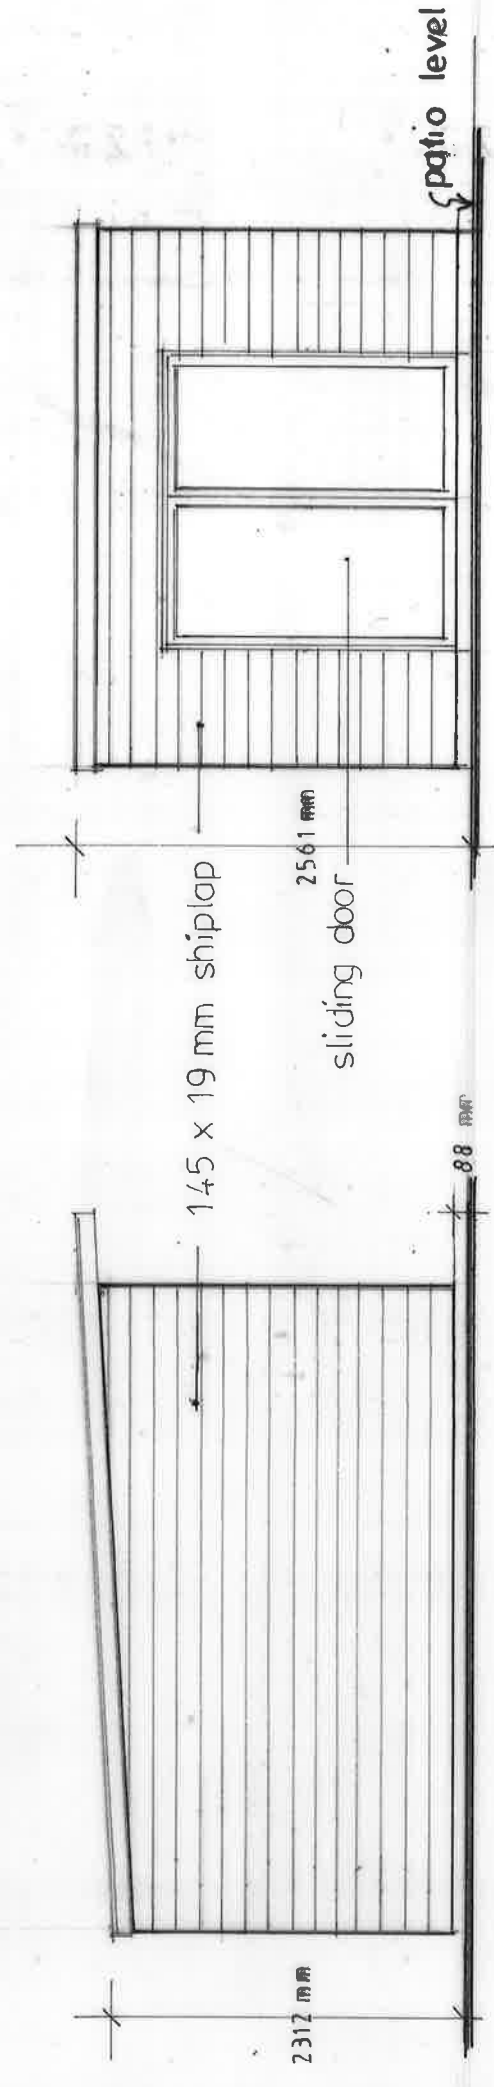

SIDE ELEVATION

ENTRANCE ELEVATION