


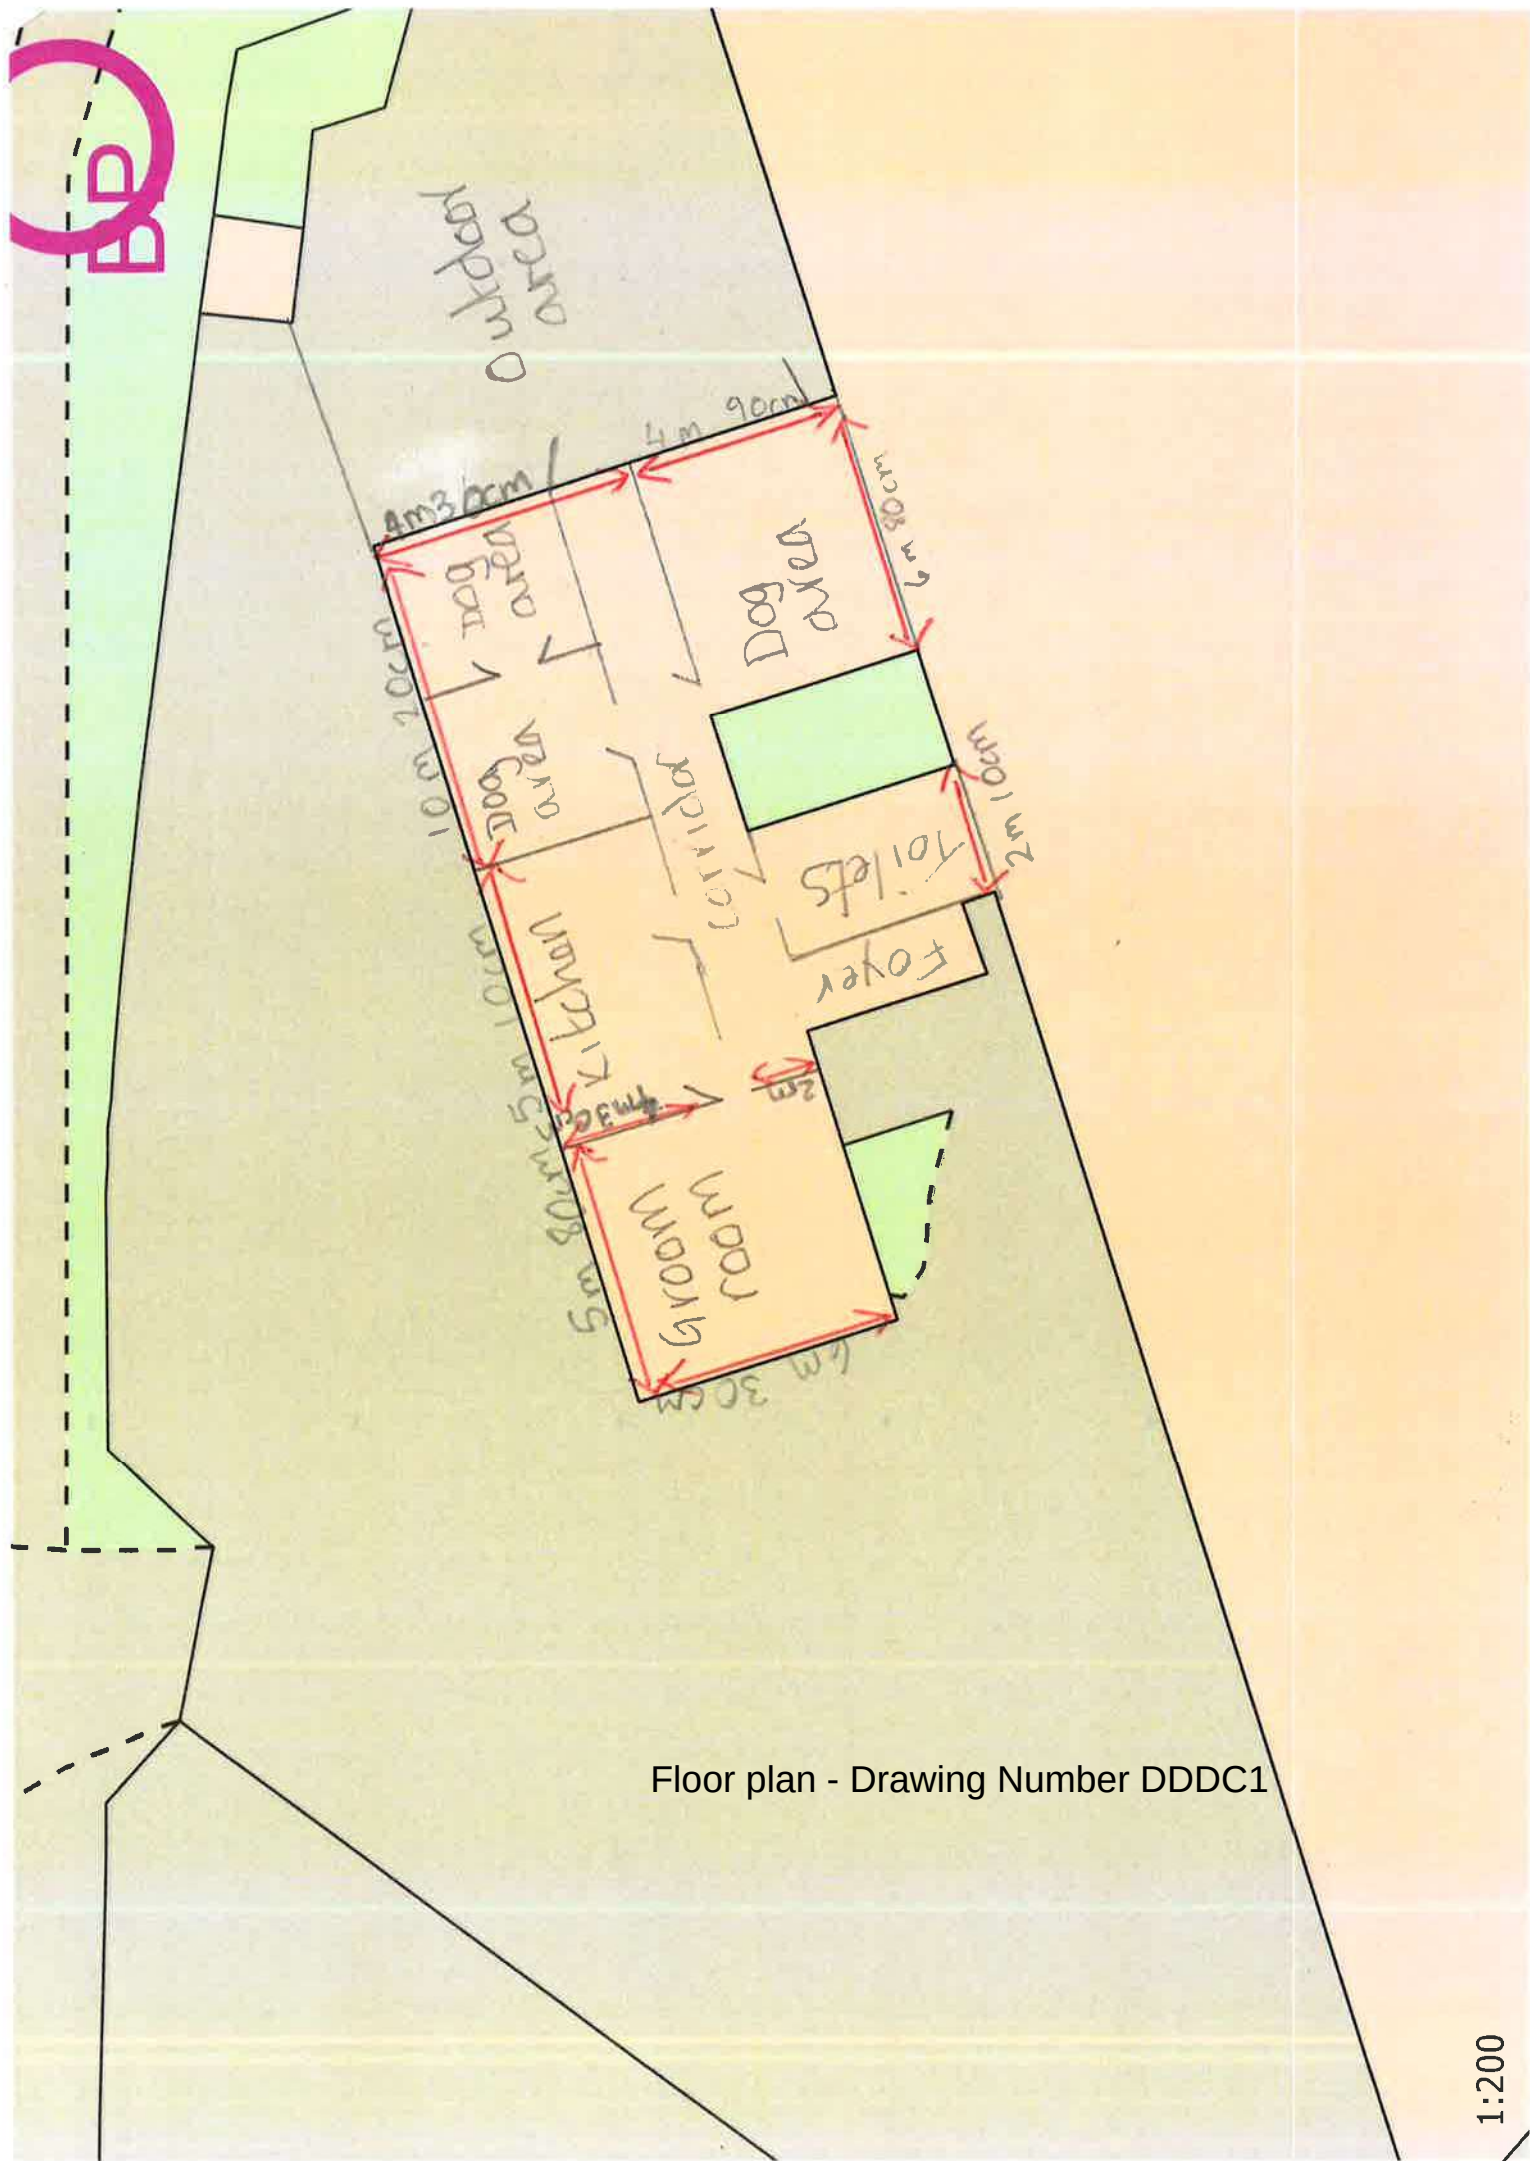

Floor plan - Drawing Number DDDC1