




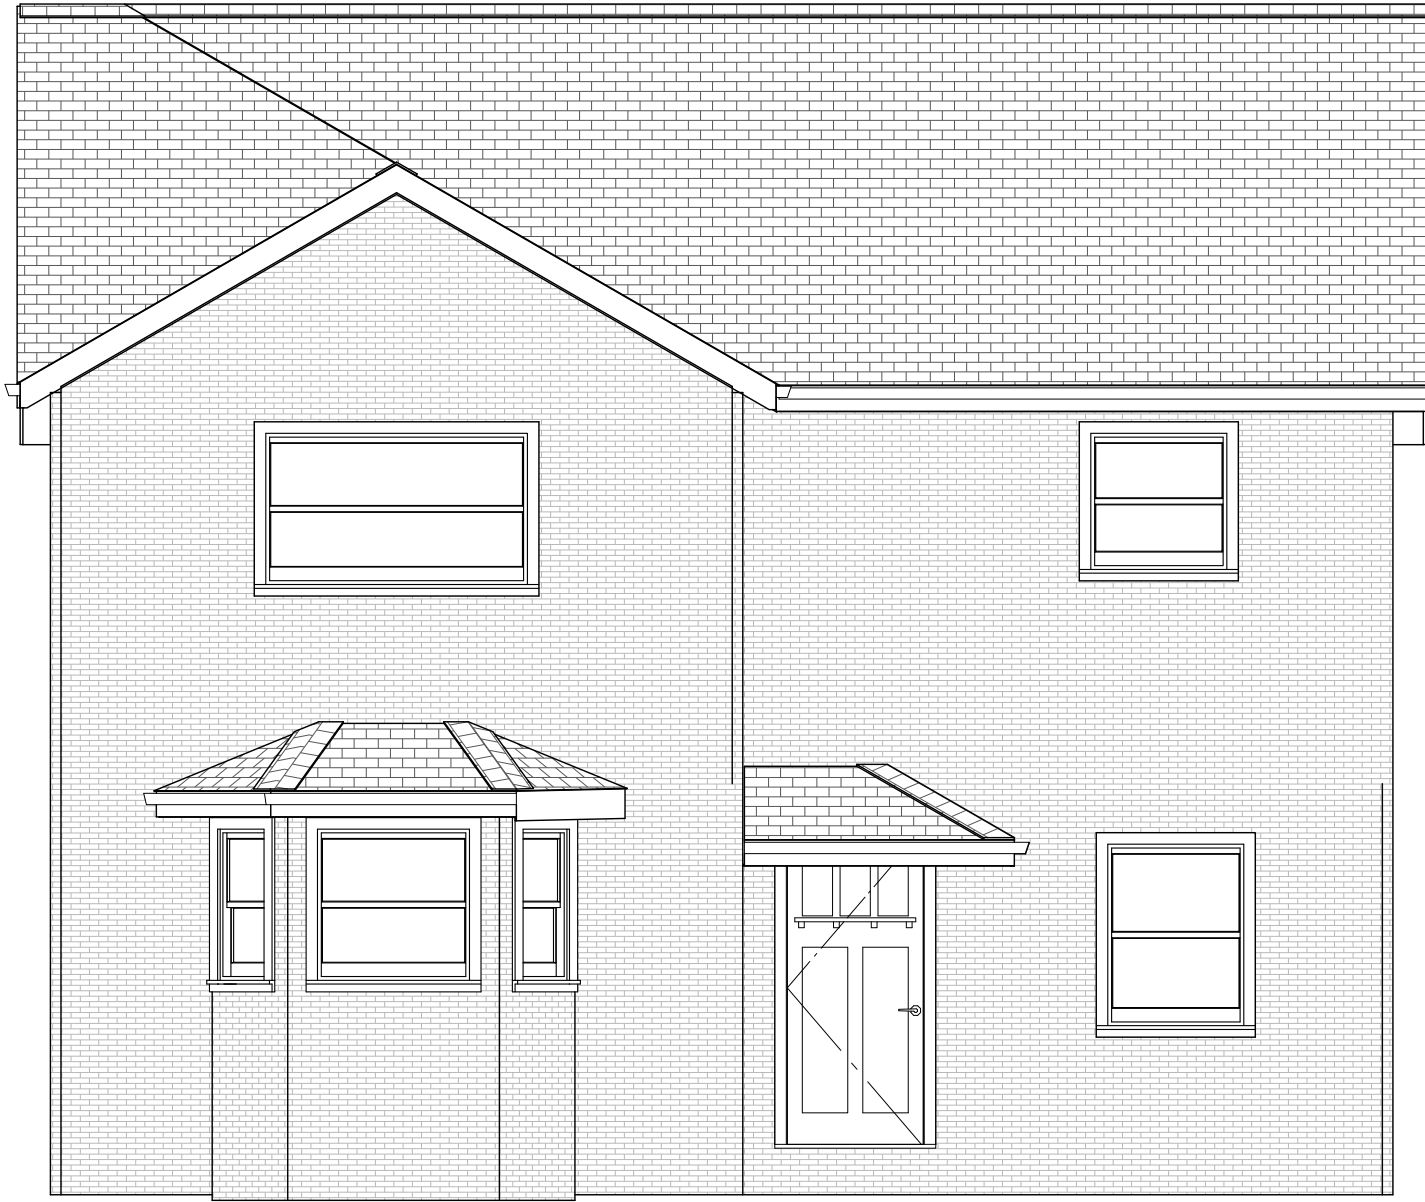

Front Elevation

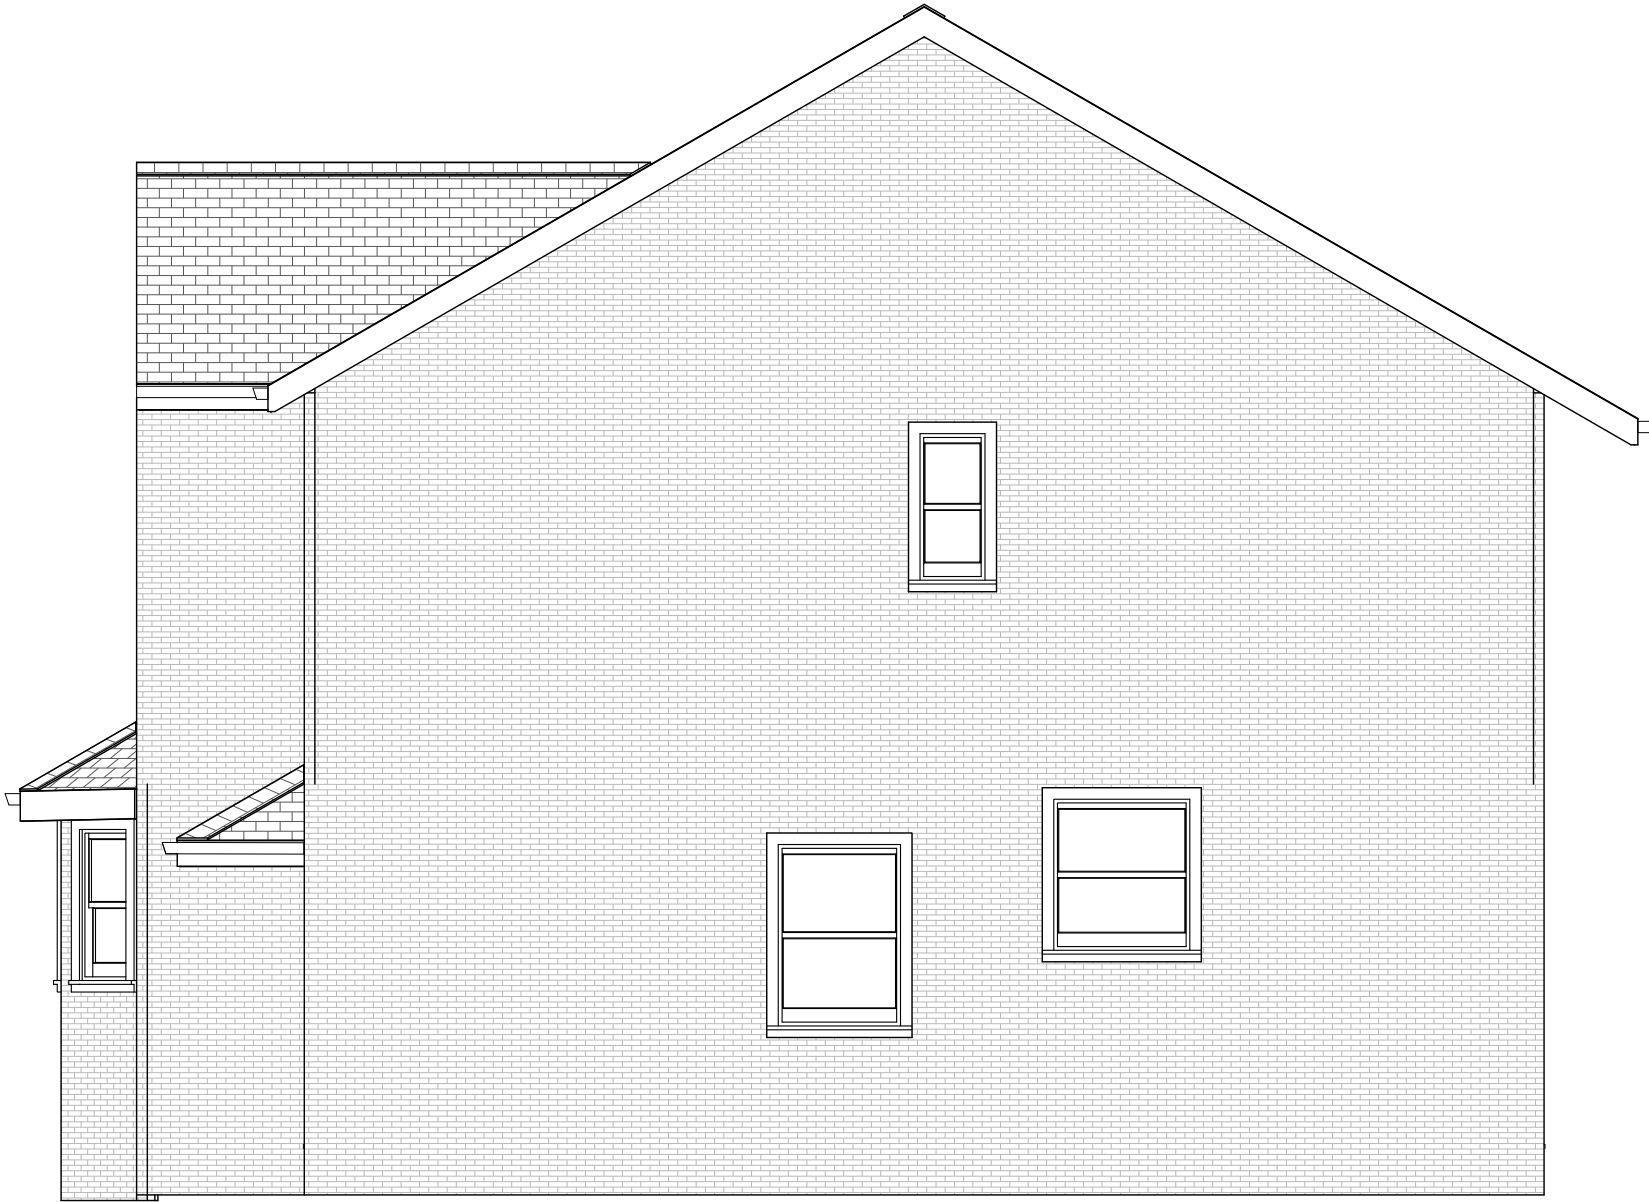

Side Elevation as seen by neighbour

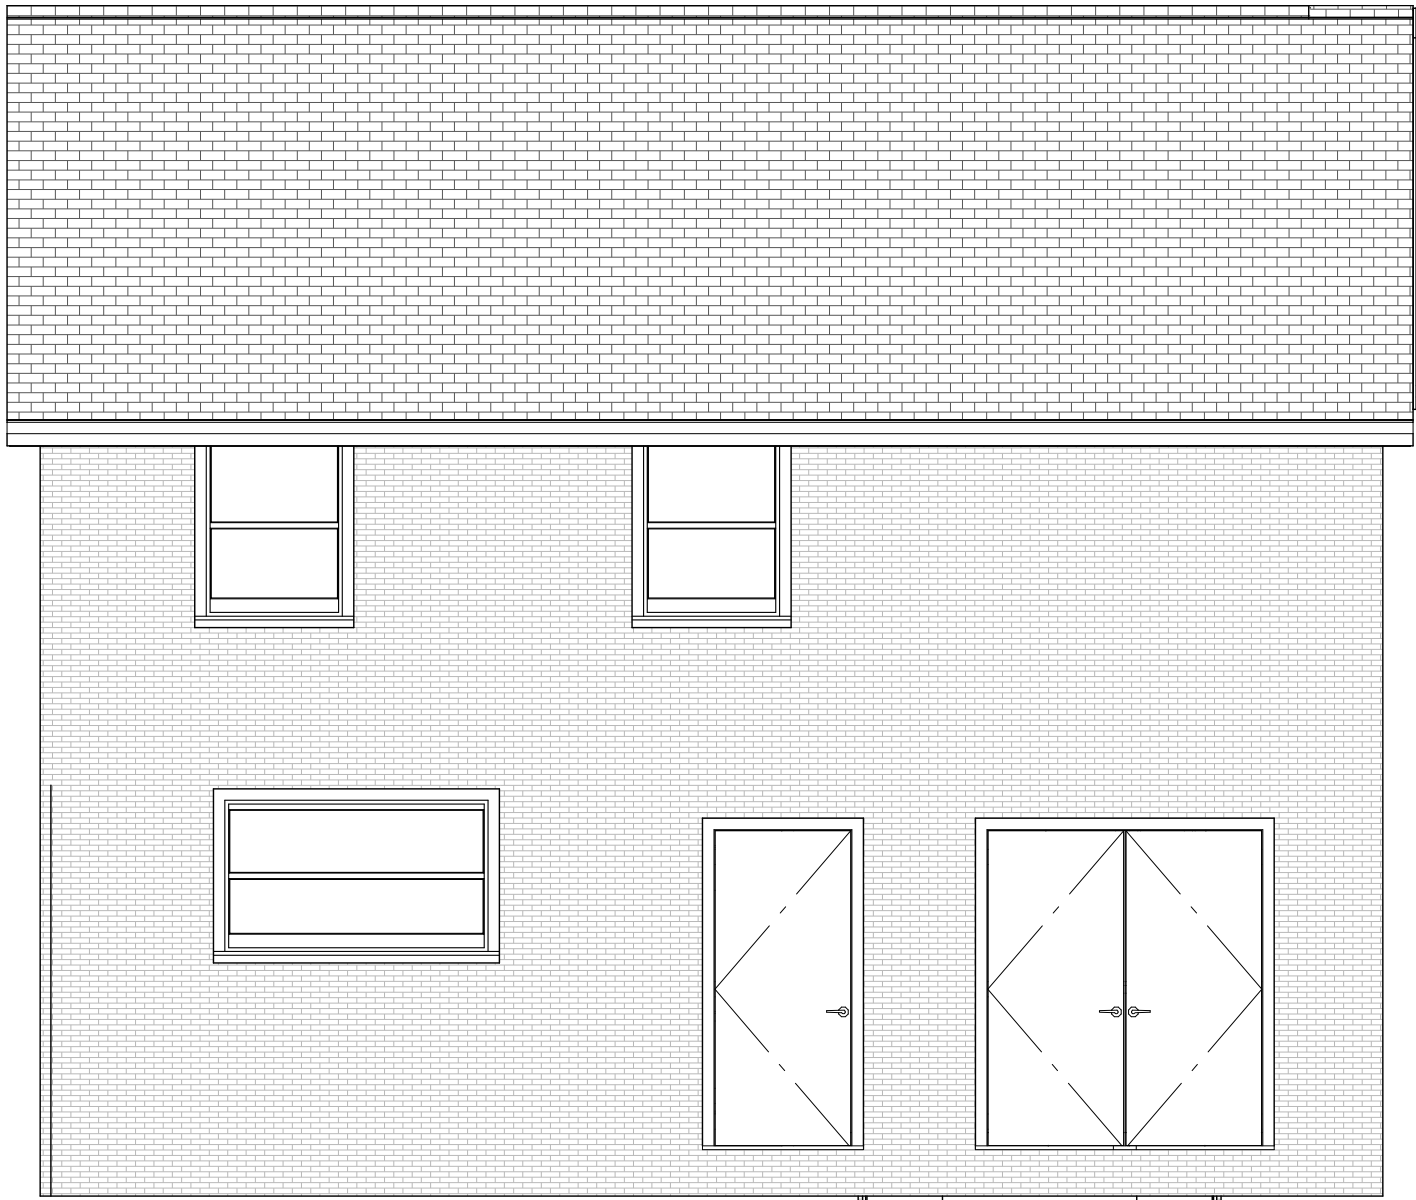

Rear Elevation



Side Elevation as seen from road

--	--	--	--

NO.	DESCRIPTION	BY	DATE

SHEET TITLE:	Existing Elevations
--------------	---------------------

PROJECT DESCRIPTION:	49 Rowan Tree Avenue Porch Extension
----------------------	---

DRAWINGS PROVIDED BY:	Ashley Storer
-----------------------	---------------

DATE:	
-------	--

	19/02/2022
--	------------

SCALE:	
--------	--

	1:50 @ A2
--	-----------

SHEET:	
--------	--

	A-1
--	------------