



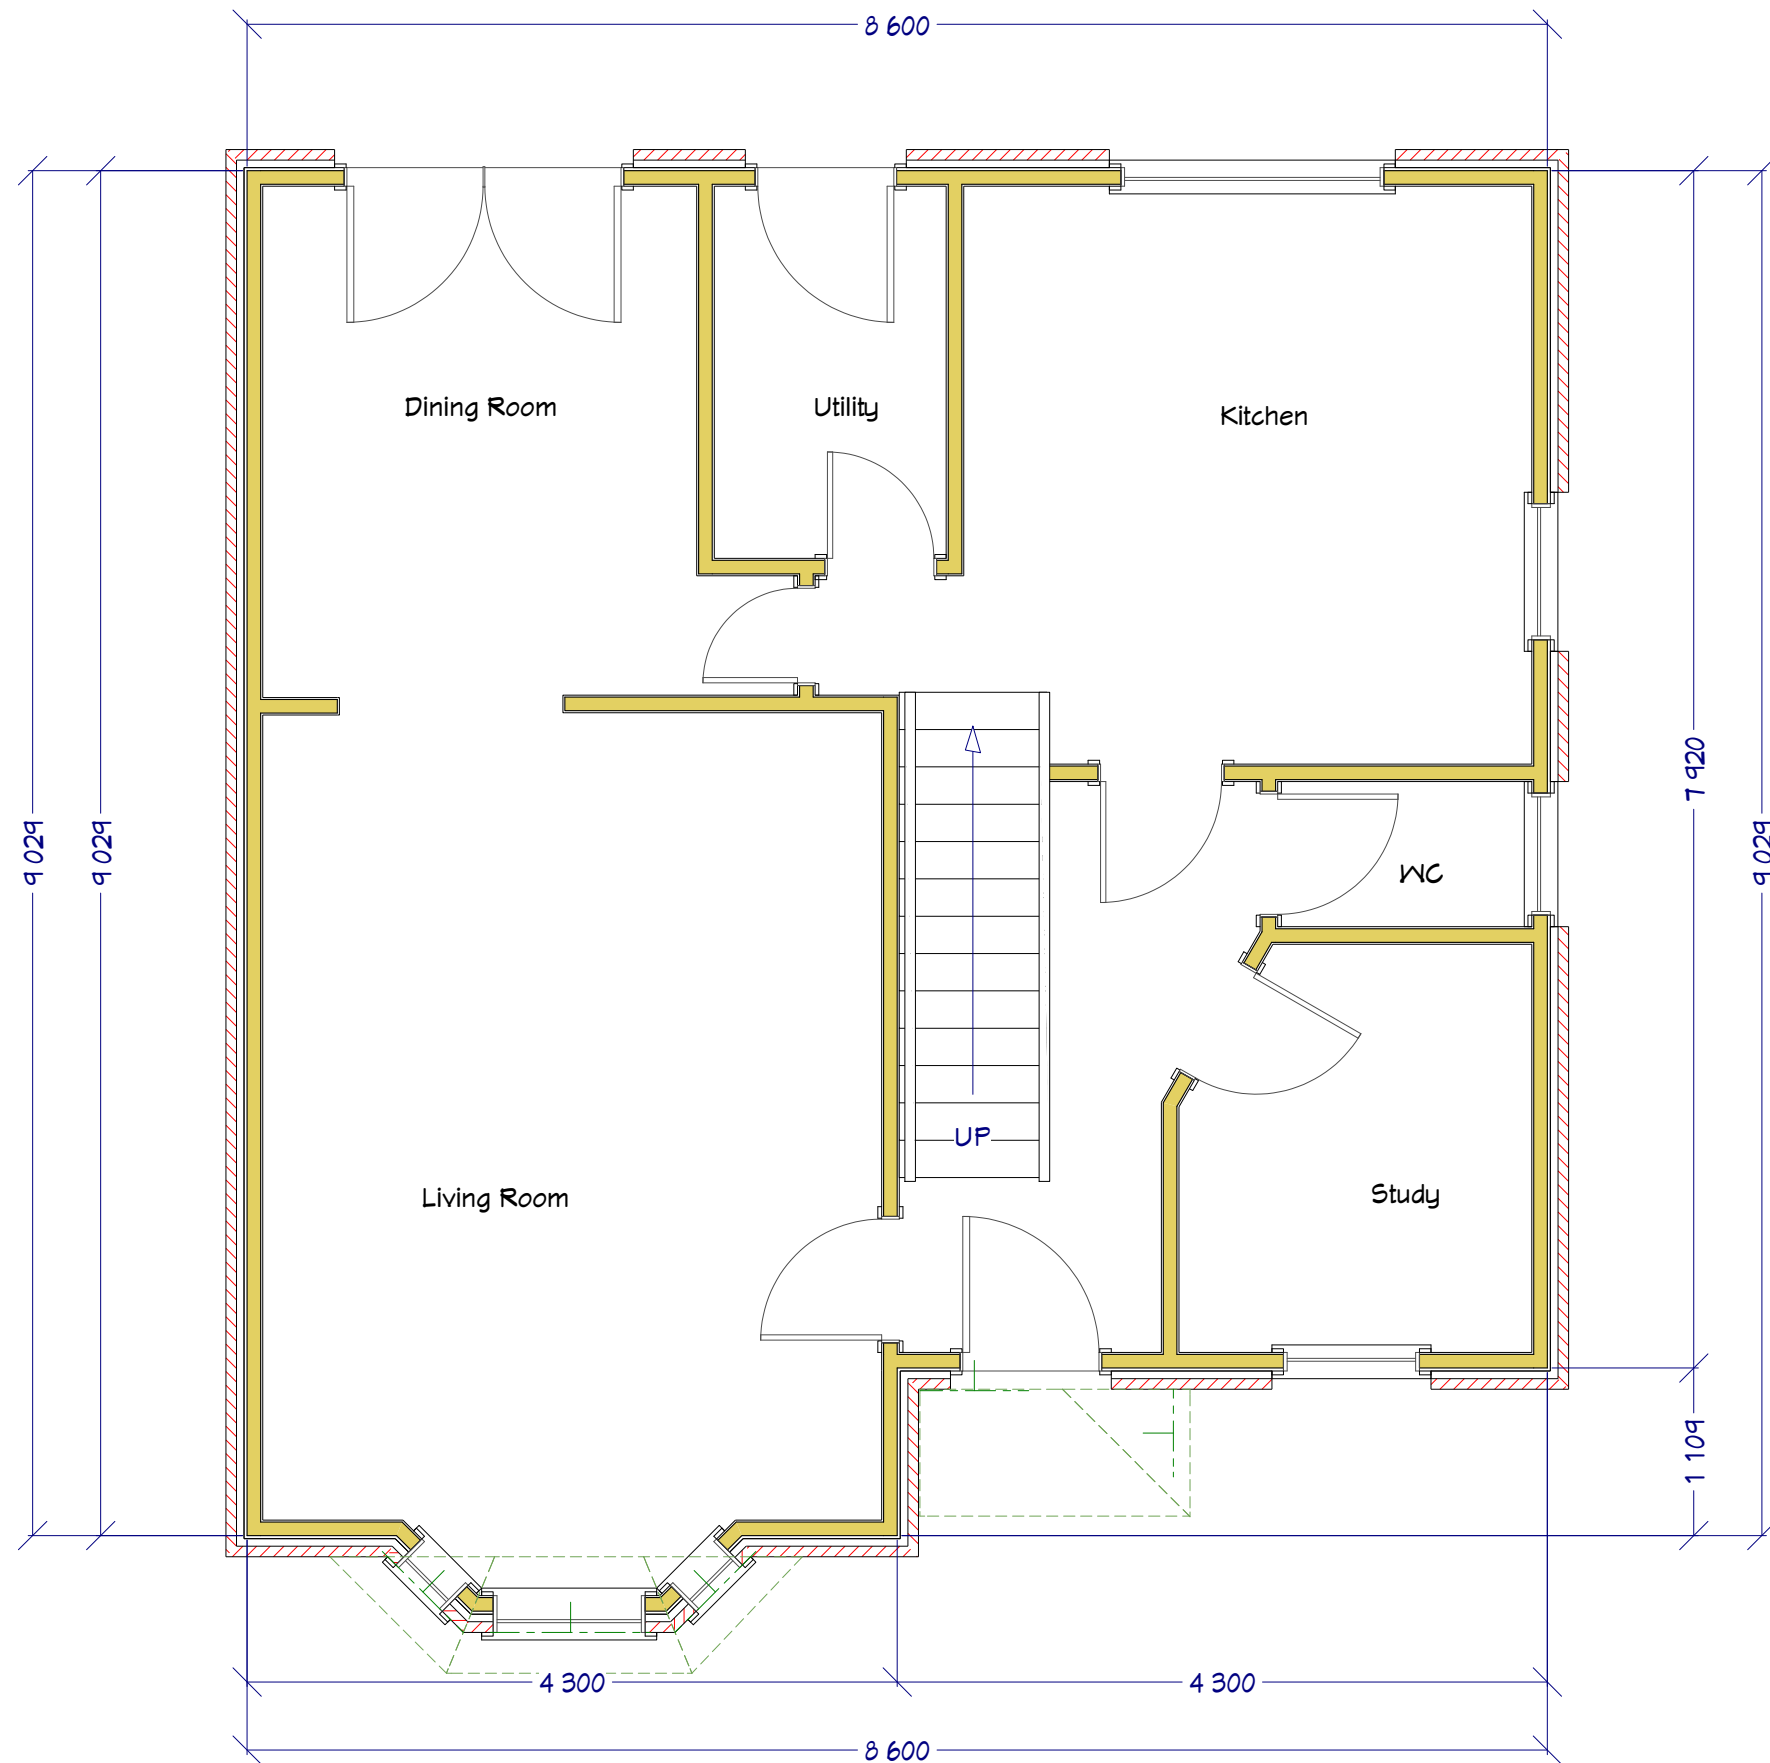

LIVING AREA
73.8 SQ M

1st Floor

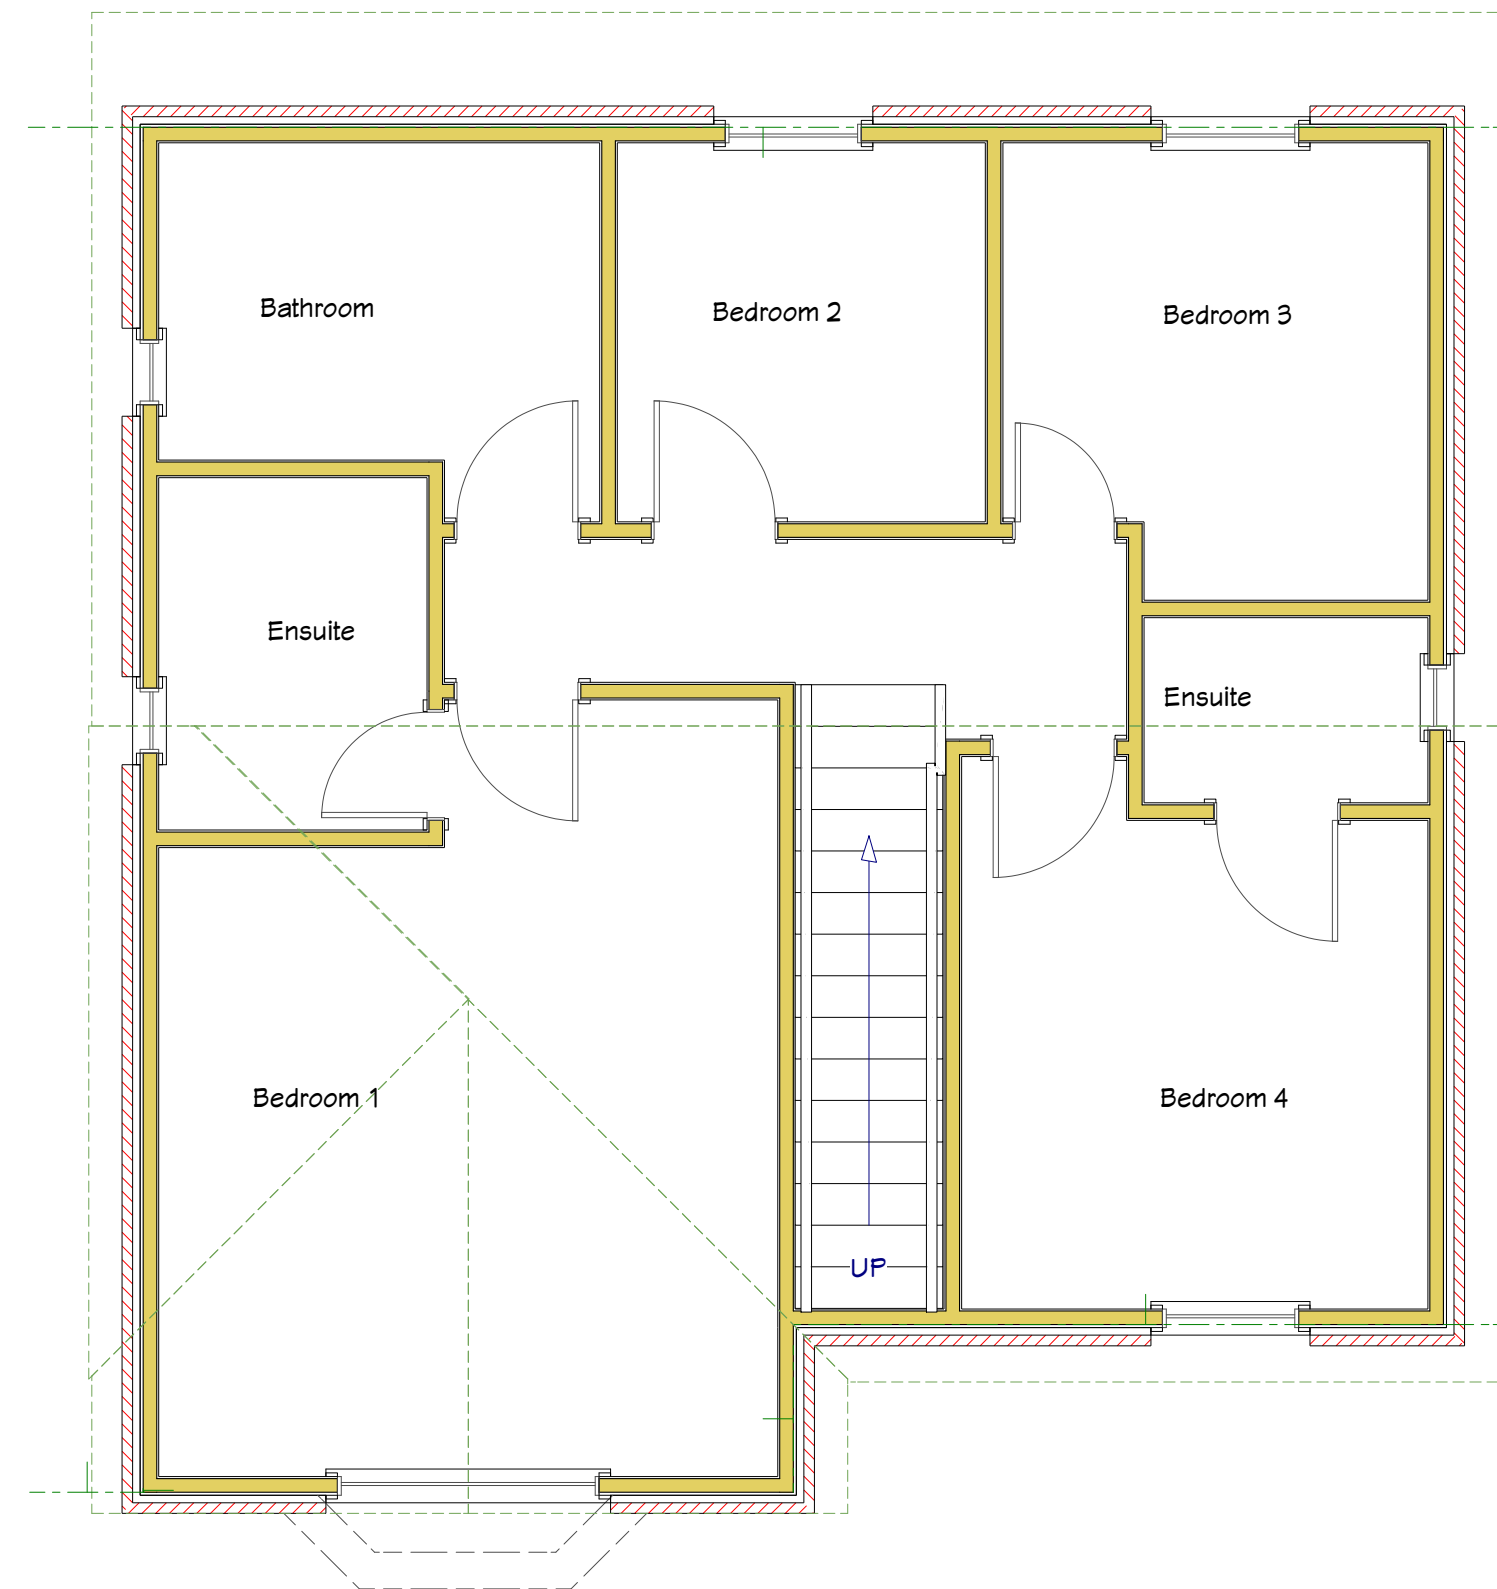

LIVING AREA
72.9 SQ M

2nd Floor

--

NO.	DESCRIPTION	BY	DATE

SHEET TITLE:	Existing floor plans
--------------	----------------------

PROJECT DESCRIPTION:	49 Rowan Tree Avenue Porch Extension
----------------------	---

DRAWINGS PROVIDED BY:	Ashley Storer
-----------------------	---------------

DATE:

19/02/2022

SCALE:

1:50 @ A2

SHEET:

A-1
