






Front Elevation

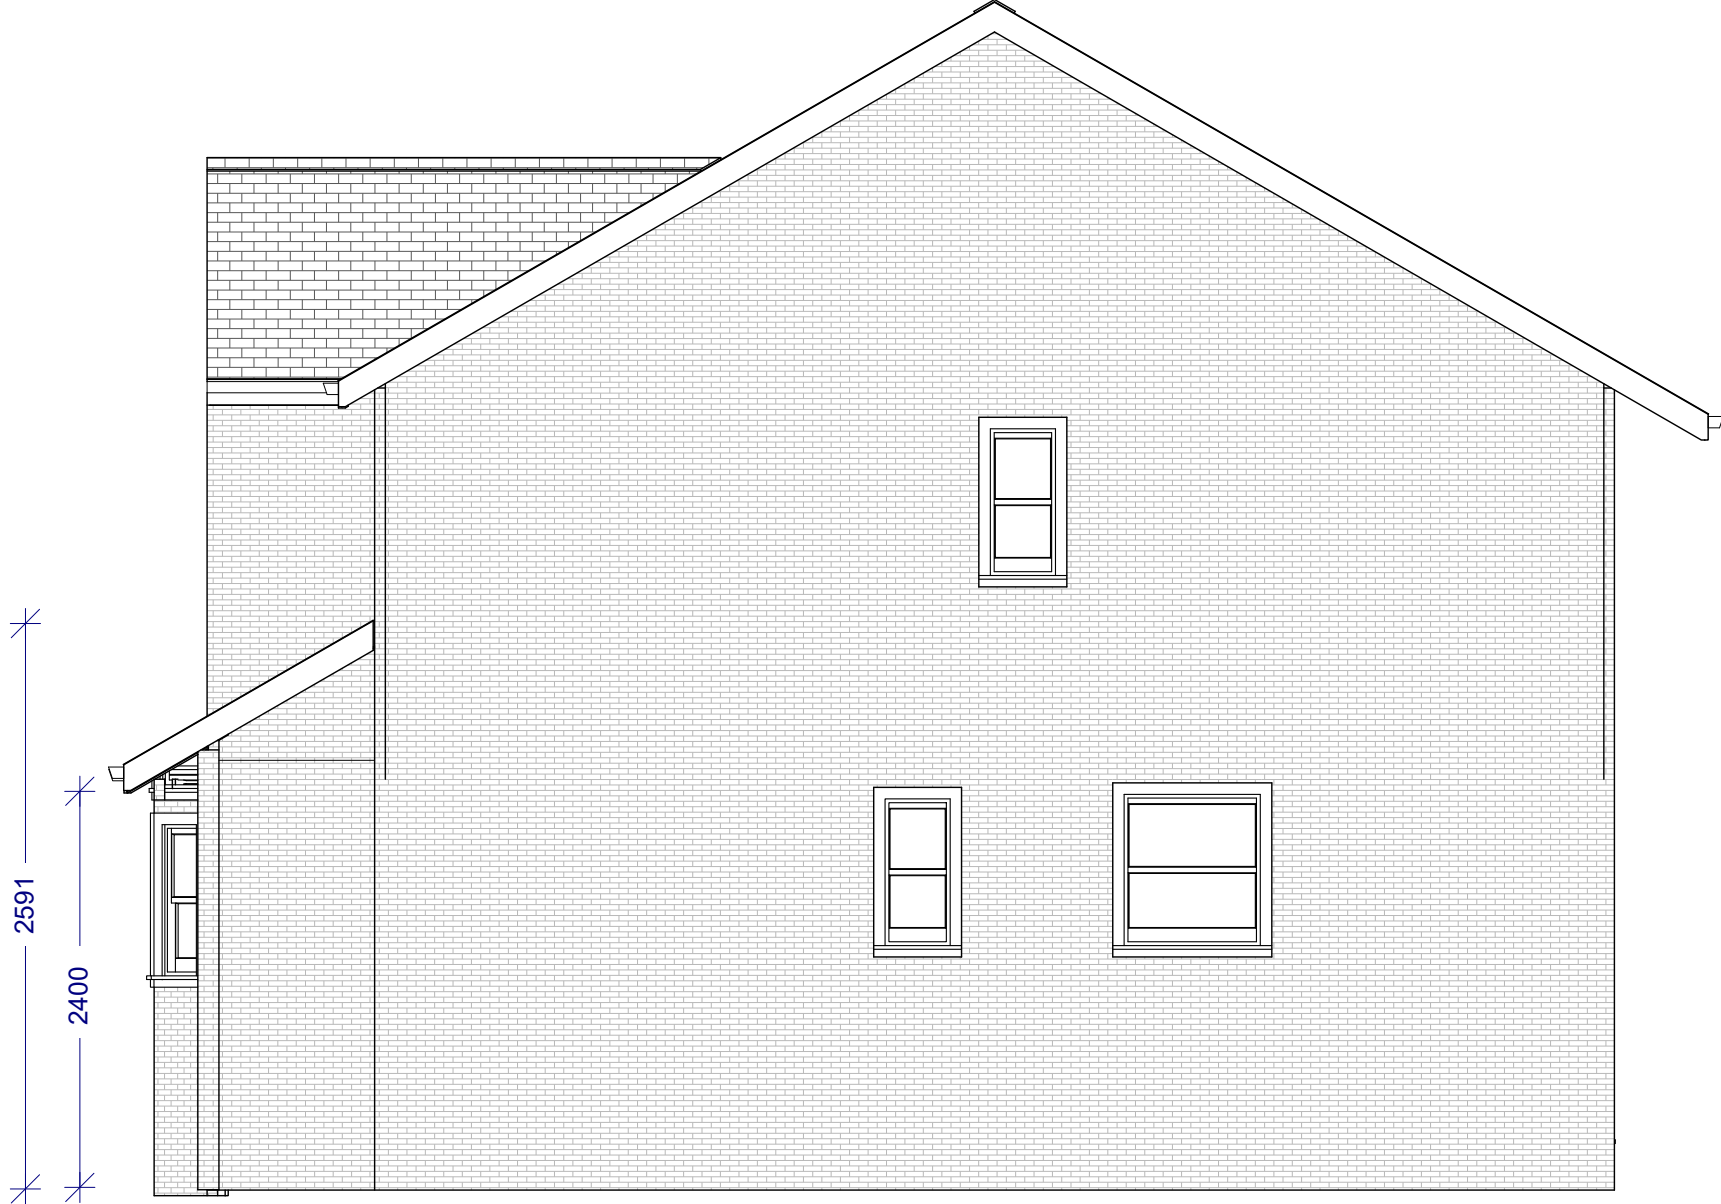

Side Elevation

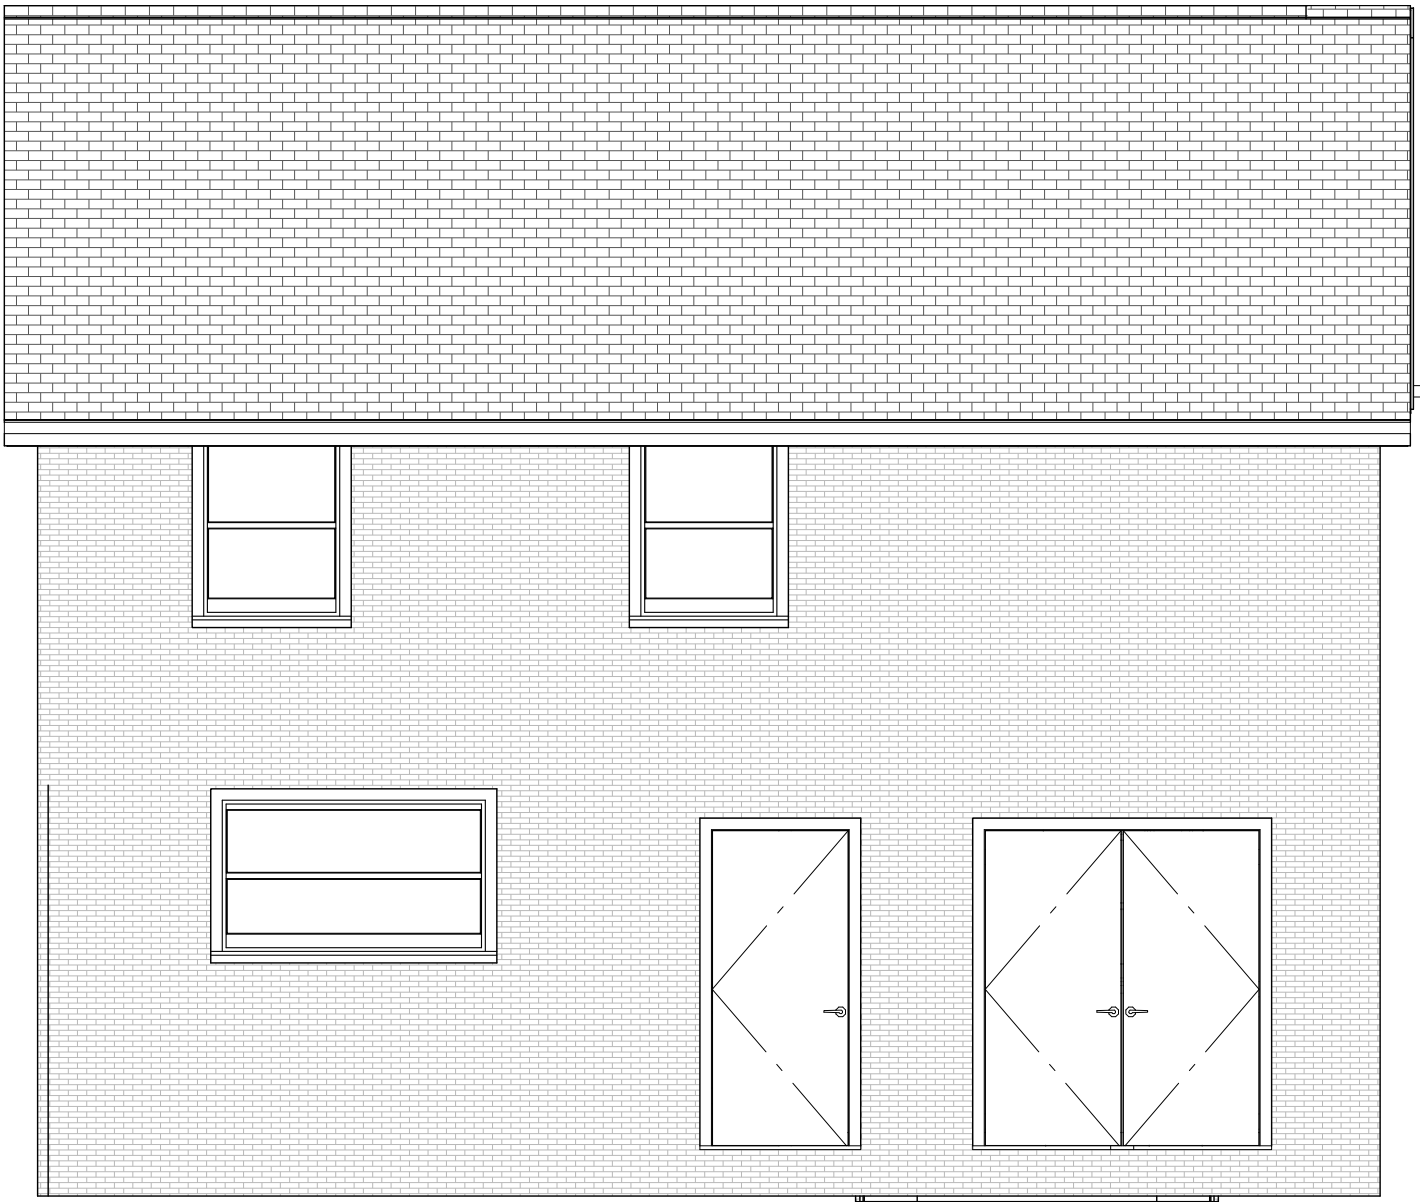

Rear Elevation

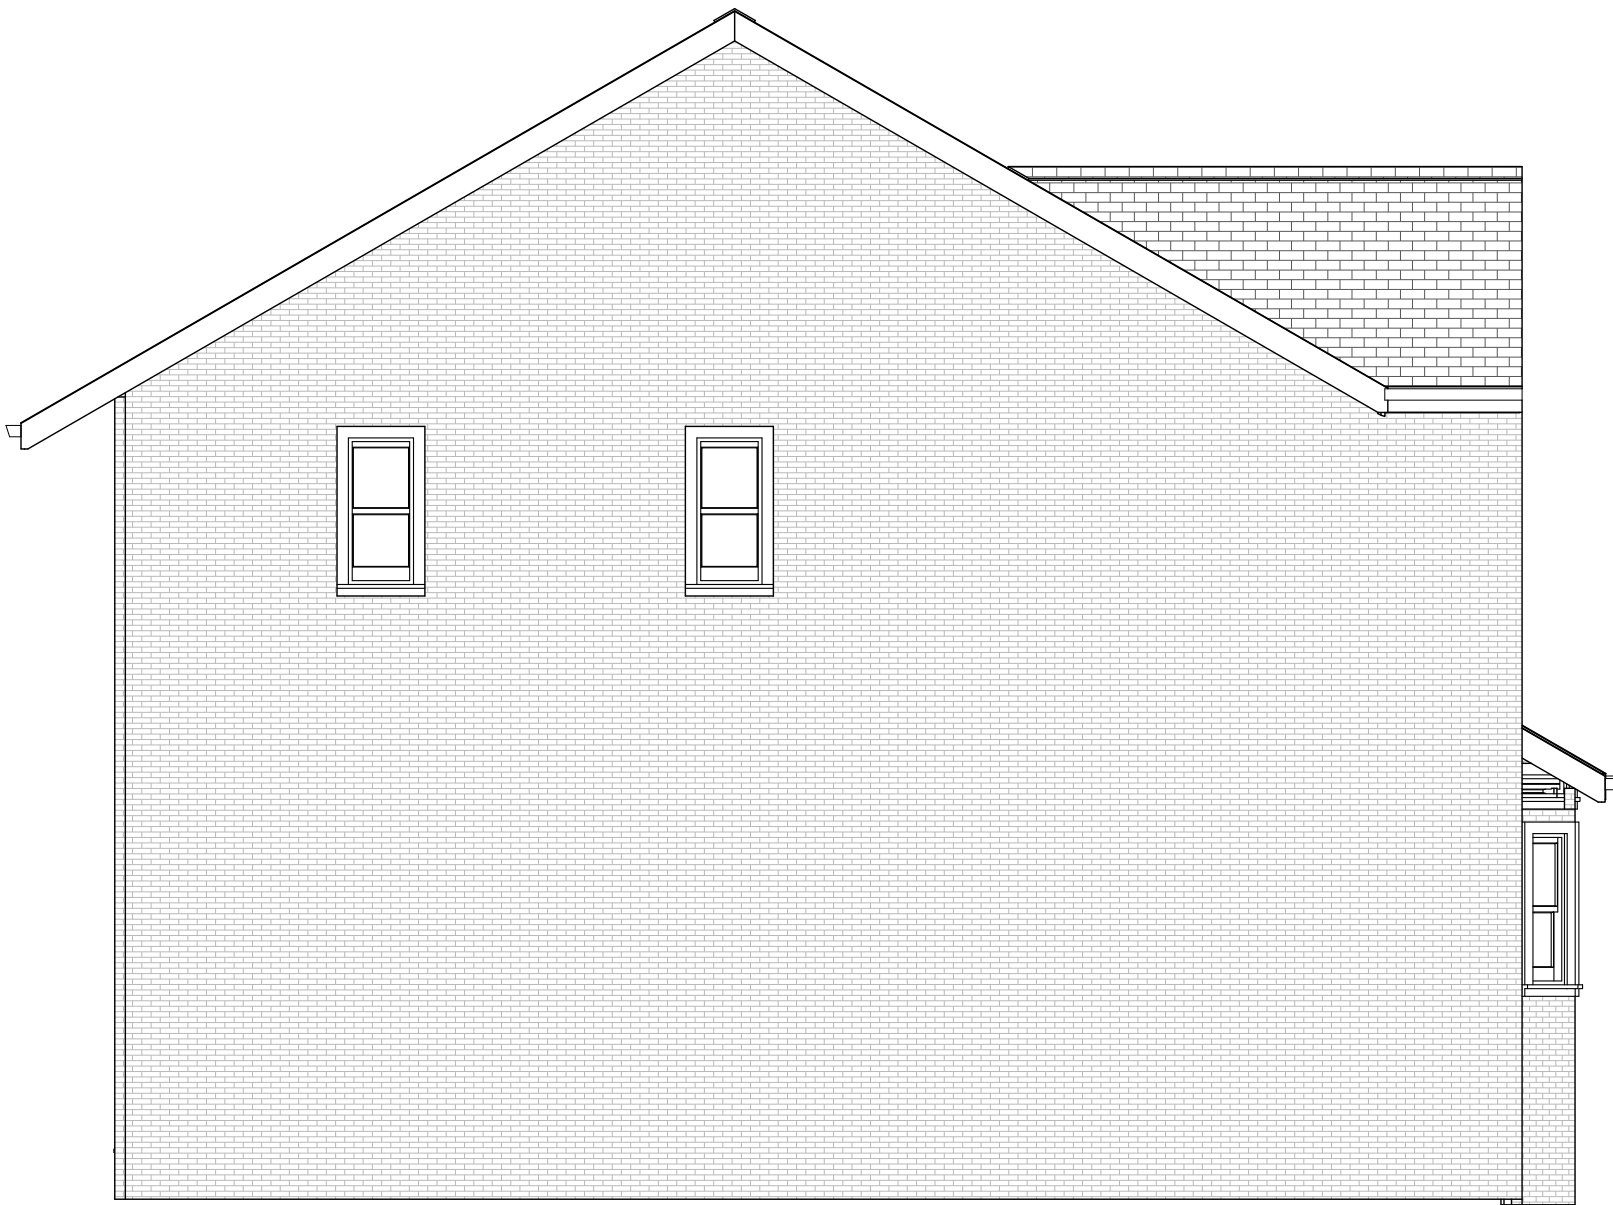

Side Elevation

--	--	--	--

NO.	DESCRIPTION	BY	DATE

SHEET TITLE:	Proposed Elevations
--------------	---------------------

PROJECT DESCRIPTION:	49 Rowan Tree Avenue Porch Extension
----------------------	---

DRAWINGS PROVIDED BY:	Ashley Storer
-----------------------	---------------

DATE:	19/02/2022
-------	------------

SCALE:	1:50 @ A2
--------	-----------

SHEET:	
--------	--

A-1
