



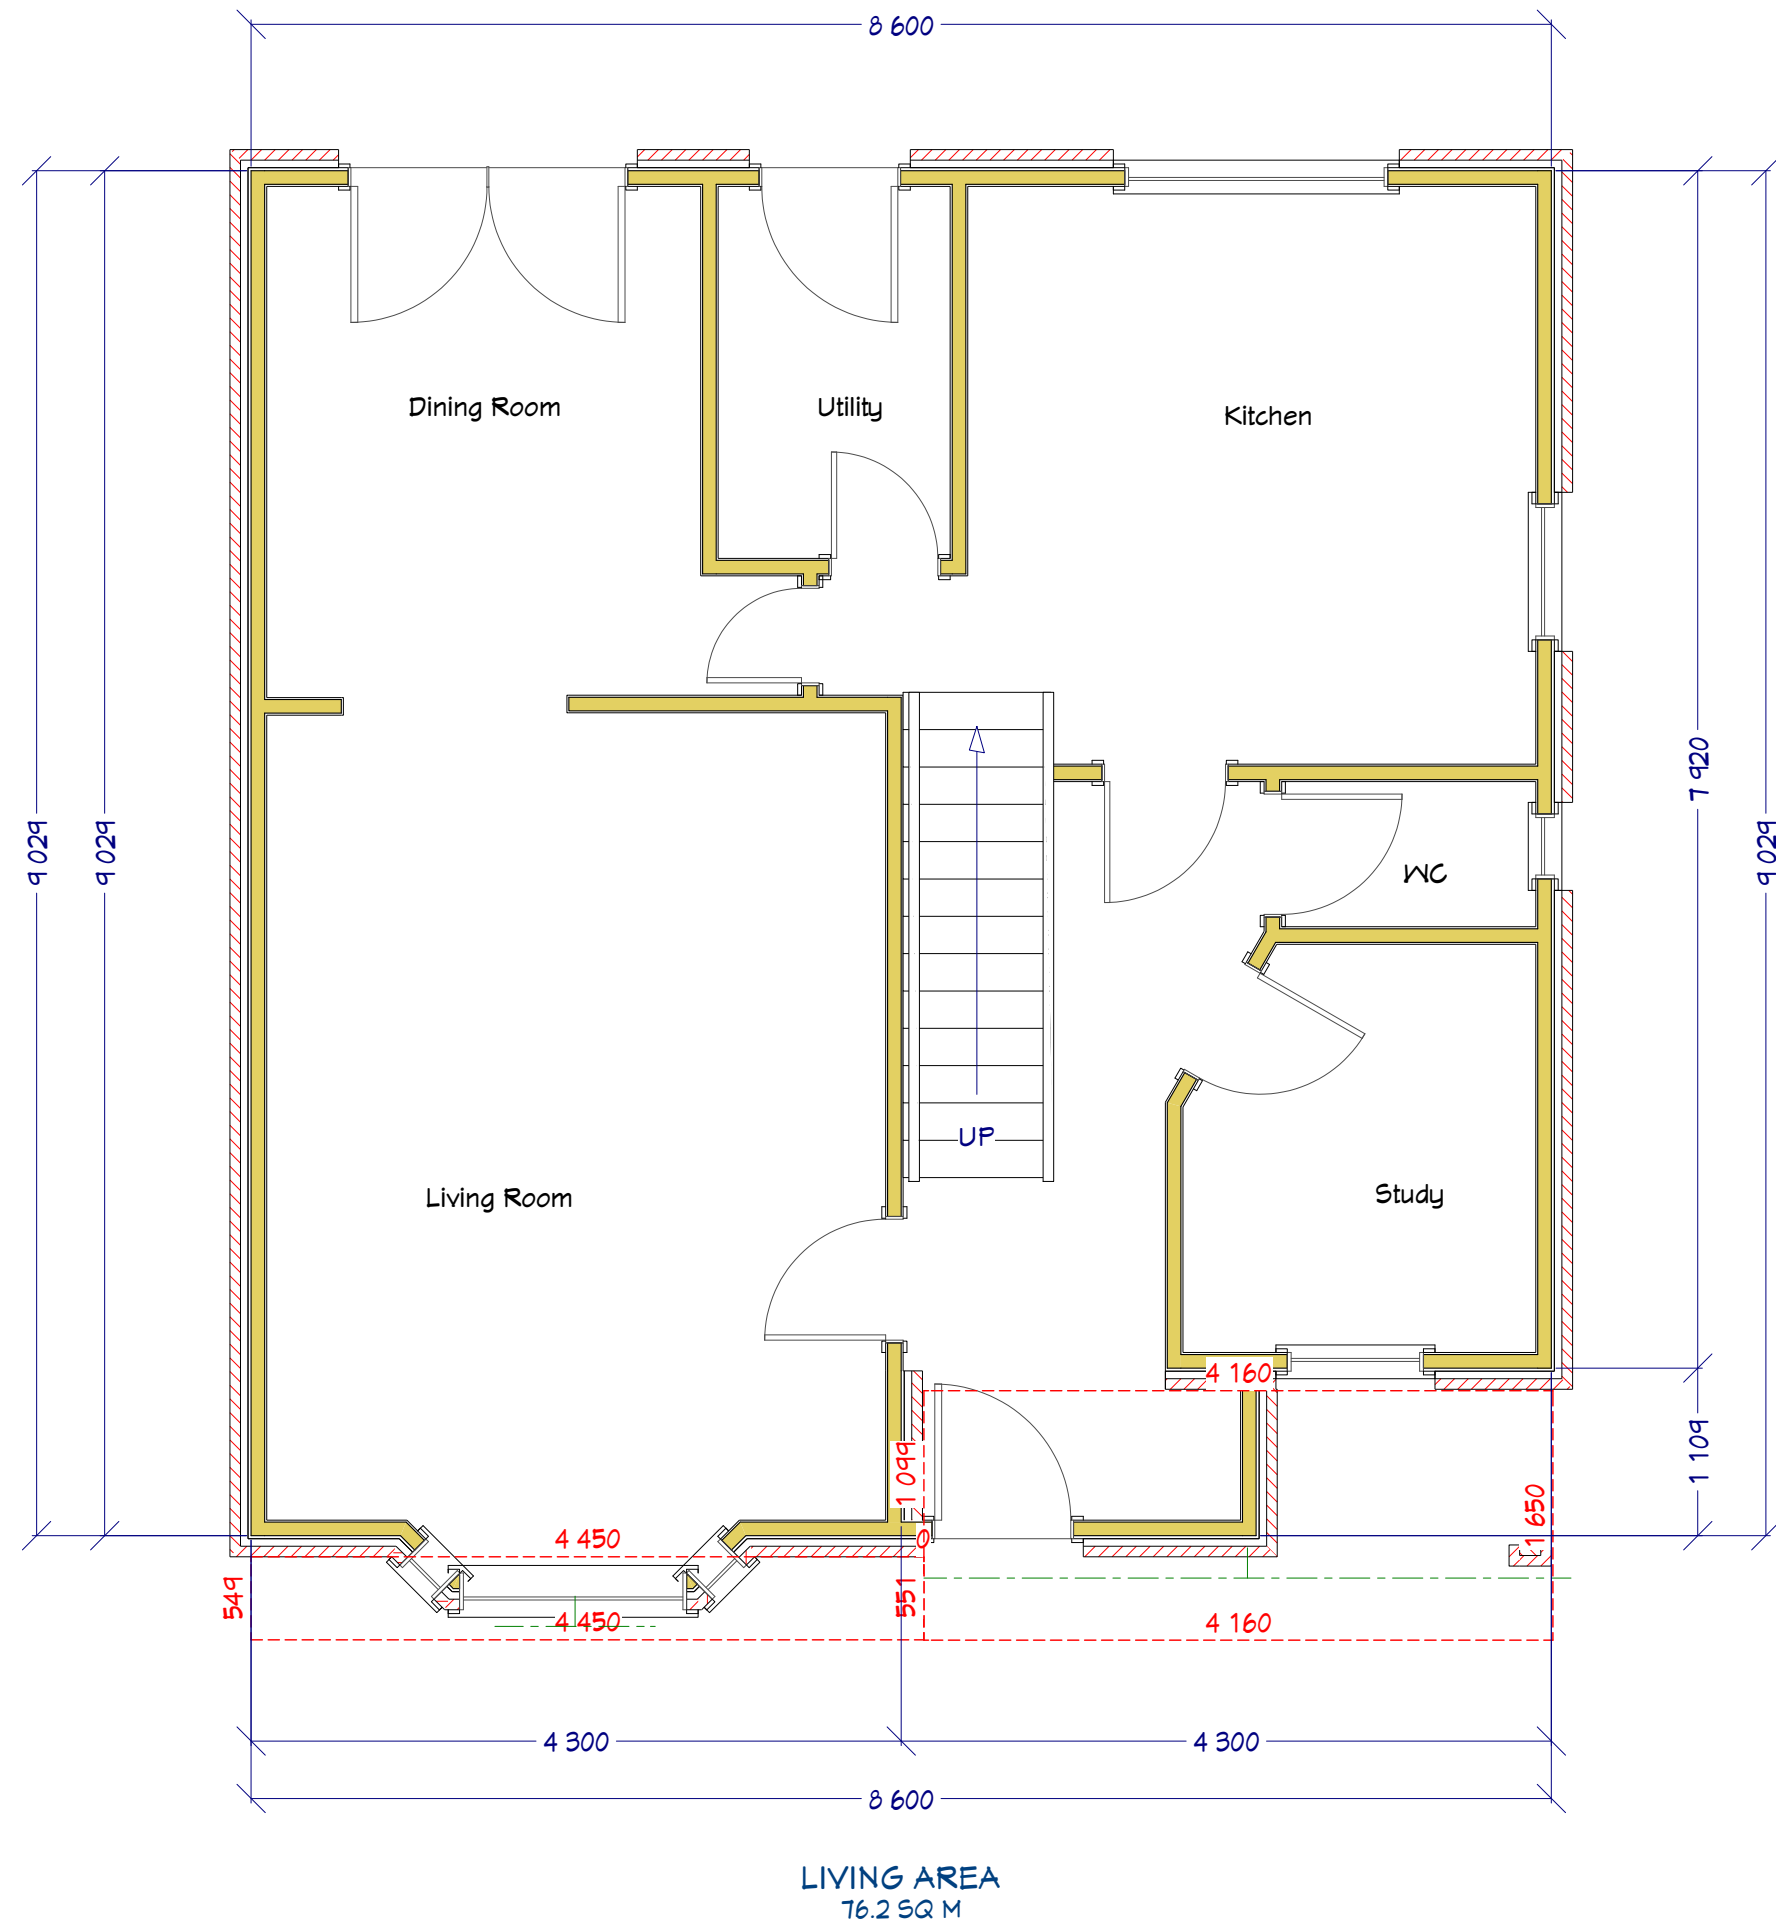

1st Floor

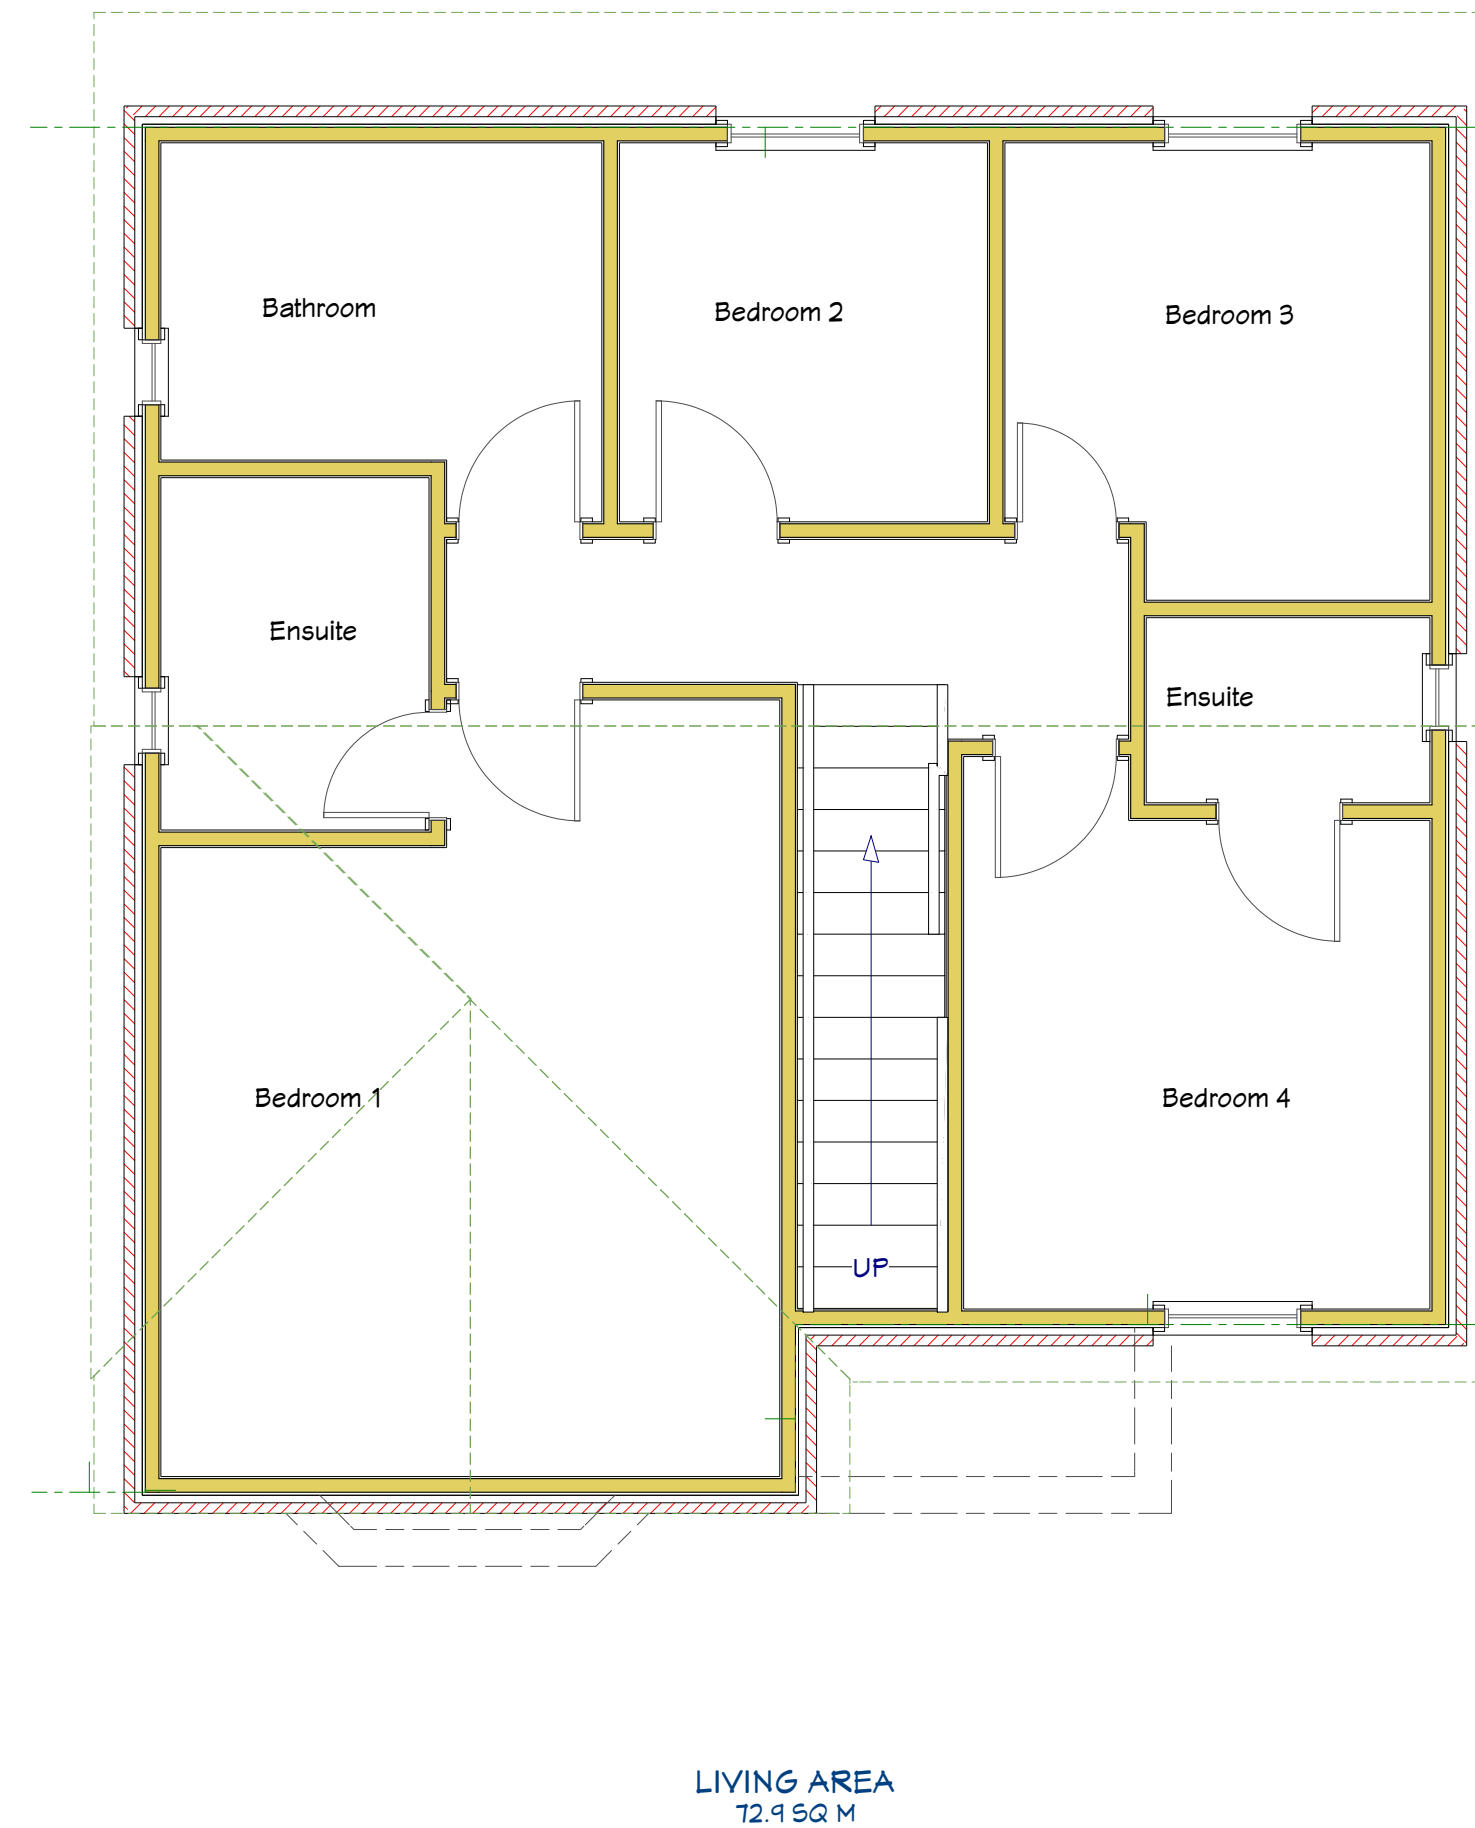

2nd Floor

--

NO.	DESCRIPTION	BY	DATE

SHEET TITLE:	Proposed Floor Plan
--------------	---------------------

PROJECT DESCRIPTION:	49 Rowan Tree Avenue Porch Extension
----------------------	---

DRAWINGS PROVIDED BY:	Ashley Storer
-----------------------	---------------

DATE:

19/02/2022

SCALE:

1:50 @ A2

SHEET:

A-1
