


Superseded

All Dimensions are to
be site checked

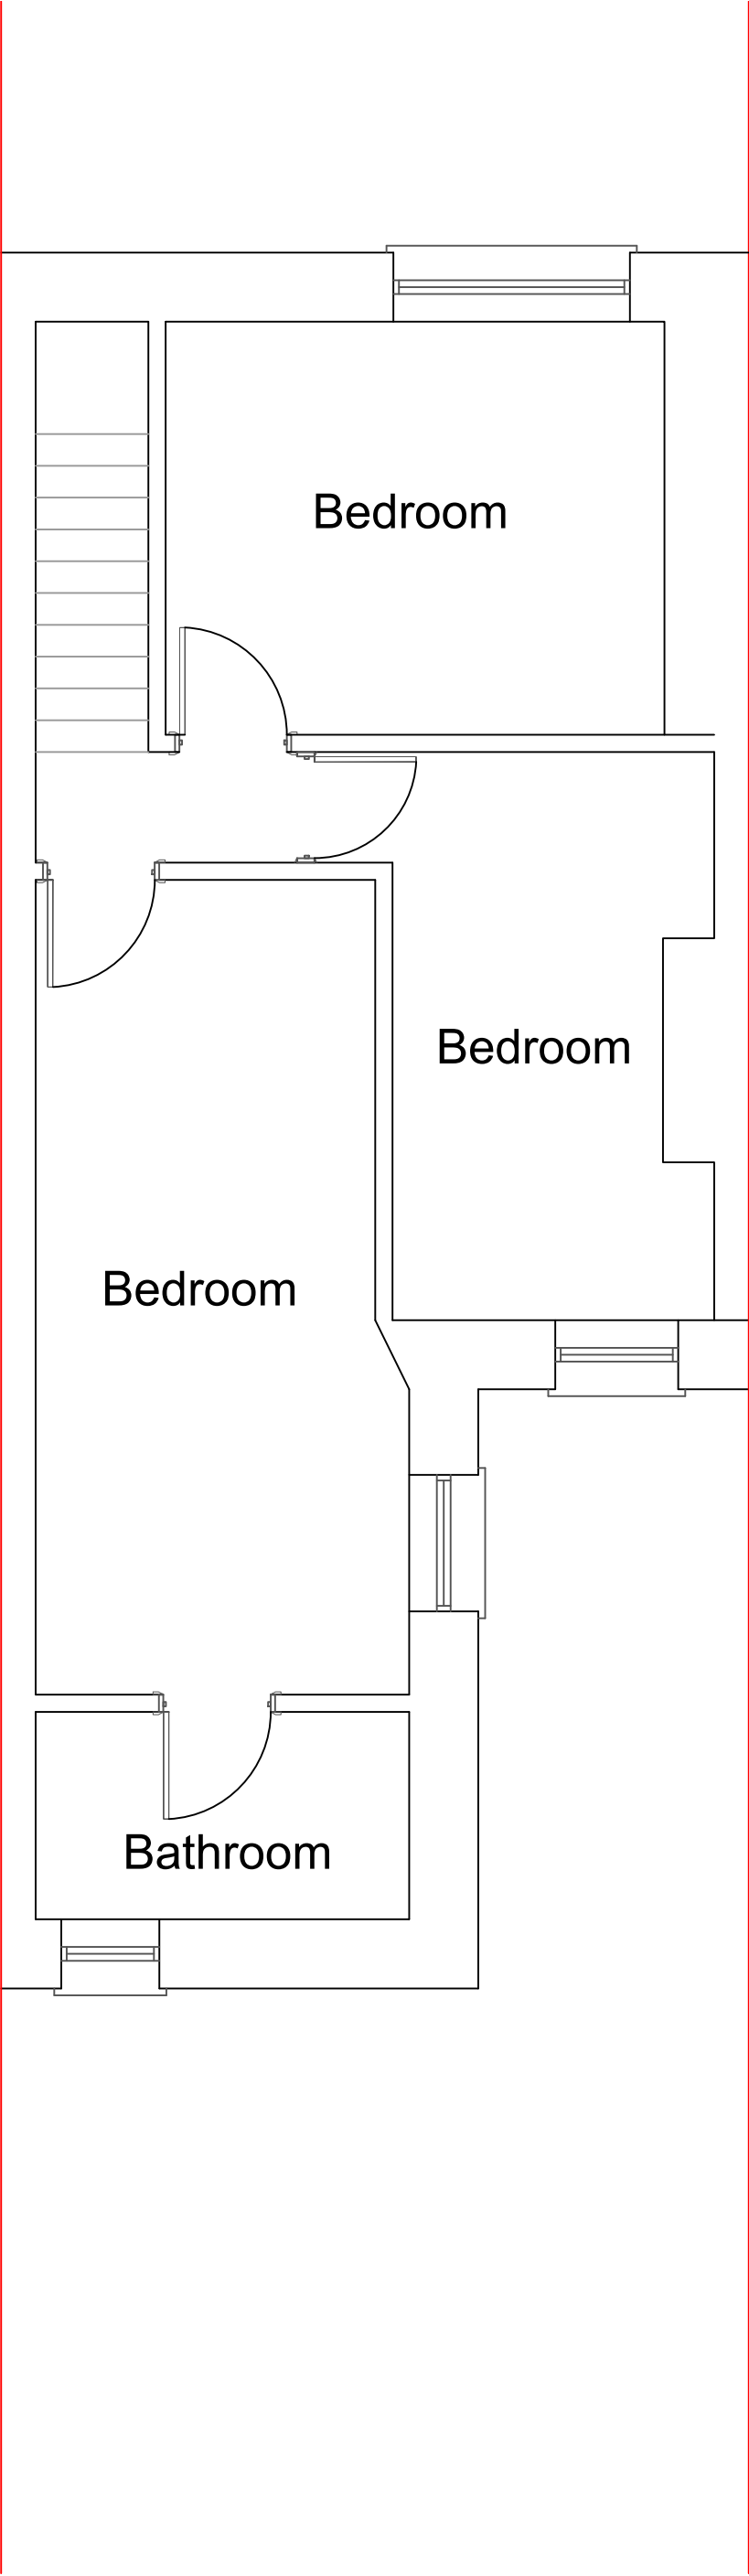

REVISIONS A -	CLIENT Miss Marie Lewis & Miss Laura Evans 52 Pentre Street Glynneath, SA11 5HA		JOB TITLE Proposed Domestic single storey extension and internal alterations		DRNG. TITLE Proposed First Floor Plan NO ALTERATIONS OR EXTENSION HERE	
	DATE: 26 th February 2022	CHECKED:	SCALE: 1:50	A3	DRNG. NO. JD006	REV.