




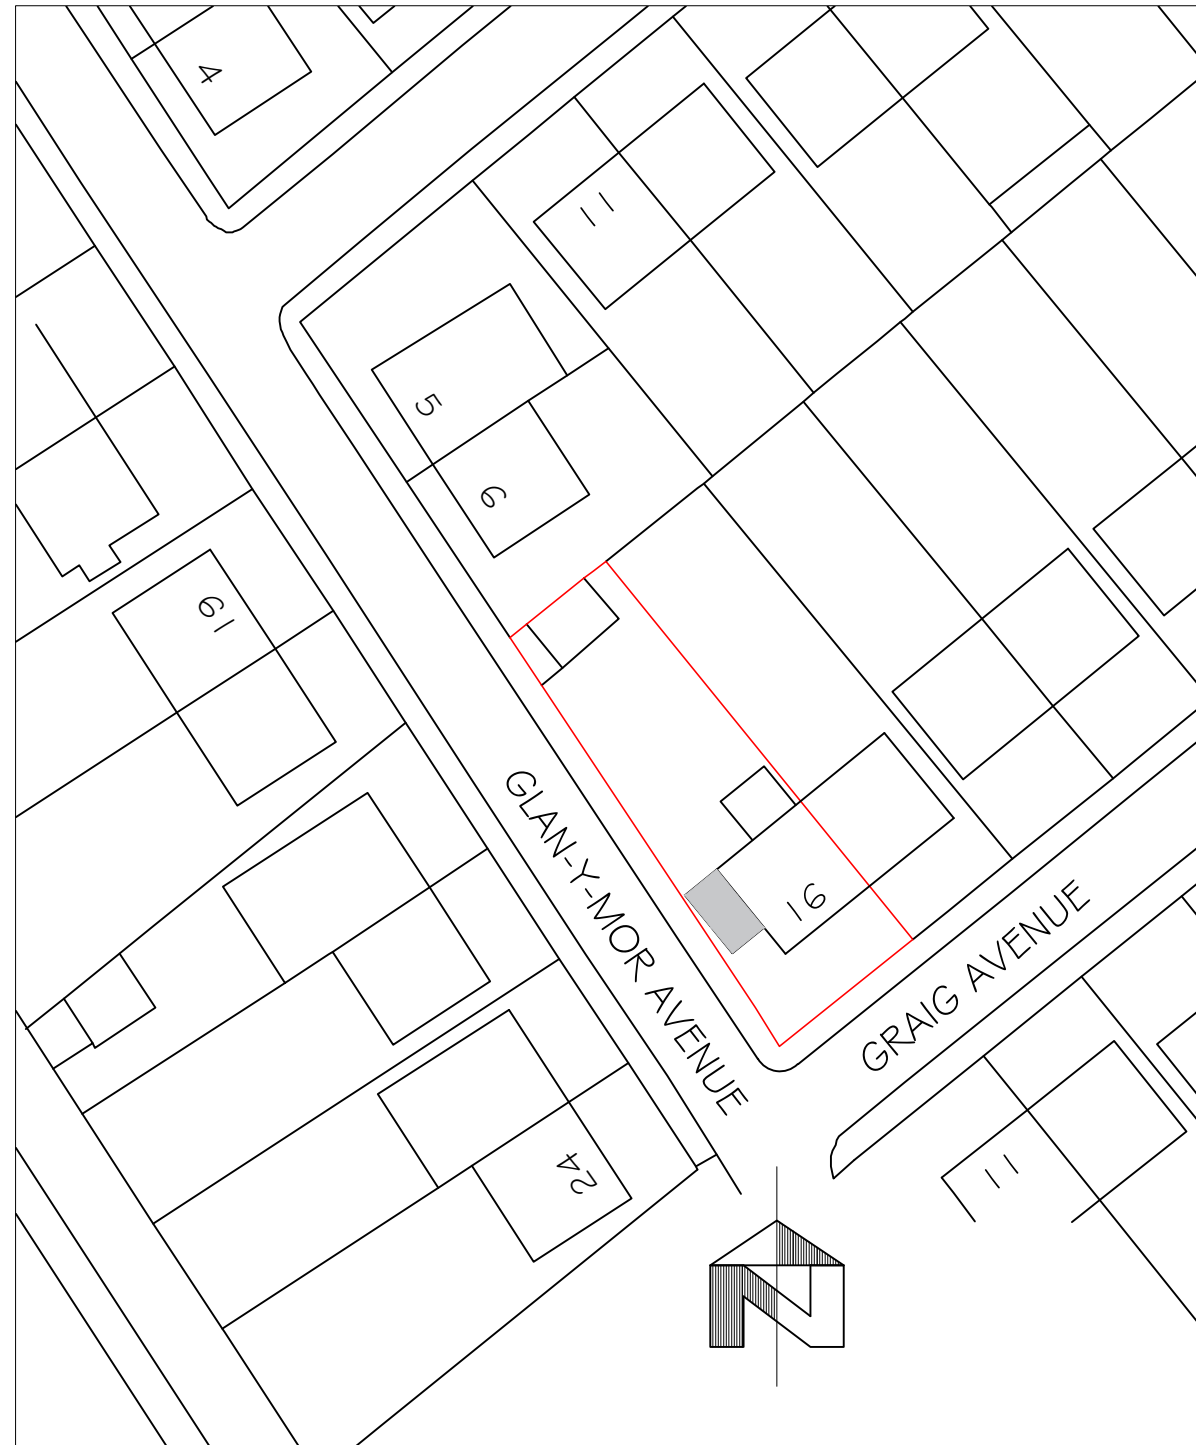

Block Plan 1:500

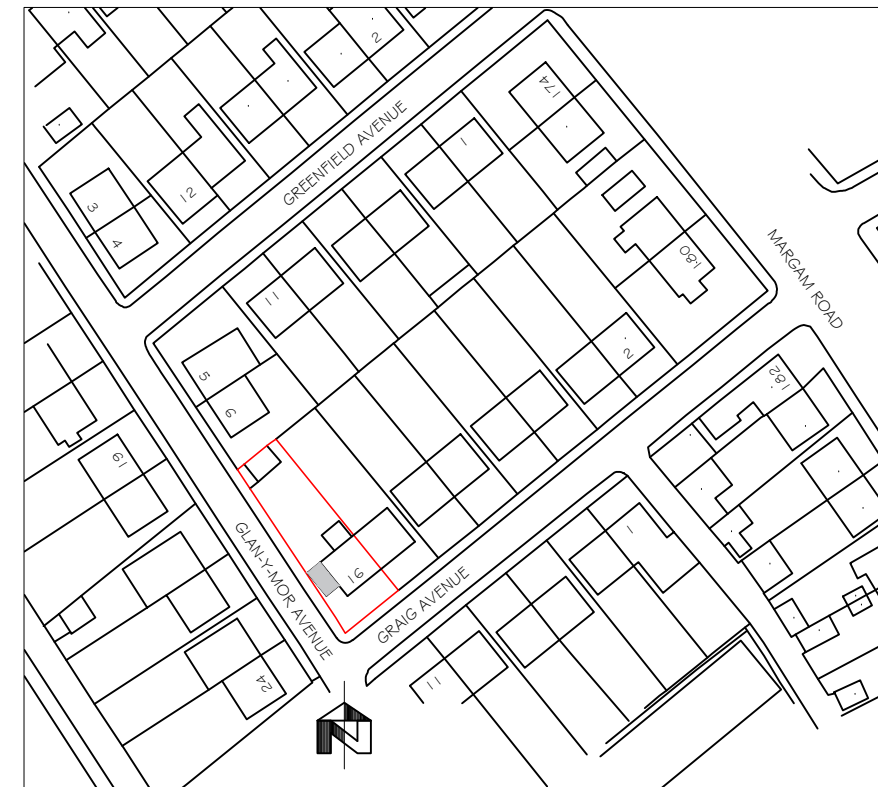

Location Plan 1:1250

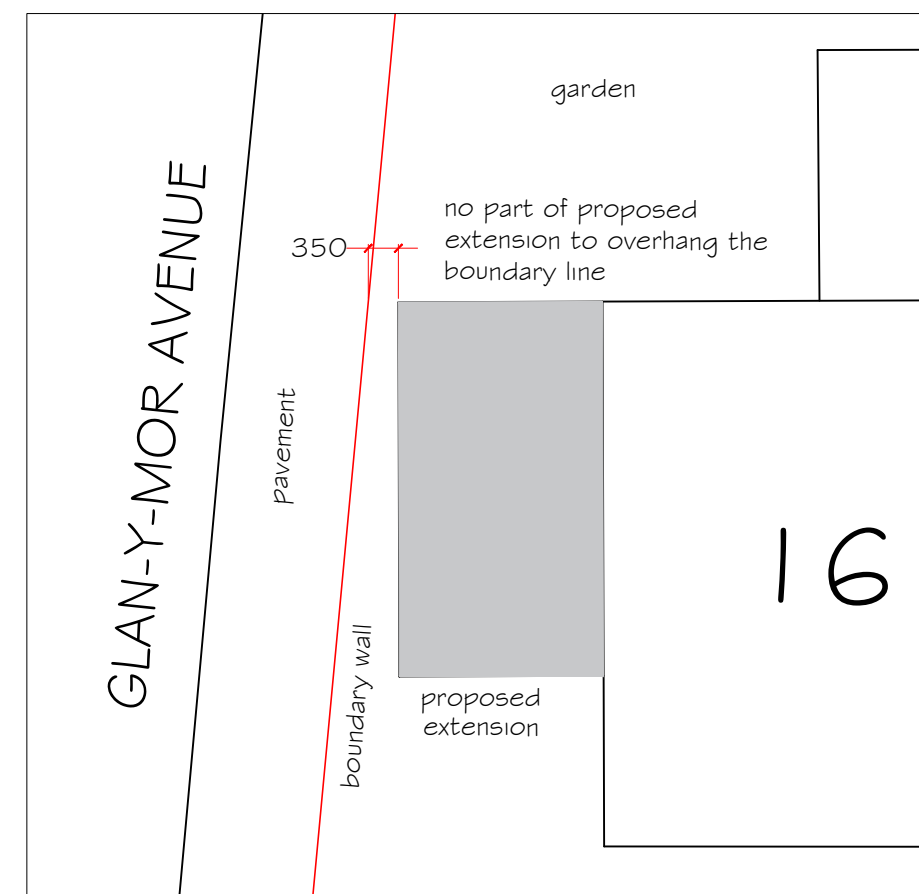

Part Site Plan 1:100

Revision A 24.02.22
Part Site Plan added

Proposed kitchen extension
16 Graig Avenue
Margam Port Talbot

Site Plan &
Location Plan

Scale NOTED

Dwg No. 16 GA - 01 rev A